



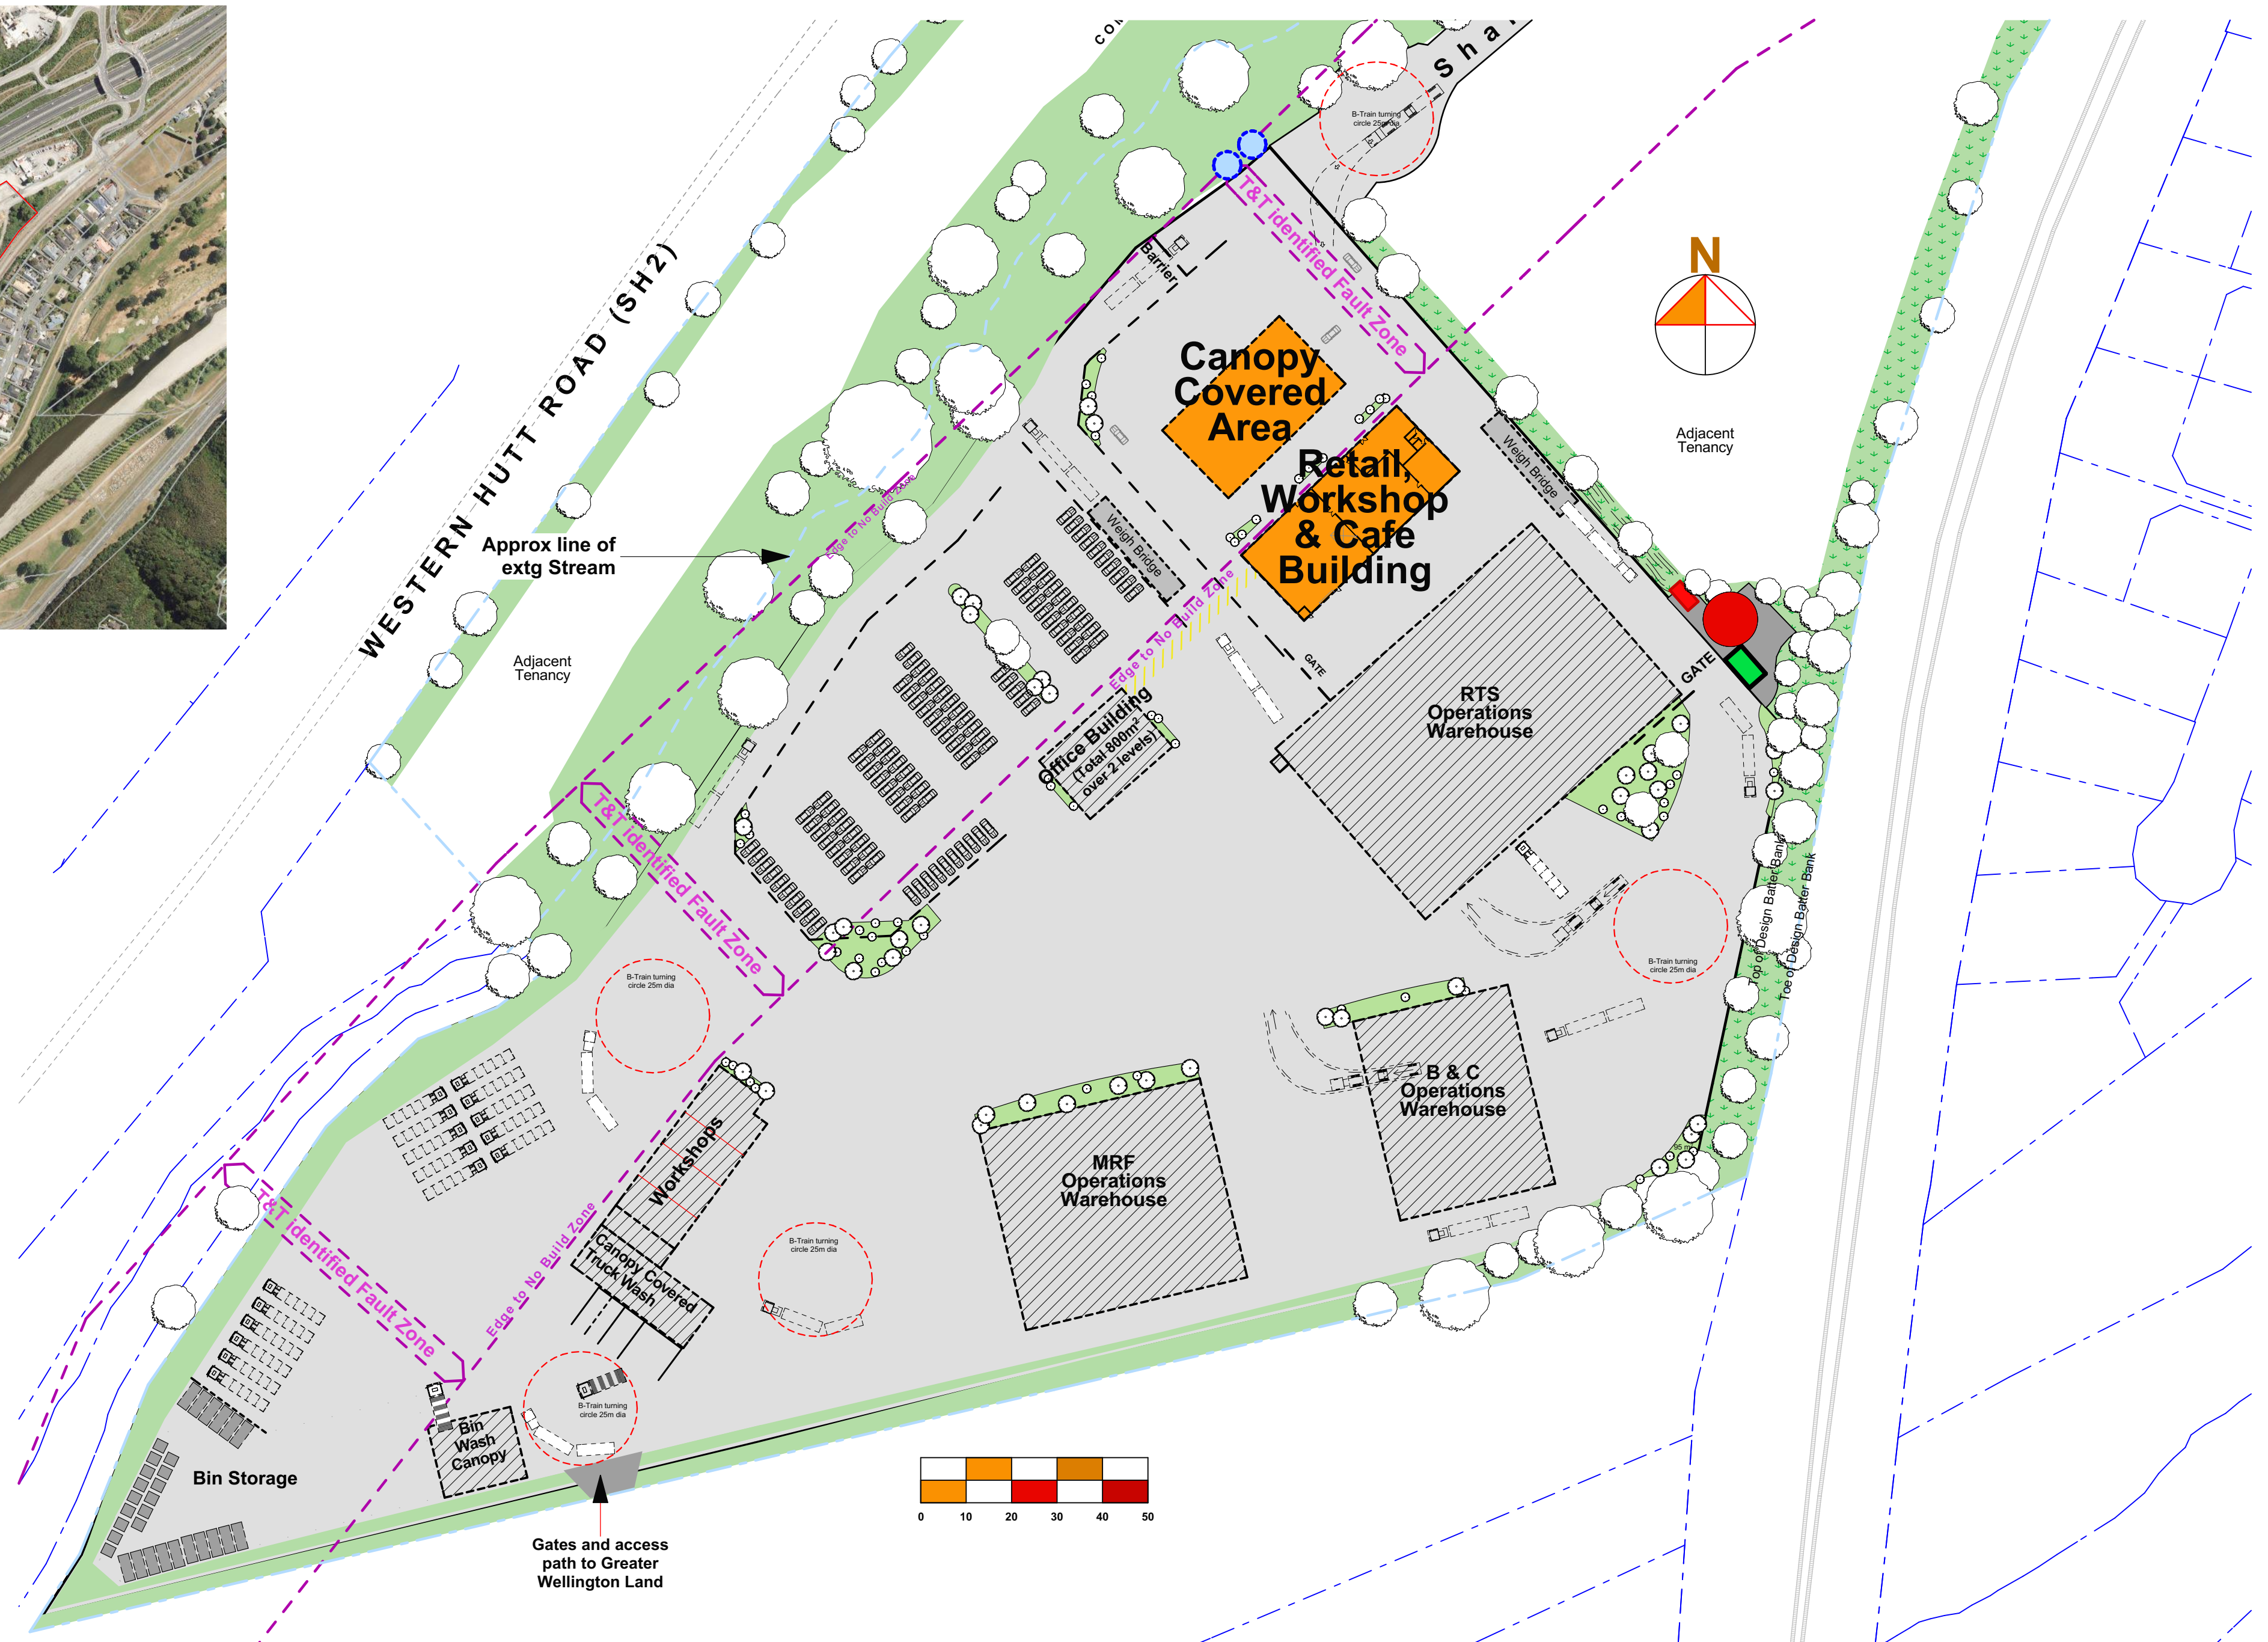

Site Plan

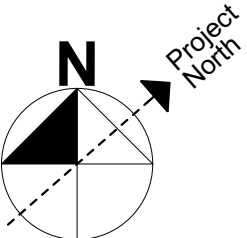

WM
New Zealand

Te Kārearea Business Park
WM Retail & Canopy
for Te Kārearea Limited



Te Kārearea Limited



TE RŪNANGA O
TOA RANGATIRA

Original Sheet
A2

Drawn
DGH

Checked

Scale
1:1000

Job
2501 R

Sheet Number
100


for Review
Revision
2



HARRIS
ARCHITECTS
LIMITED

021 110 8895 derek@harch.nz
www.harch.nz

All Drawings are prepared to assist with construction.
If on site differs from drawn information refer to the
Architect for direction. If in doubt ask.
Copyright on this drawing is reserved

Printed
12 August 2025

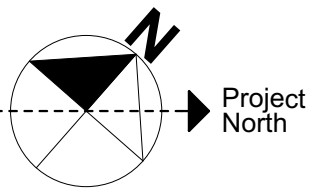

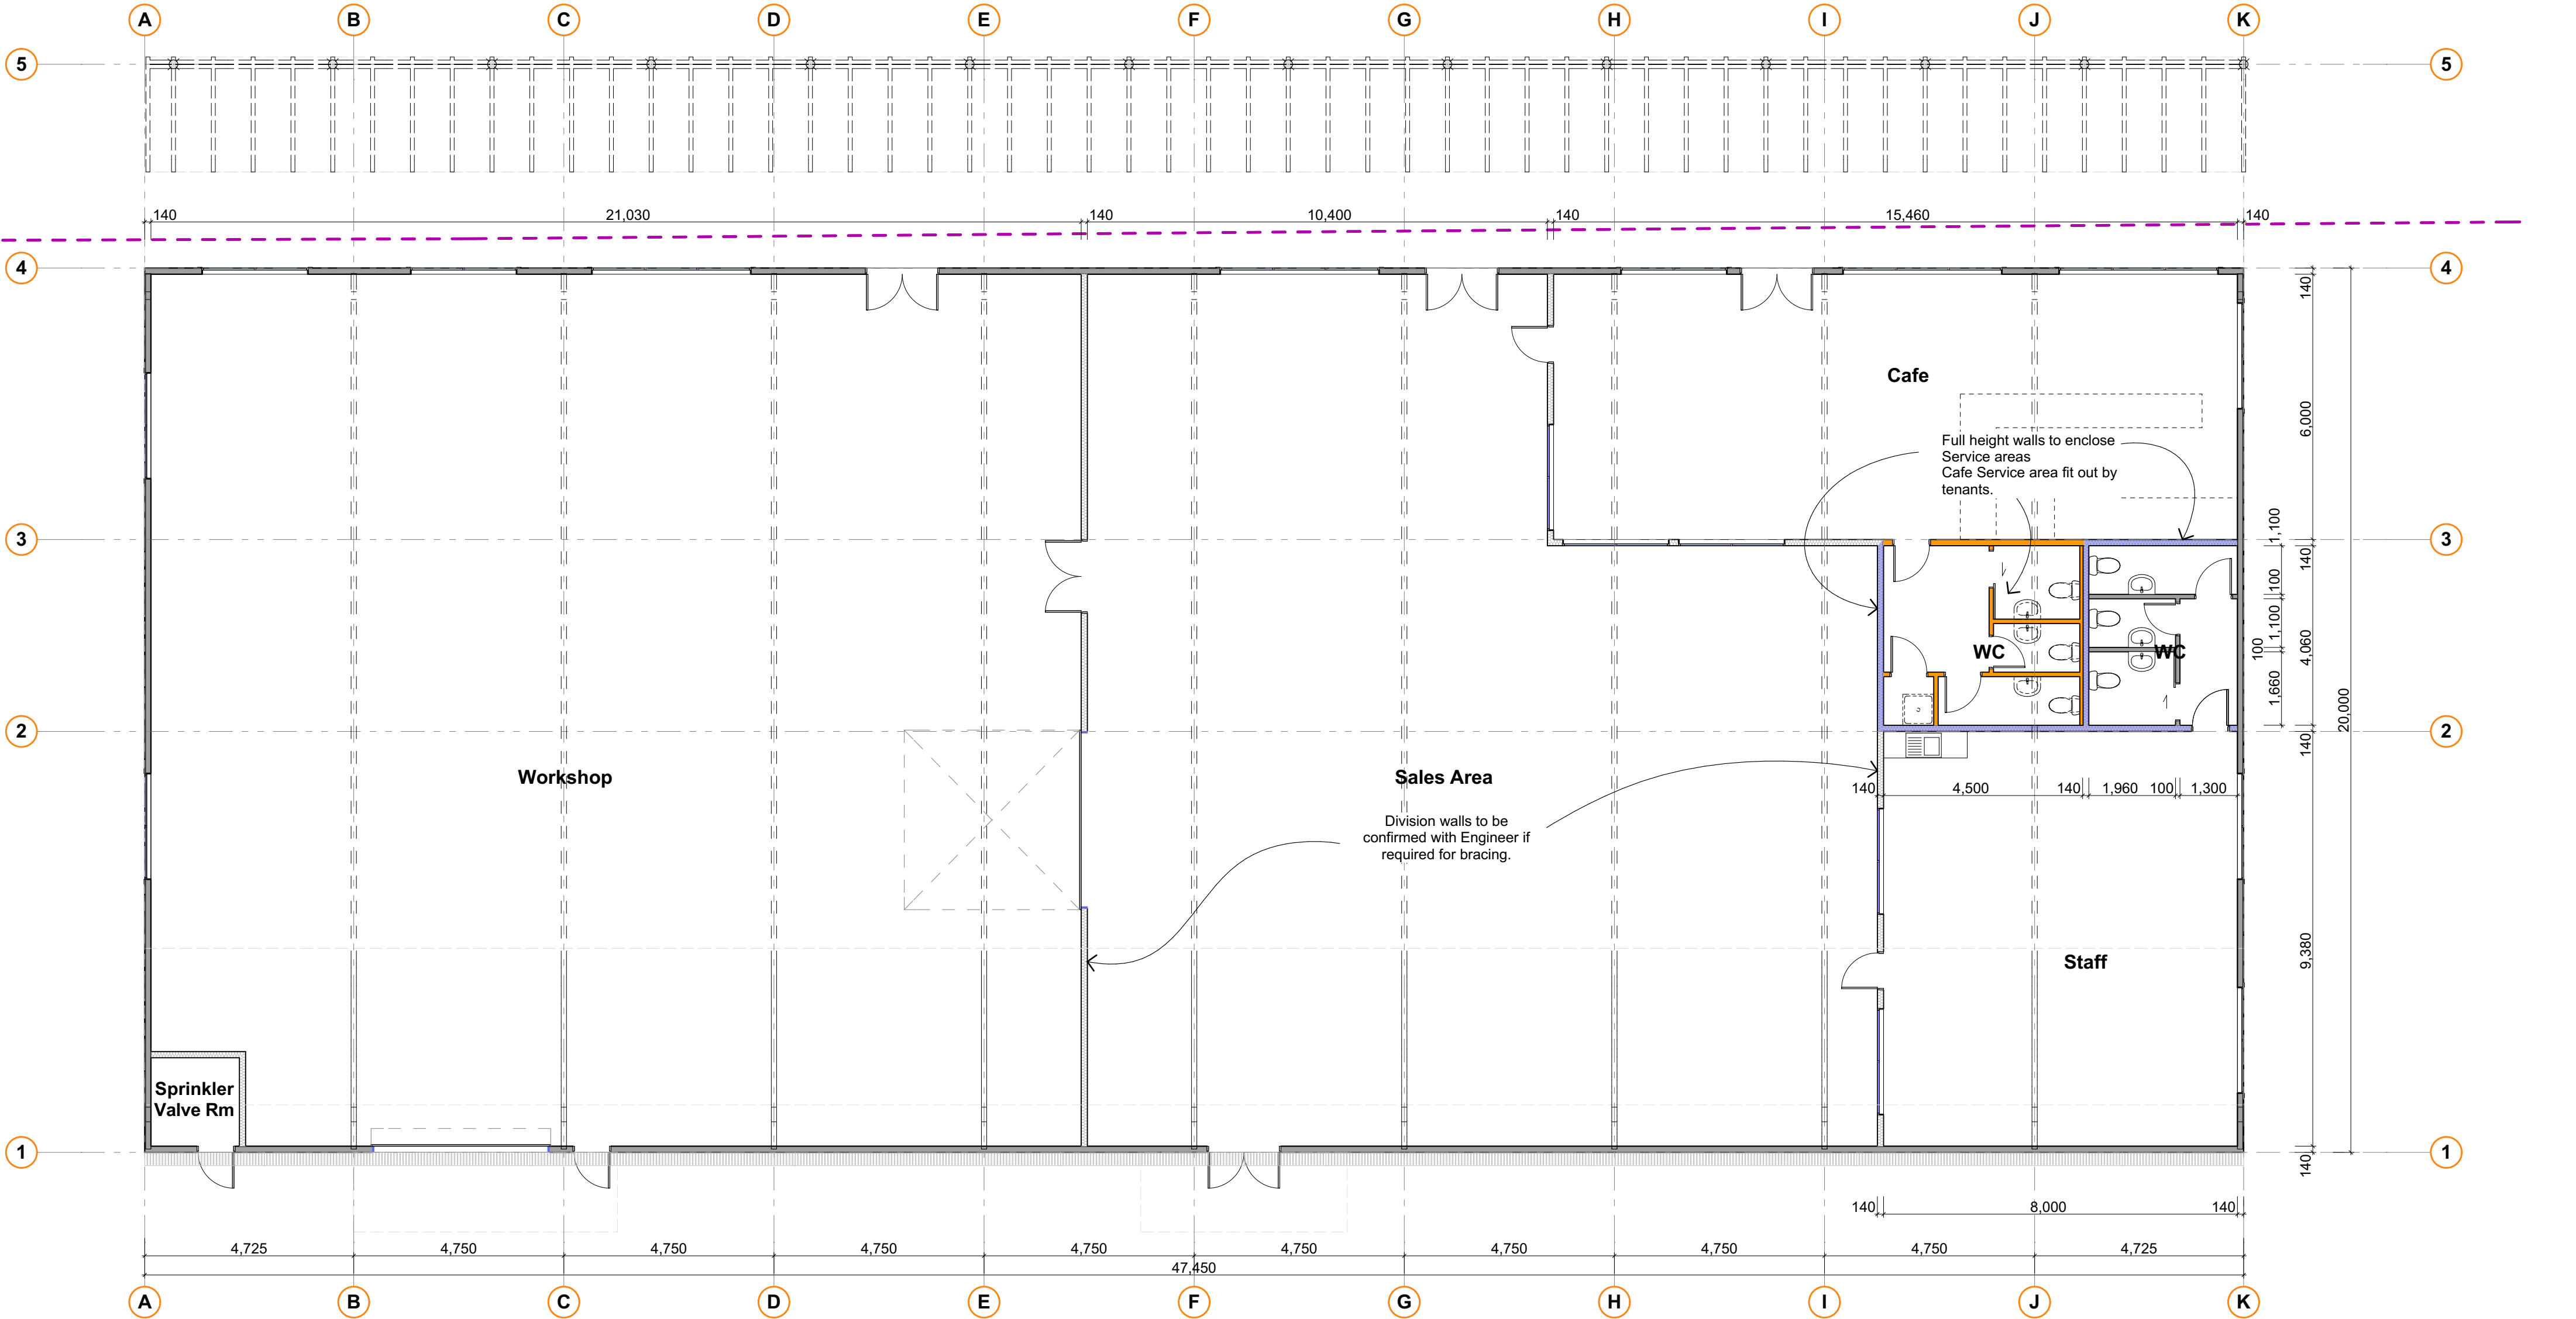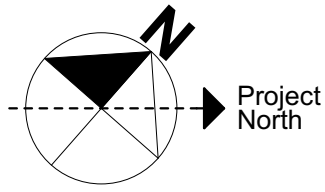



WM
New Zealand



Te Kārearea Business Park
WM Retail & Canopy
for Te Kārearea Limited



TE RŪNANGA O
TOA RANGATIRA

Proposed Retail & Cafe Building



HARRIS
ARCHITECTS
LIMITED

Original Sheet
A2

Drawn
DGH

Checked

Scale
1:100

Job
2501 R



Sheet Number
201




for Review

021 110 8895 derek@harch.nz
www.harch.nz

All Drawings are prepared to assist with construction.
If on site differs from drawn information refer to the
Architect for direction. If in doubt ask.
Copyright on this drawing is reserved

Printed
12 August 2025

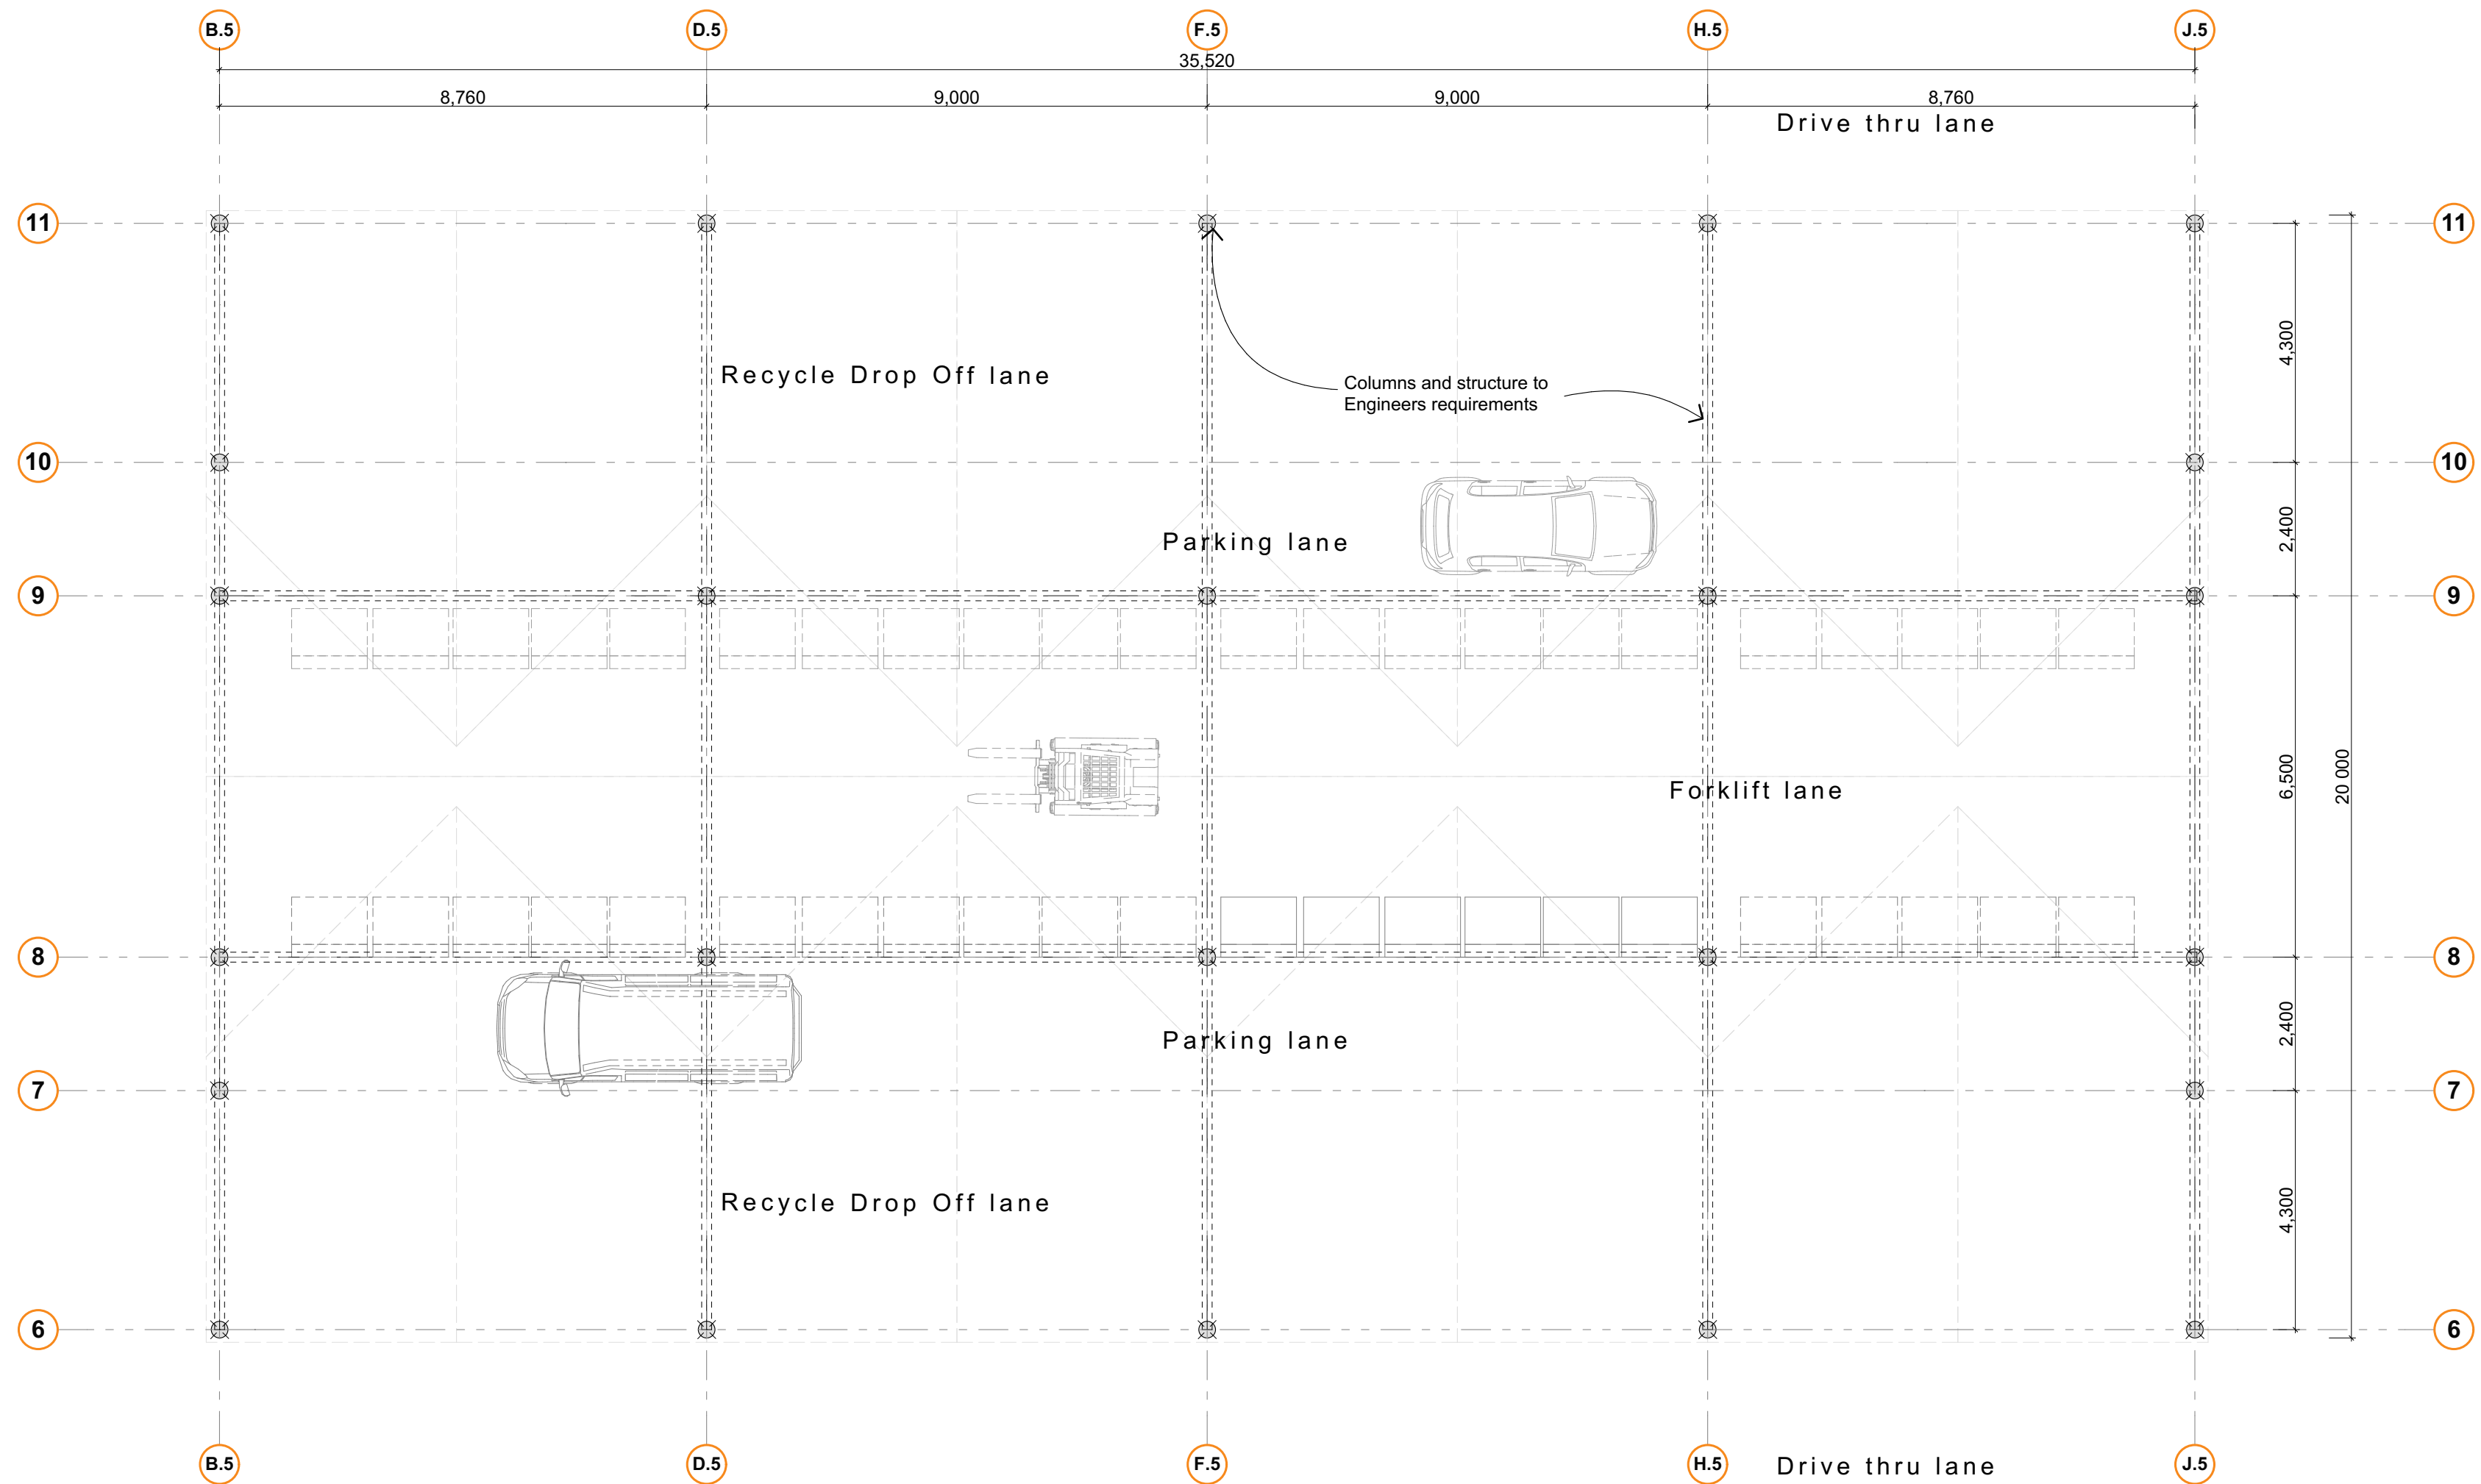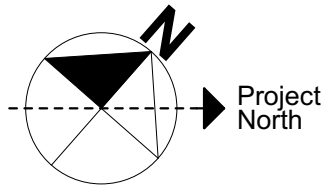

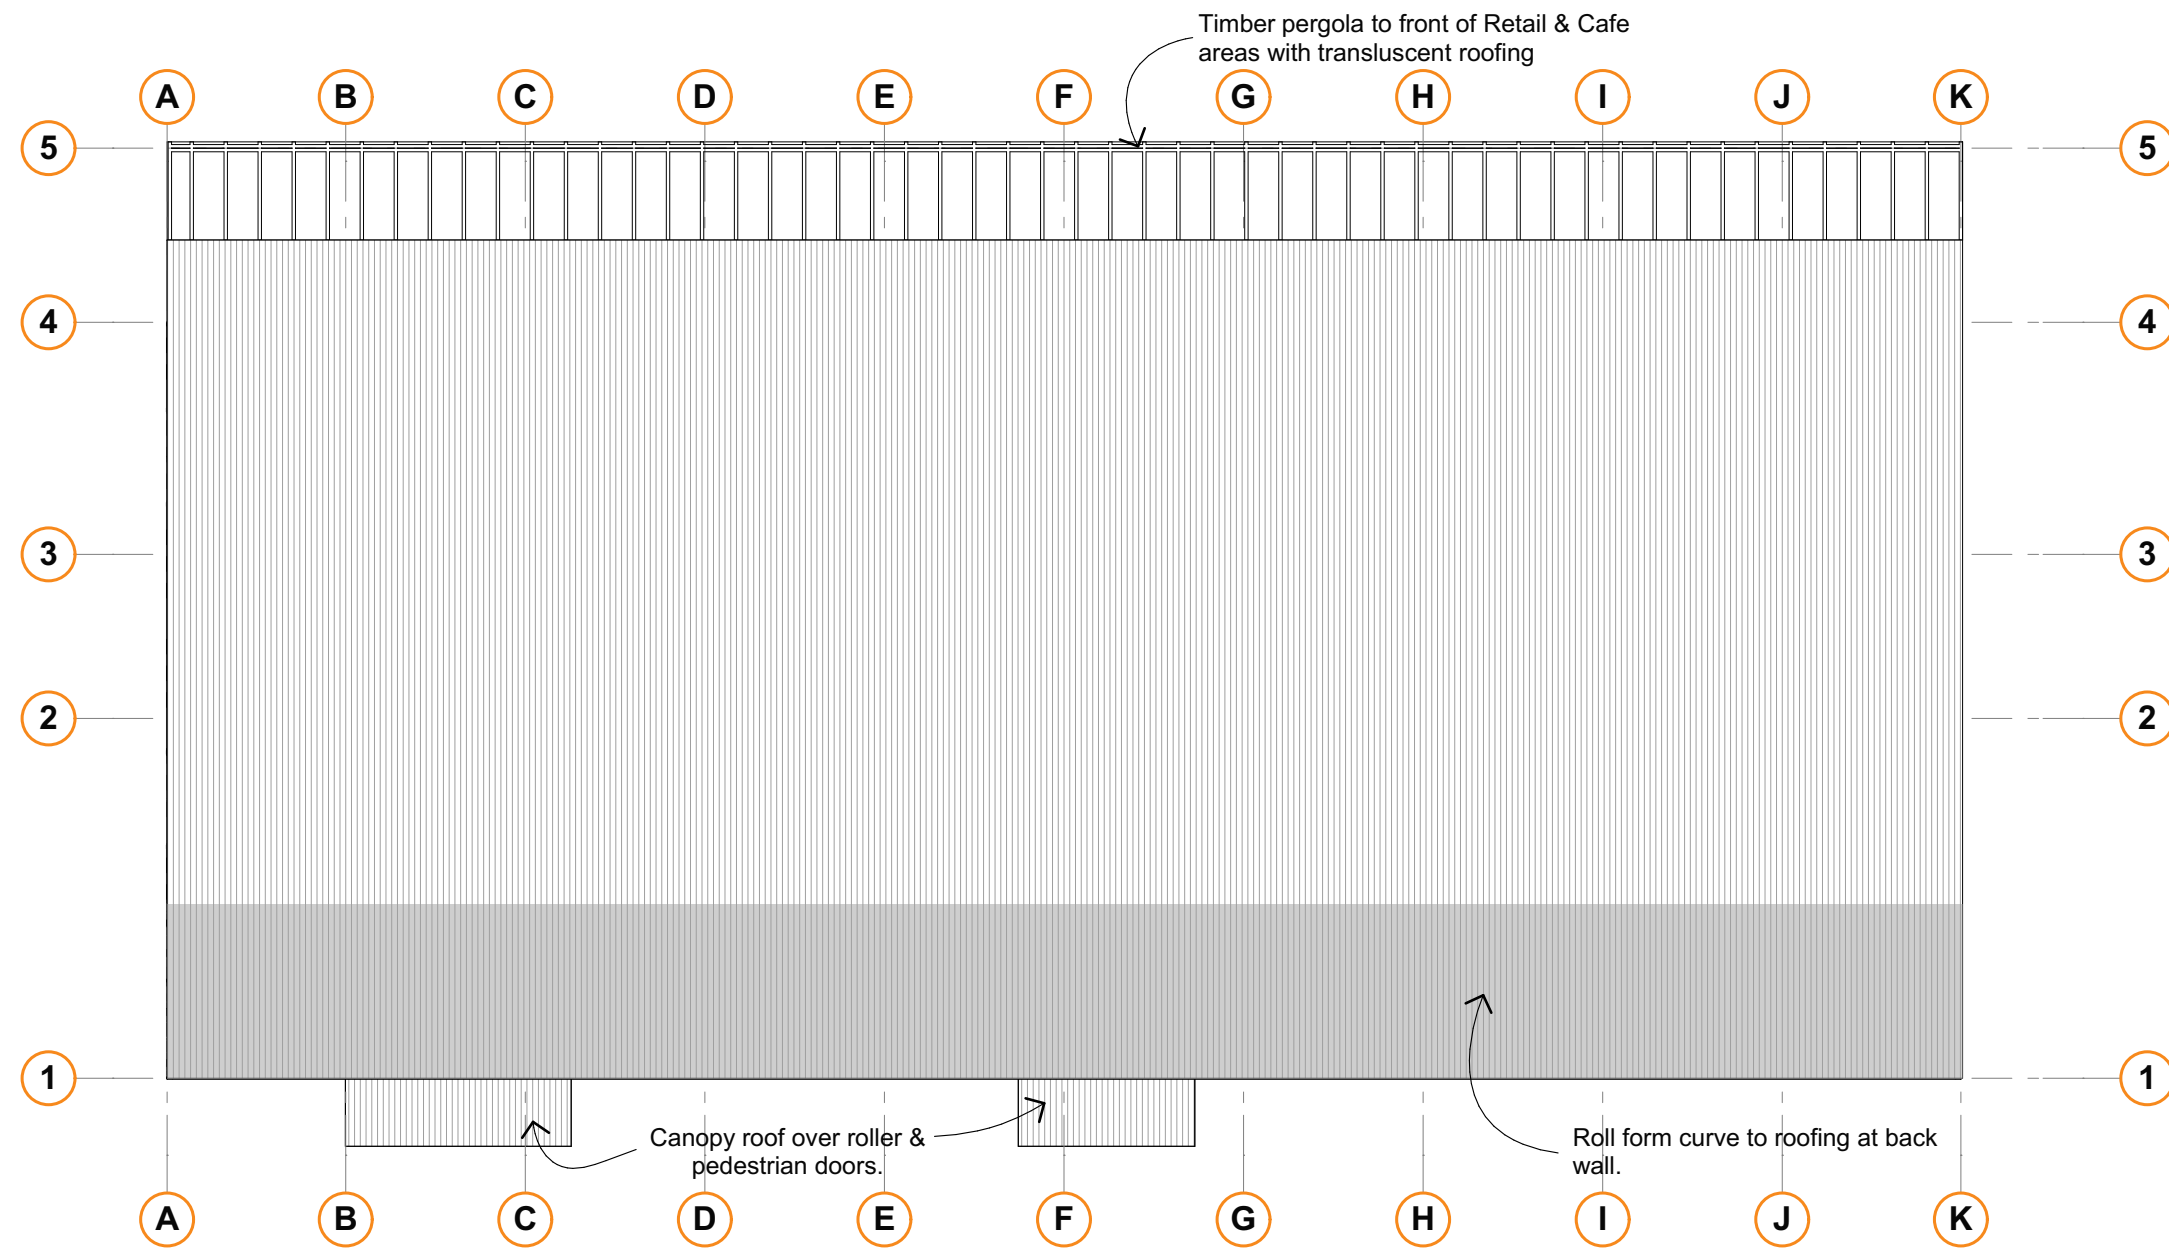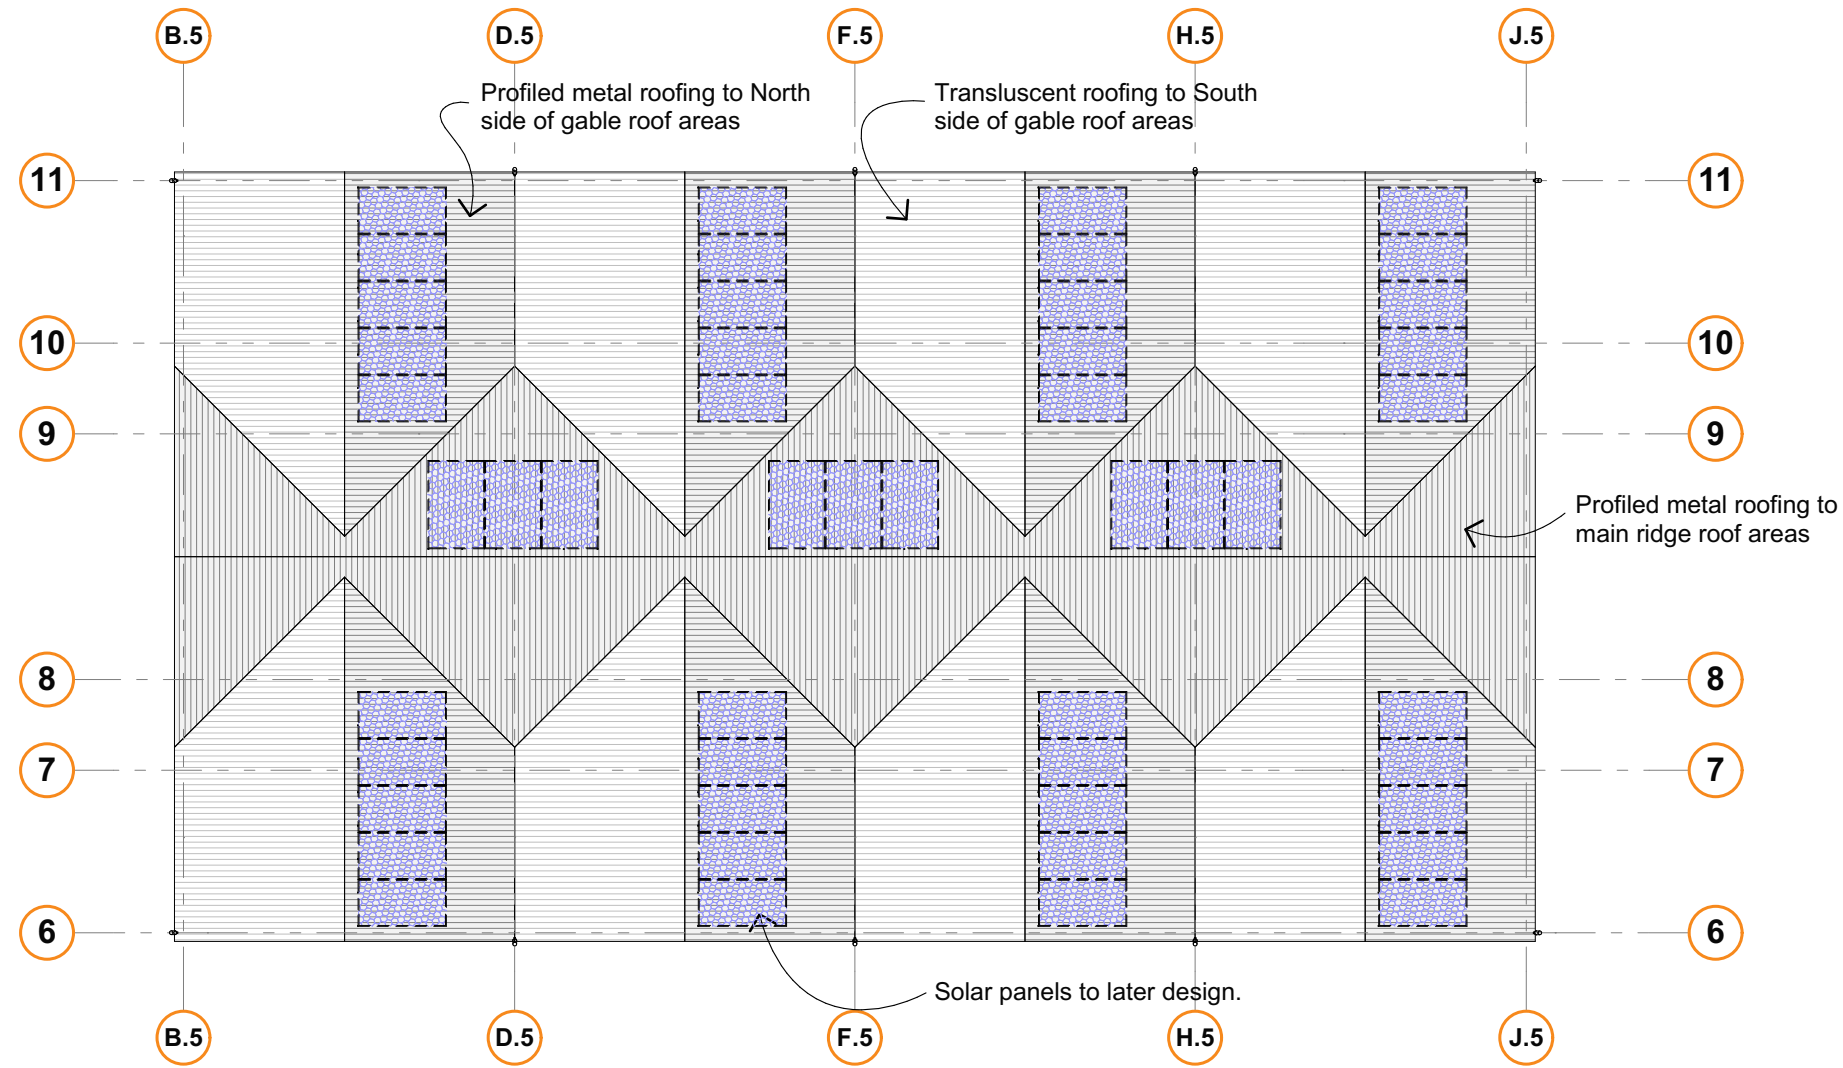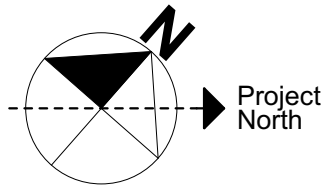

Roof Plan


WM New Zealand
Te Kārearea Business Park
WM Retail & Canopy
for **Te Kārearea Limited**



HARRIS
ARCHITECTS
LIMITED
021 110 8895 derek@harch.nz
www.harch.nz

All Drawings are prepared to assist with construction.
If on site differs from drawn information refer to the
Architect for direction. If in doubt ask.
Copyright on this drawing is reserved

Original Sheet
A2
Drawn
DGH
Checked
Scale
1:200
Job
2501 R
Sheet Number
205
for Review
Revision
Printed
12 August 2025

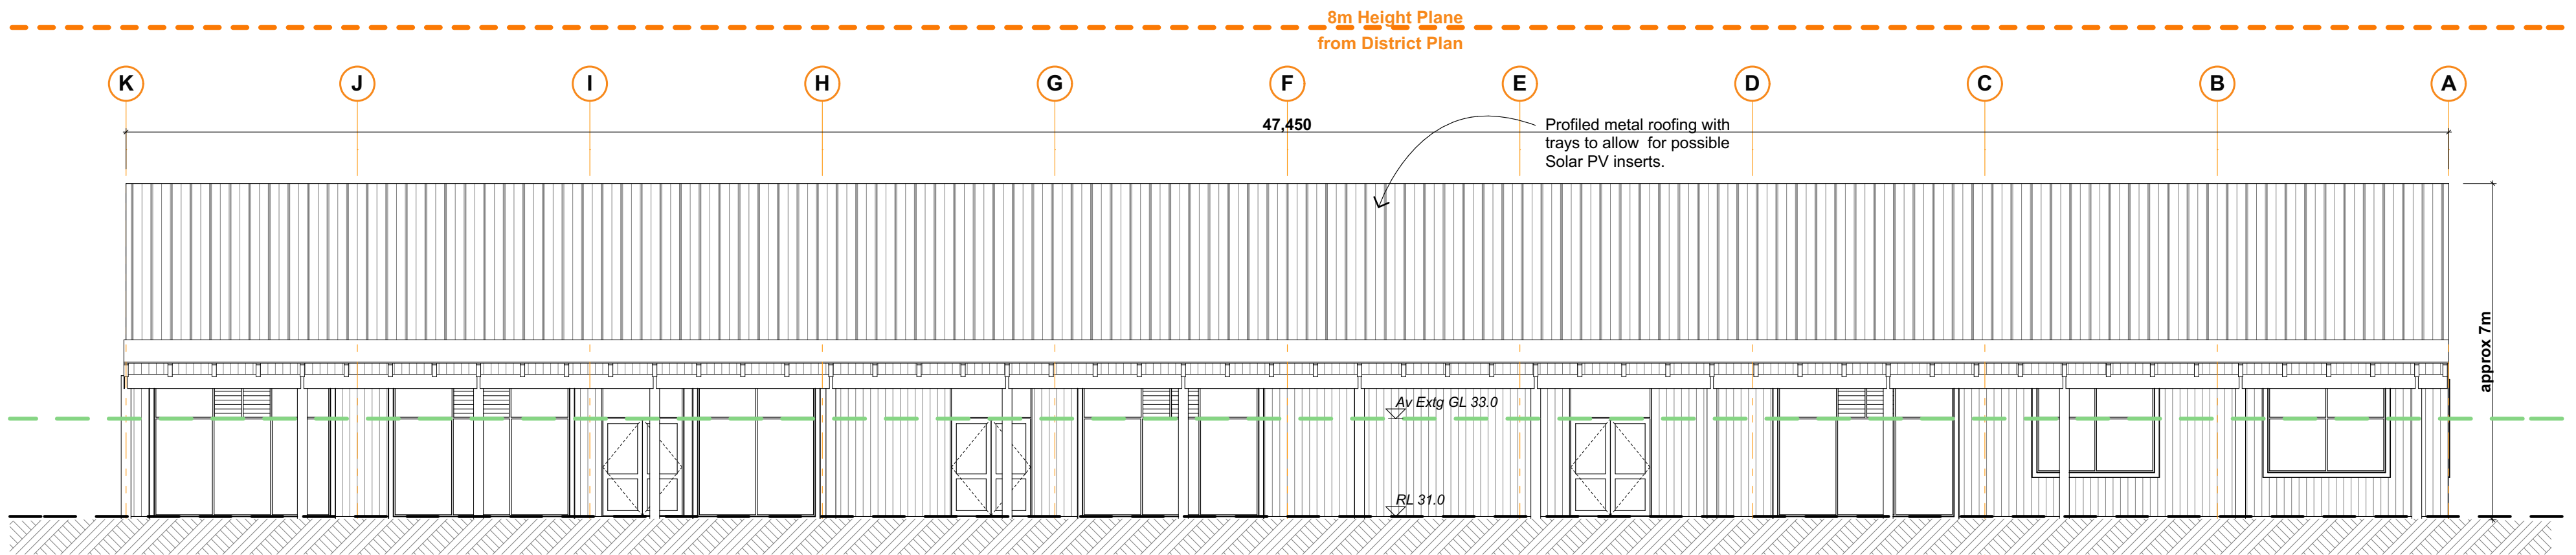


West Elevation




Exterior Colours to be selected from Natural Colours:
Coloursteel - Karaka, Ironsand, Grey Friars, or similar




Karaka

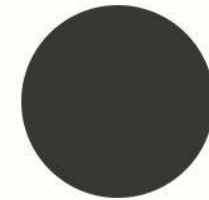

Ironsand

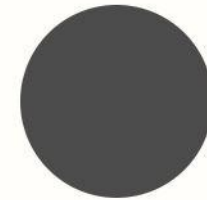

Grey Friars

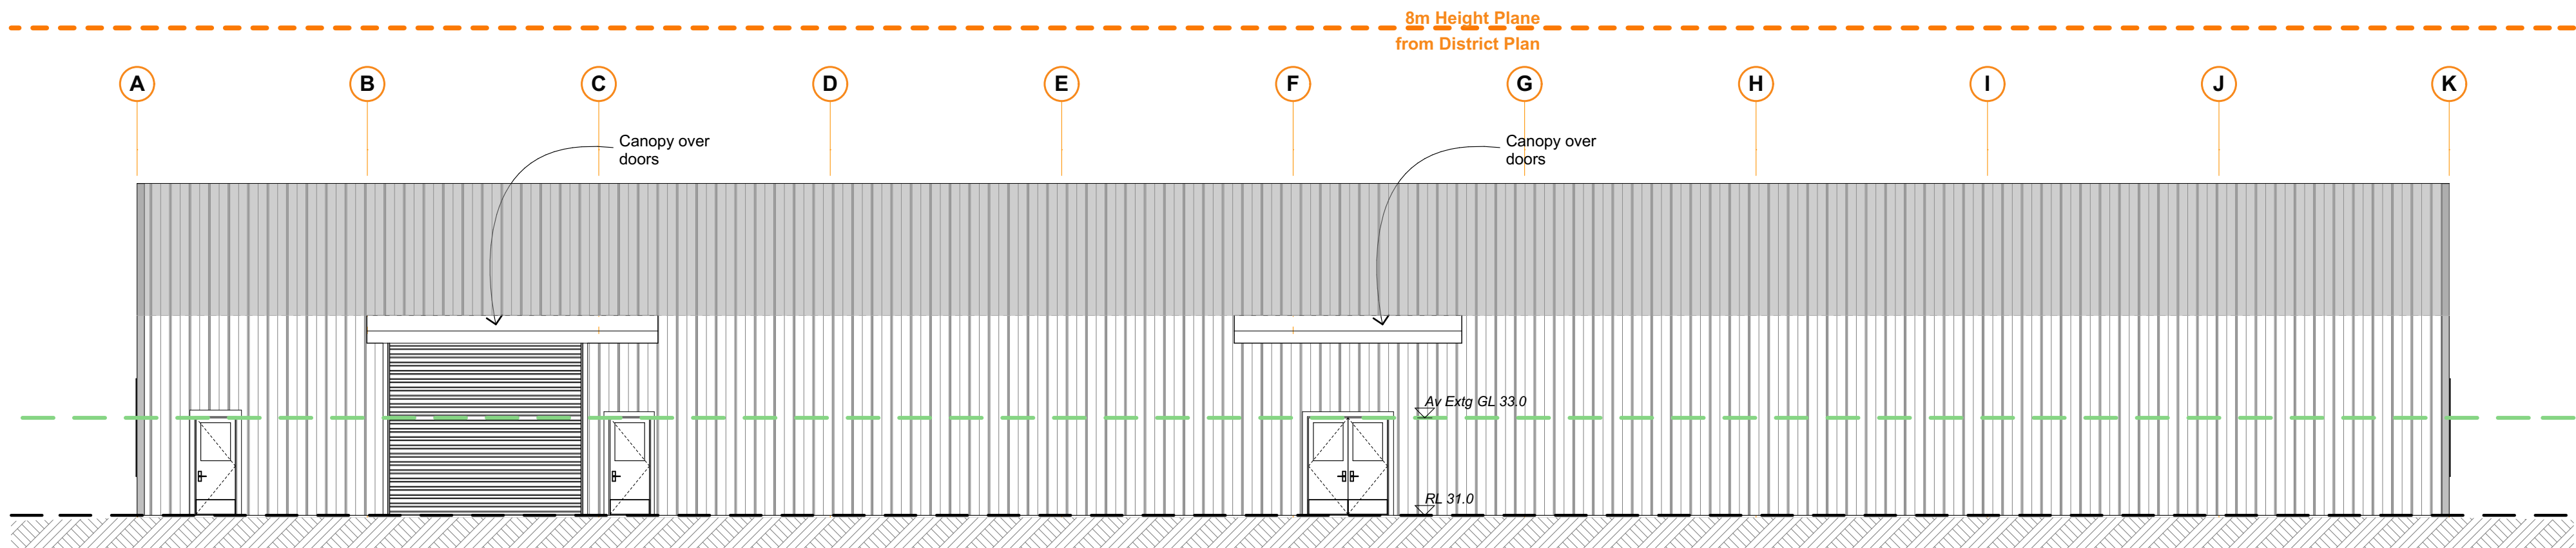

East Elevation



WM
New Zealand

Elevations


WM New Zealand
Te Kārearea Business Park
WM Retail & Canopy
for Te Kārearea Limited



HARRIS
ARCHITECTS
LIMITED
021 110 8895 derek@harch.nz
www.harch.nz

Original Sheet
A2
Drawn
DGH
Checked
Scale
1:100
Job
2501 R
Sheet Number
300p
for Review
Revision
19 August 2025


All Drawings are prepared to assist with construction.
If on site differs from drawn information refer to the
Architect for direction. If in doubt ask.
Copyright on this drawing is reserved

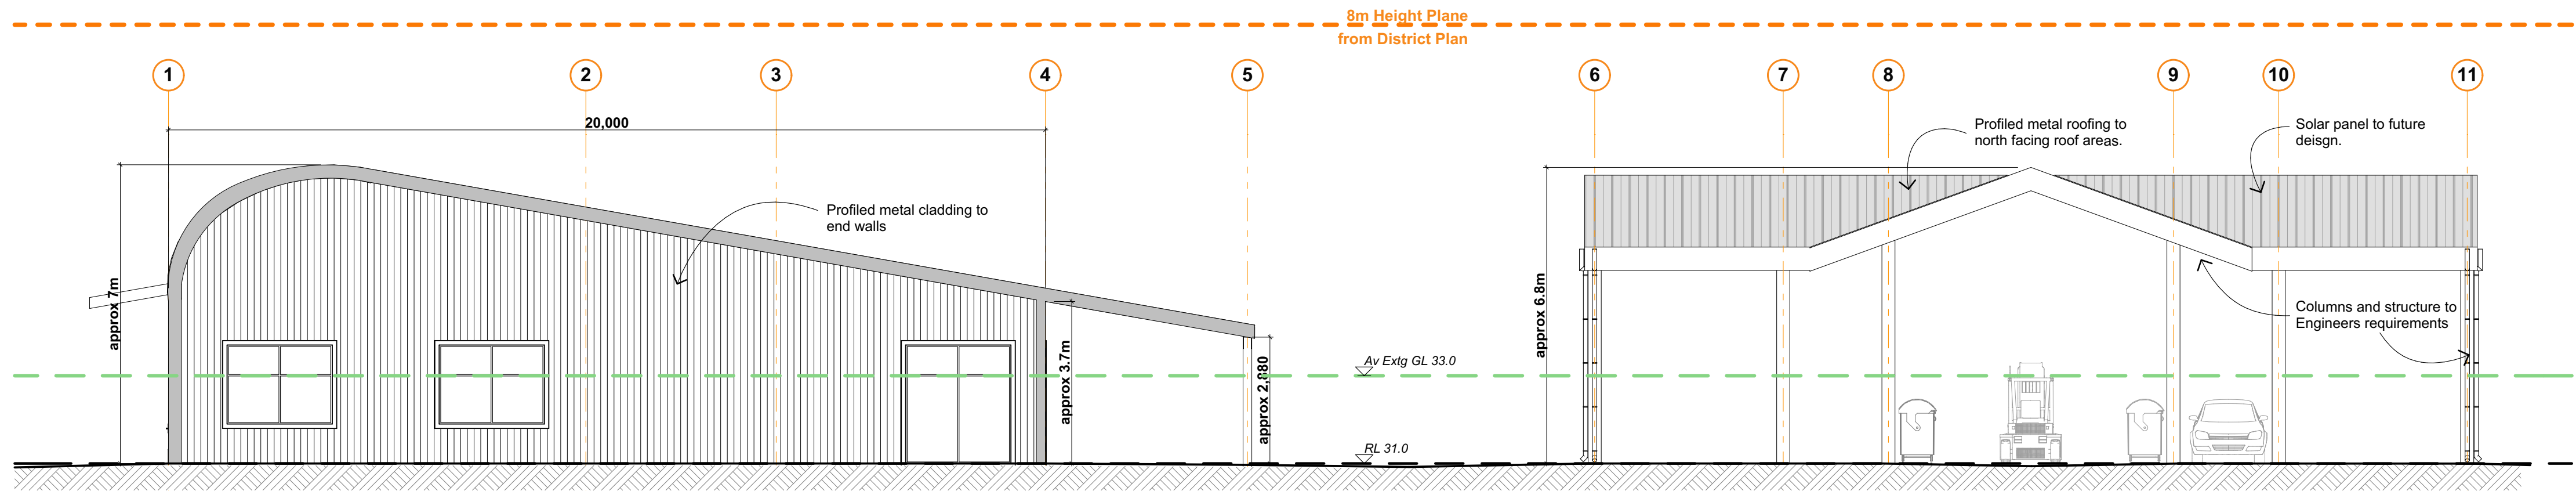

Retail & Cafe

North Elevation


Canopy

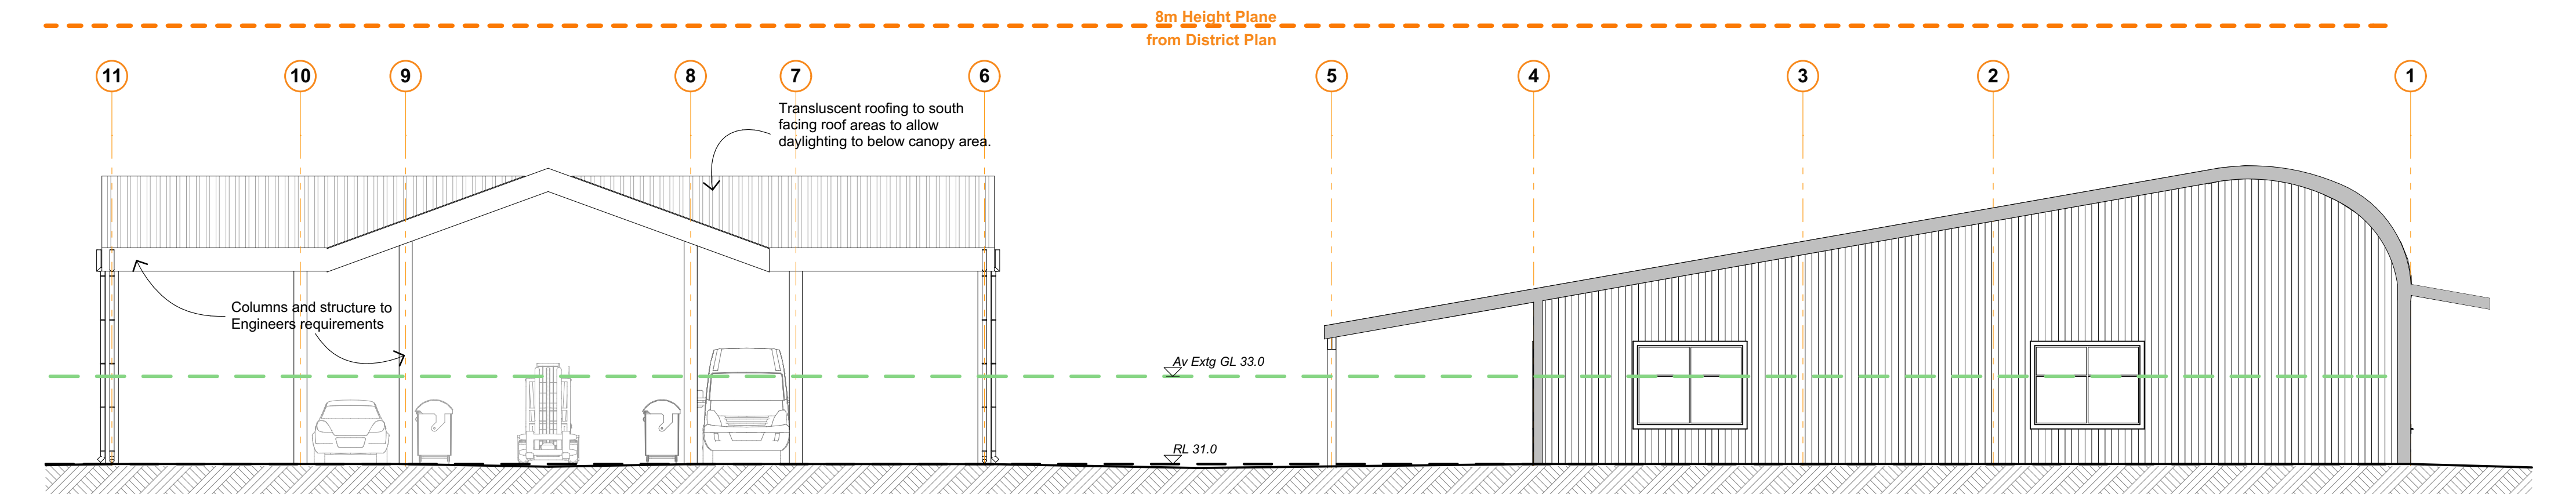


Canopy

South Elevation



Retail & Cafe

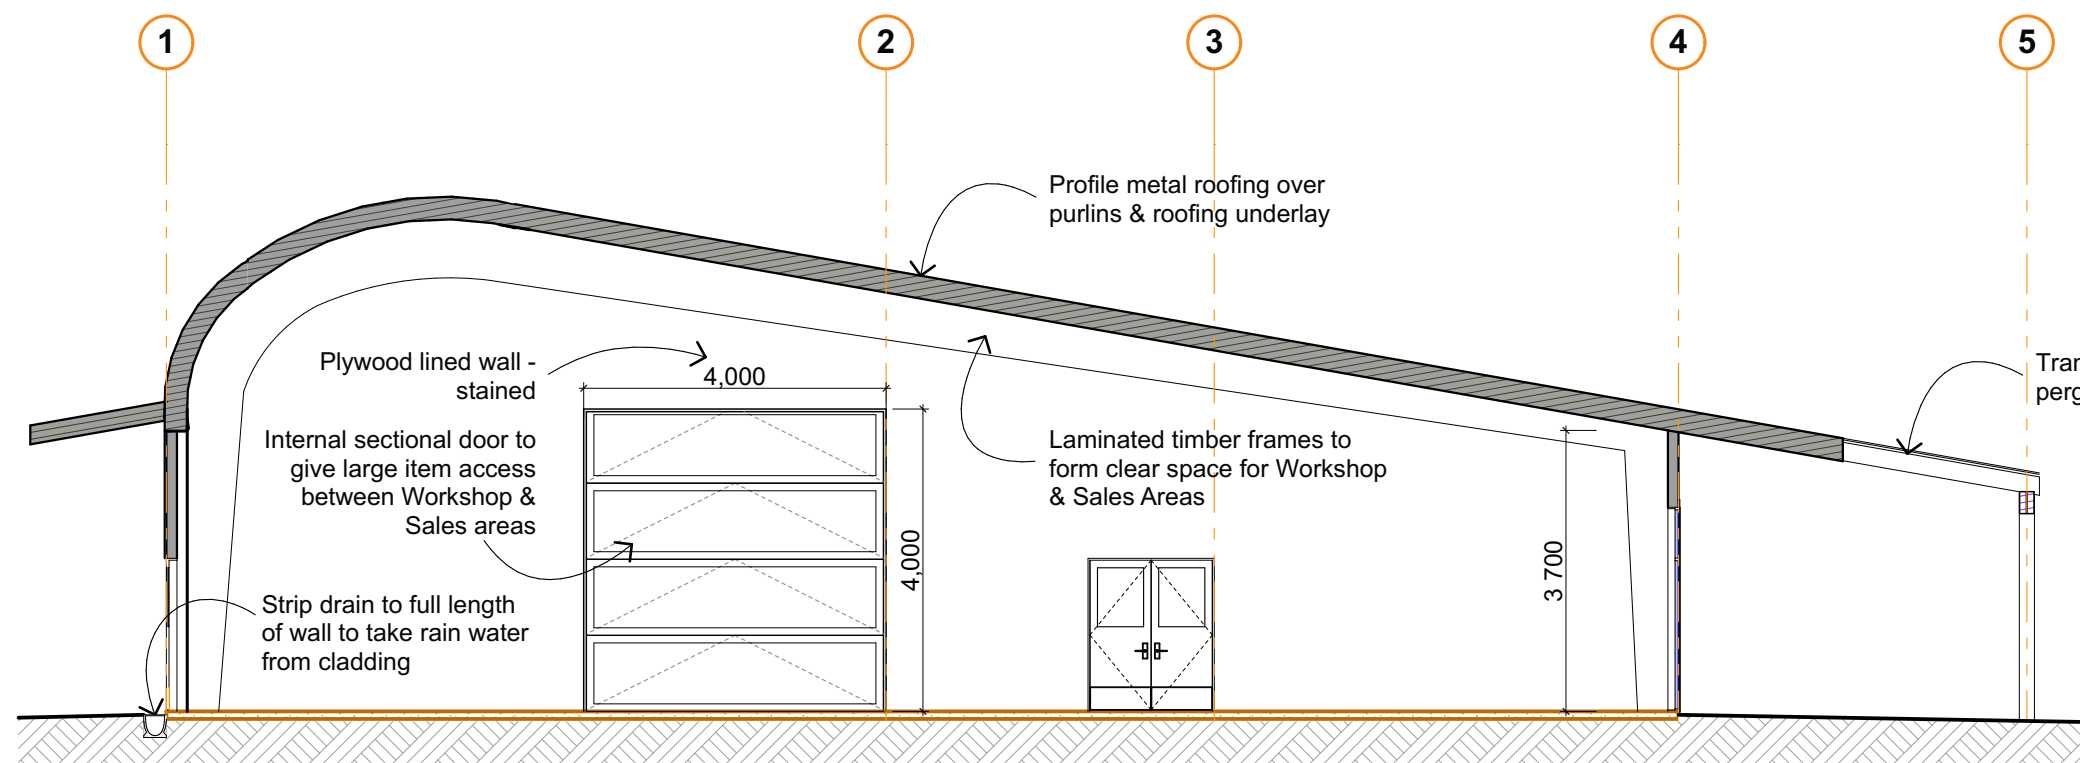



Cross Section
Sales Area

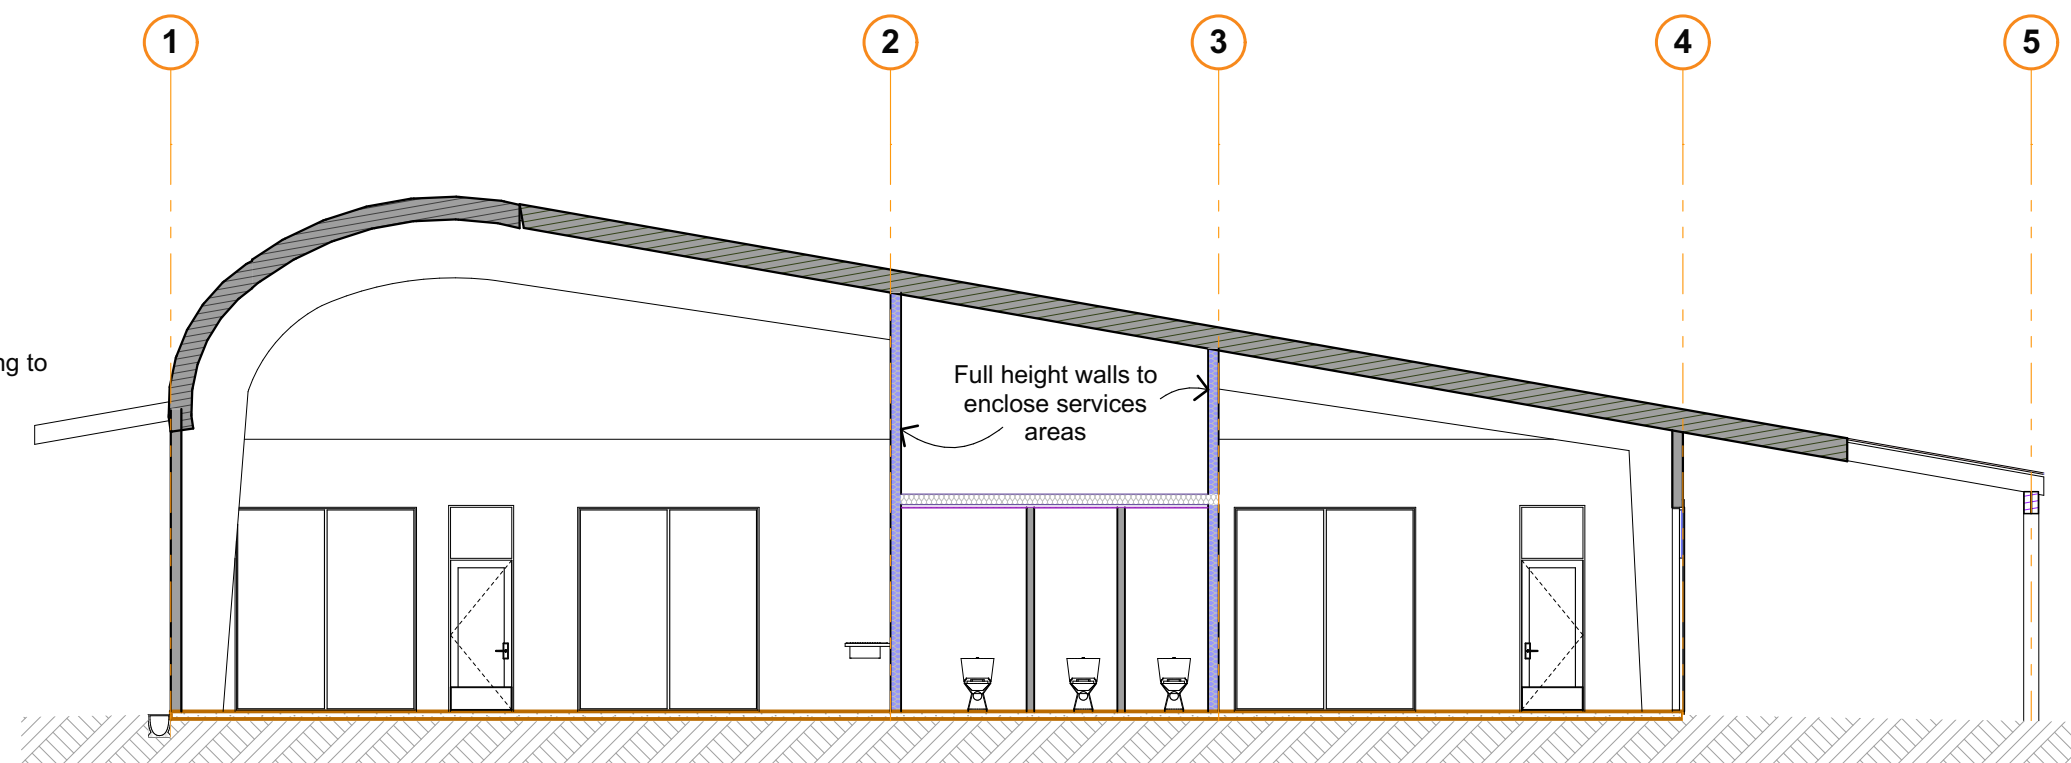

Cross Section
Staff/ Cafe Areas

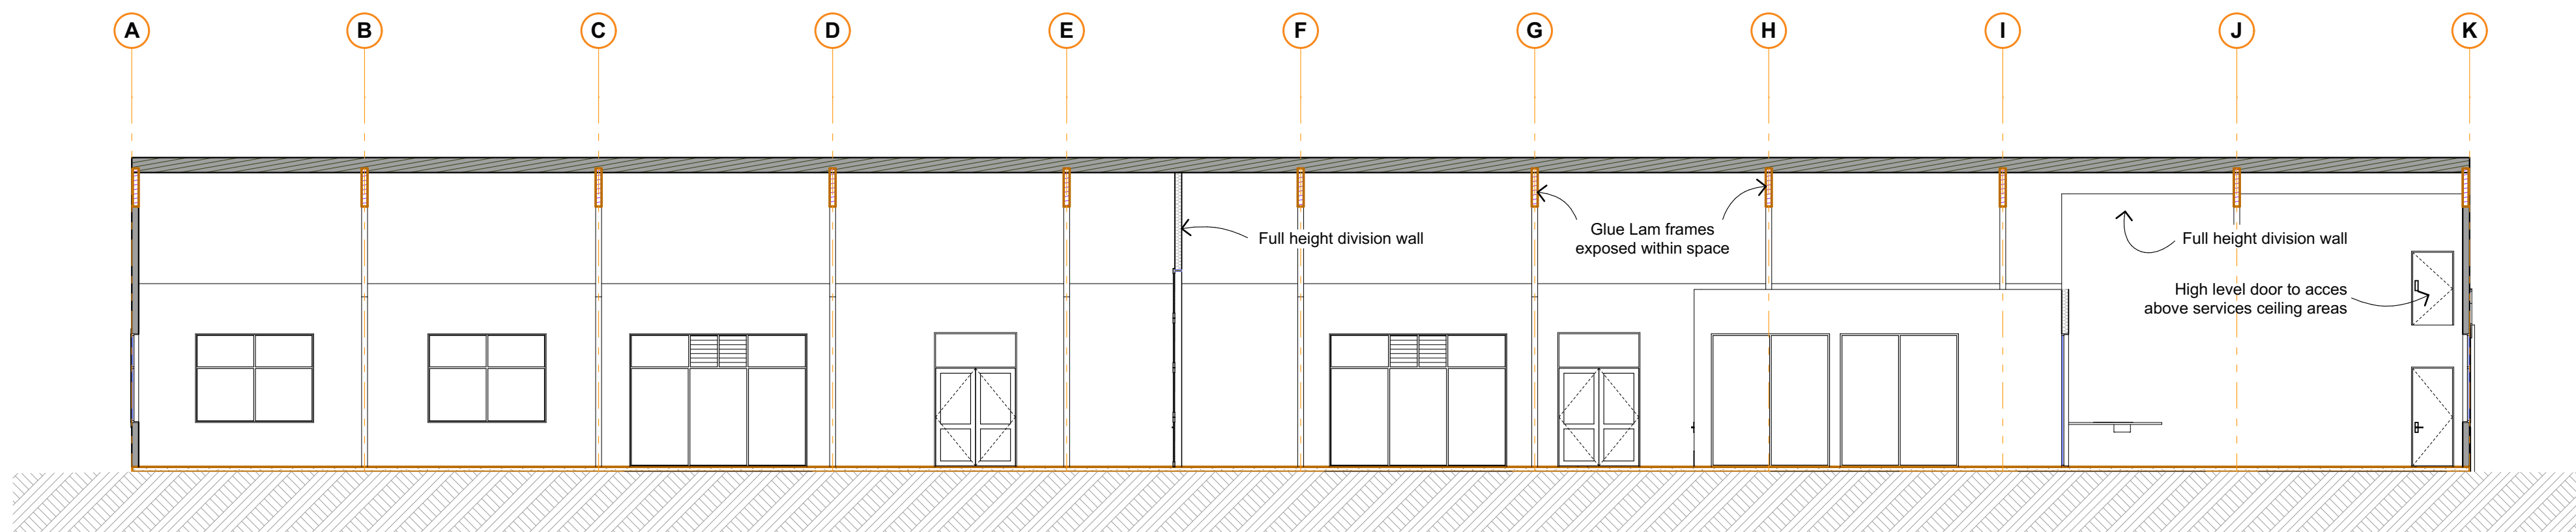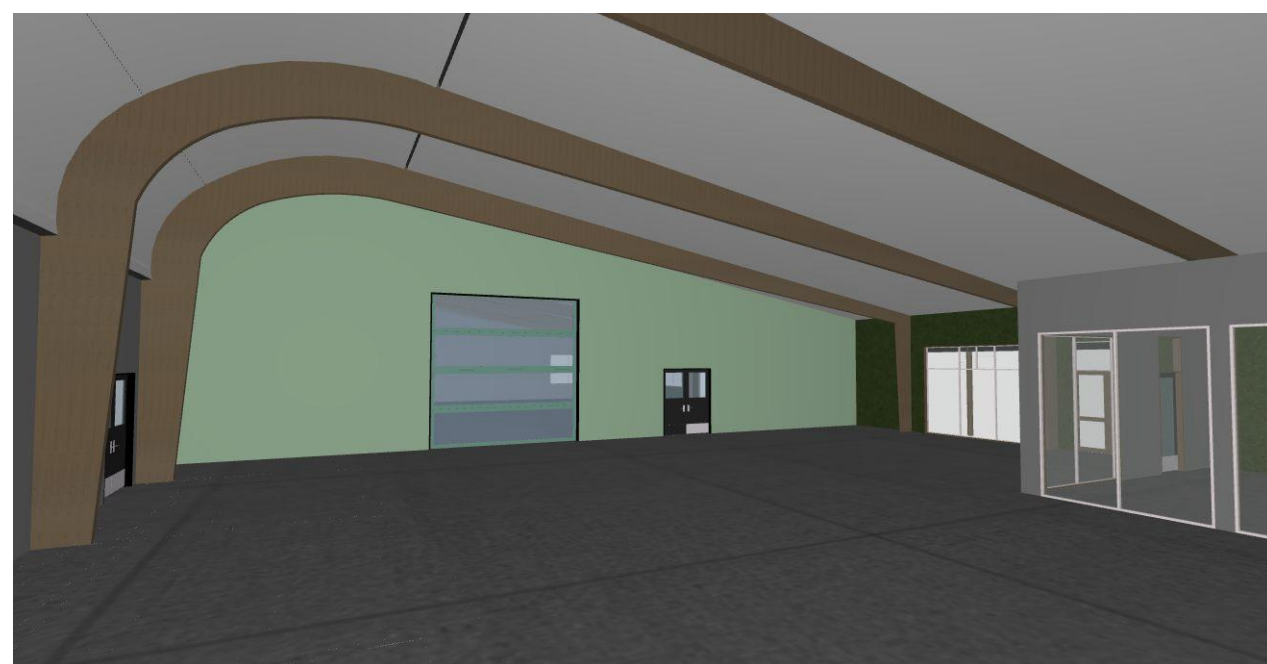

Long Section

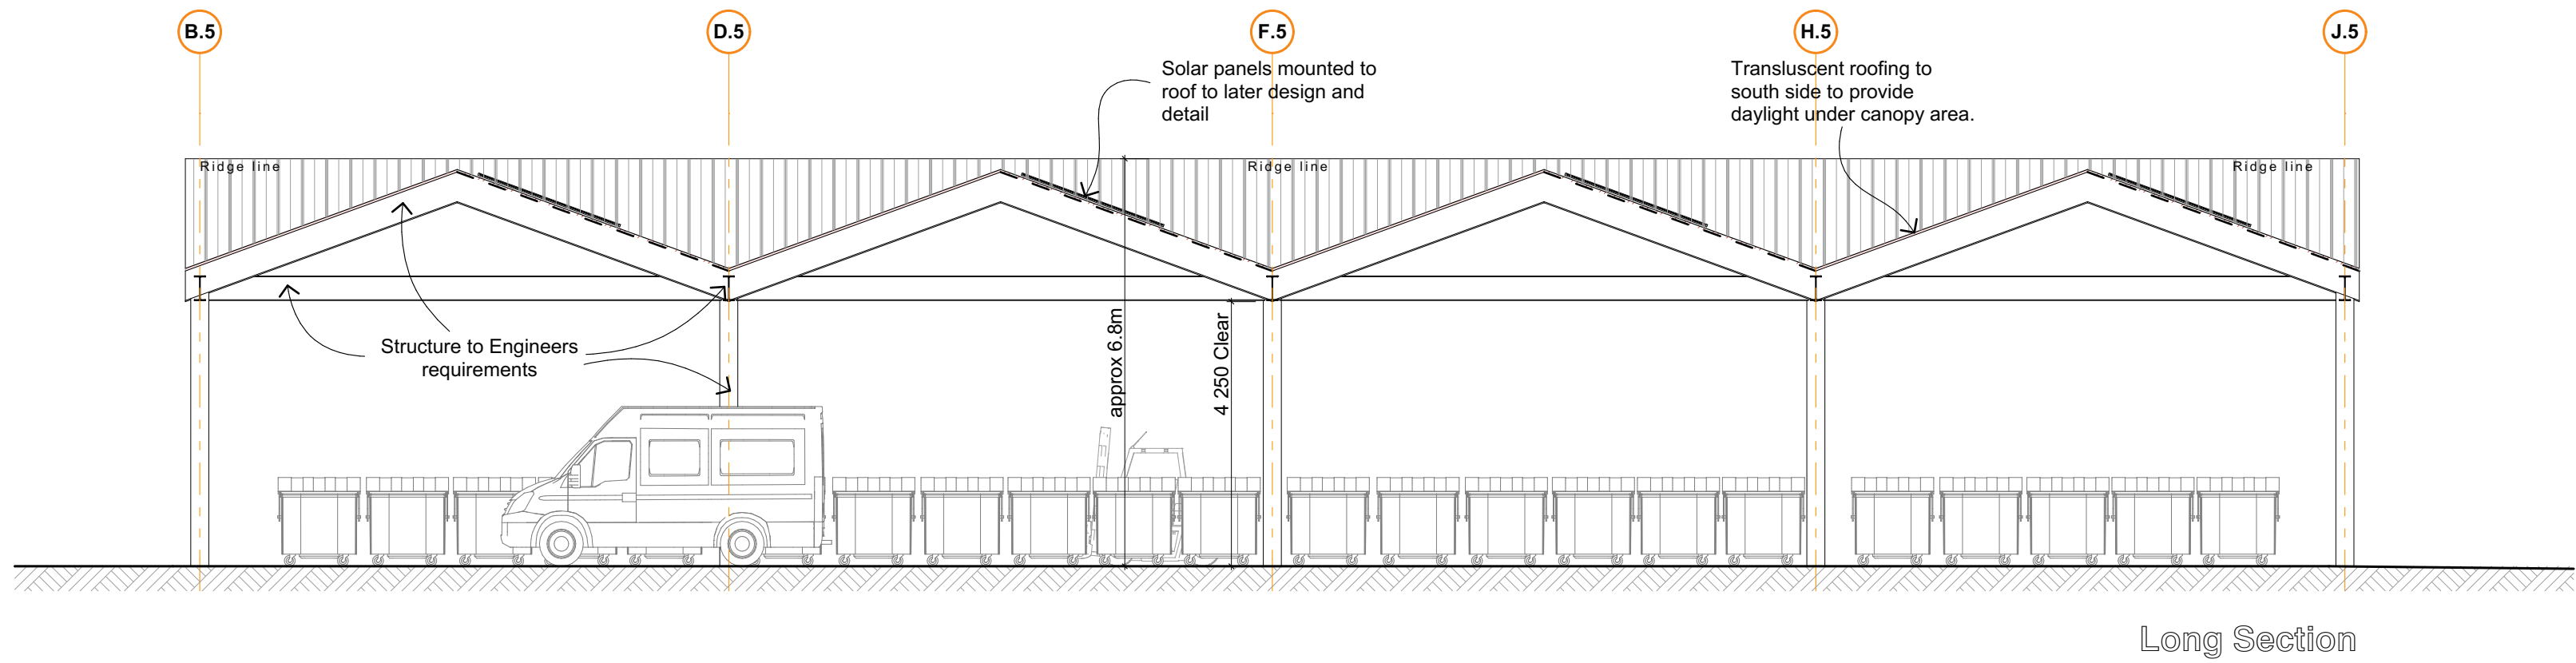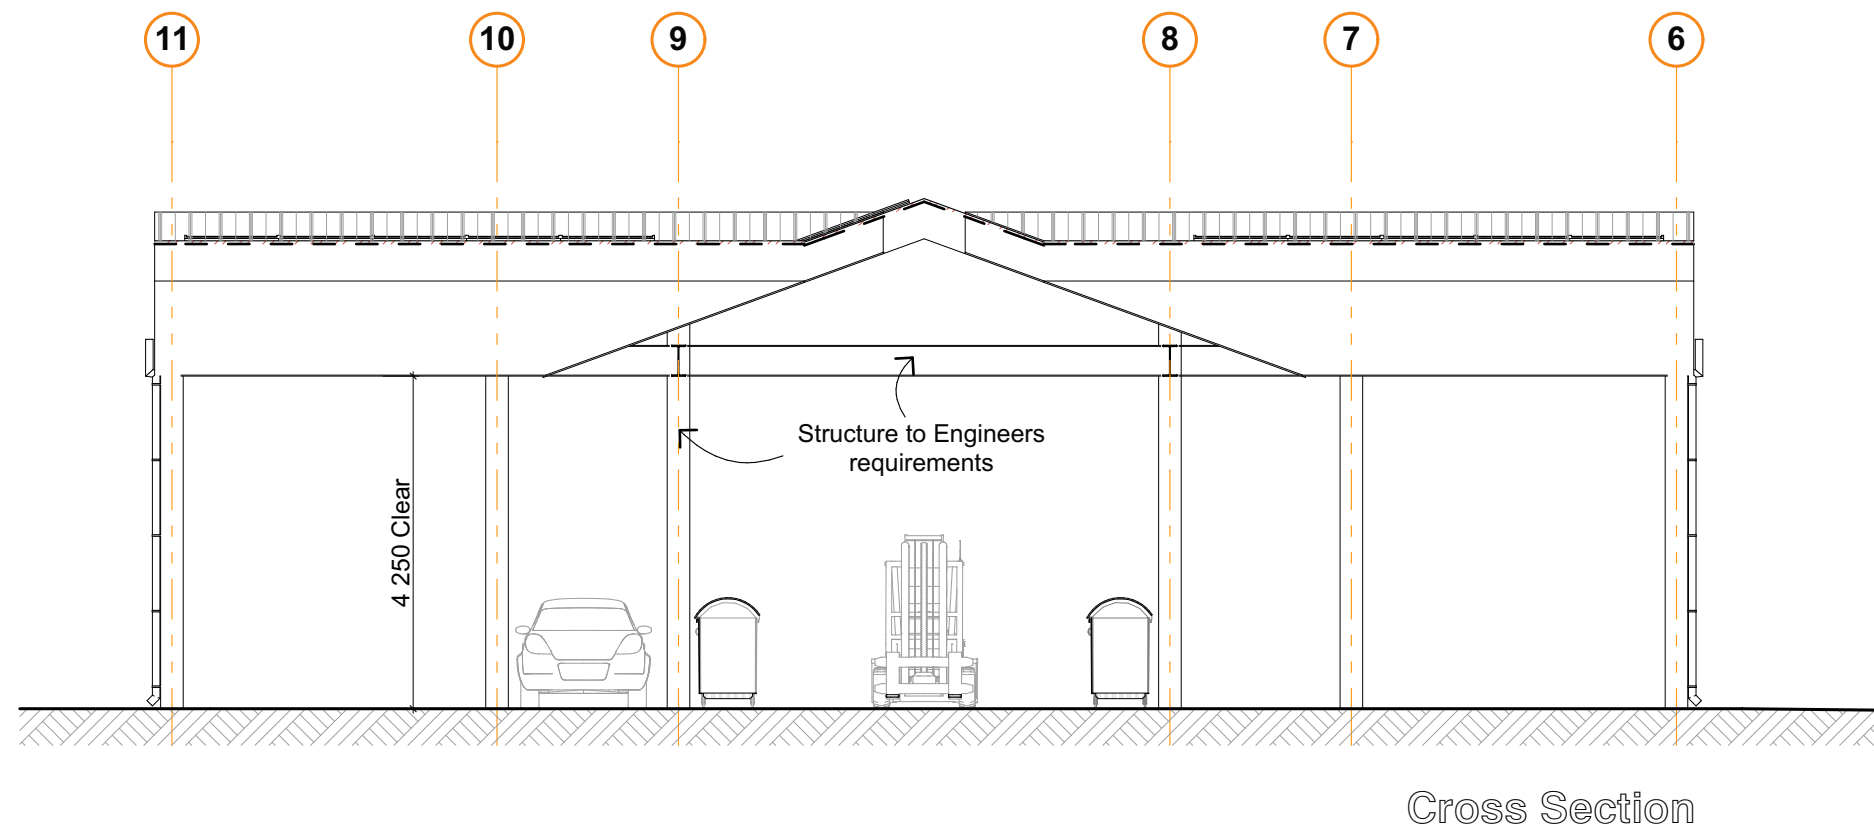

Canopy Sections

WM New Zealand
Te Kārearea Business Park
WM Retail & Canopy
 for **Te Kārearea Limited**



HARRIS
ARCHITECTS
LIMITED
 021 110 8895 derek@harch.nz
 www.harch.nz

All Drawings are prepared to assist with construction.
 If on site differs from drawn information refer to the
 Architect for direction. If in doubt ask.
 Copyright on this drawing is reserved

Original Sheet
A2
 Drawn
 DGH
 Checked

Scale
 1:100
 Job

Sheet Number
410
 for Review

Revision
 3

Printed
 12 August 2025