



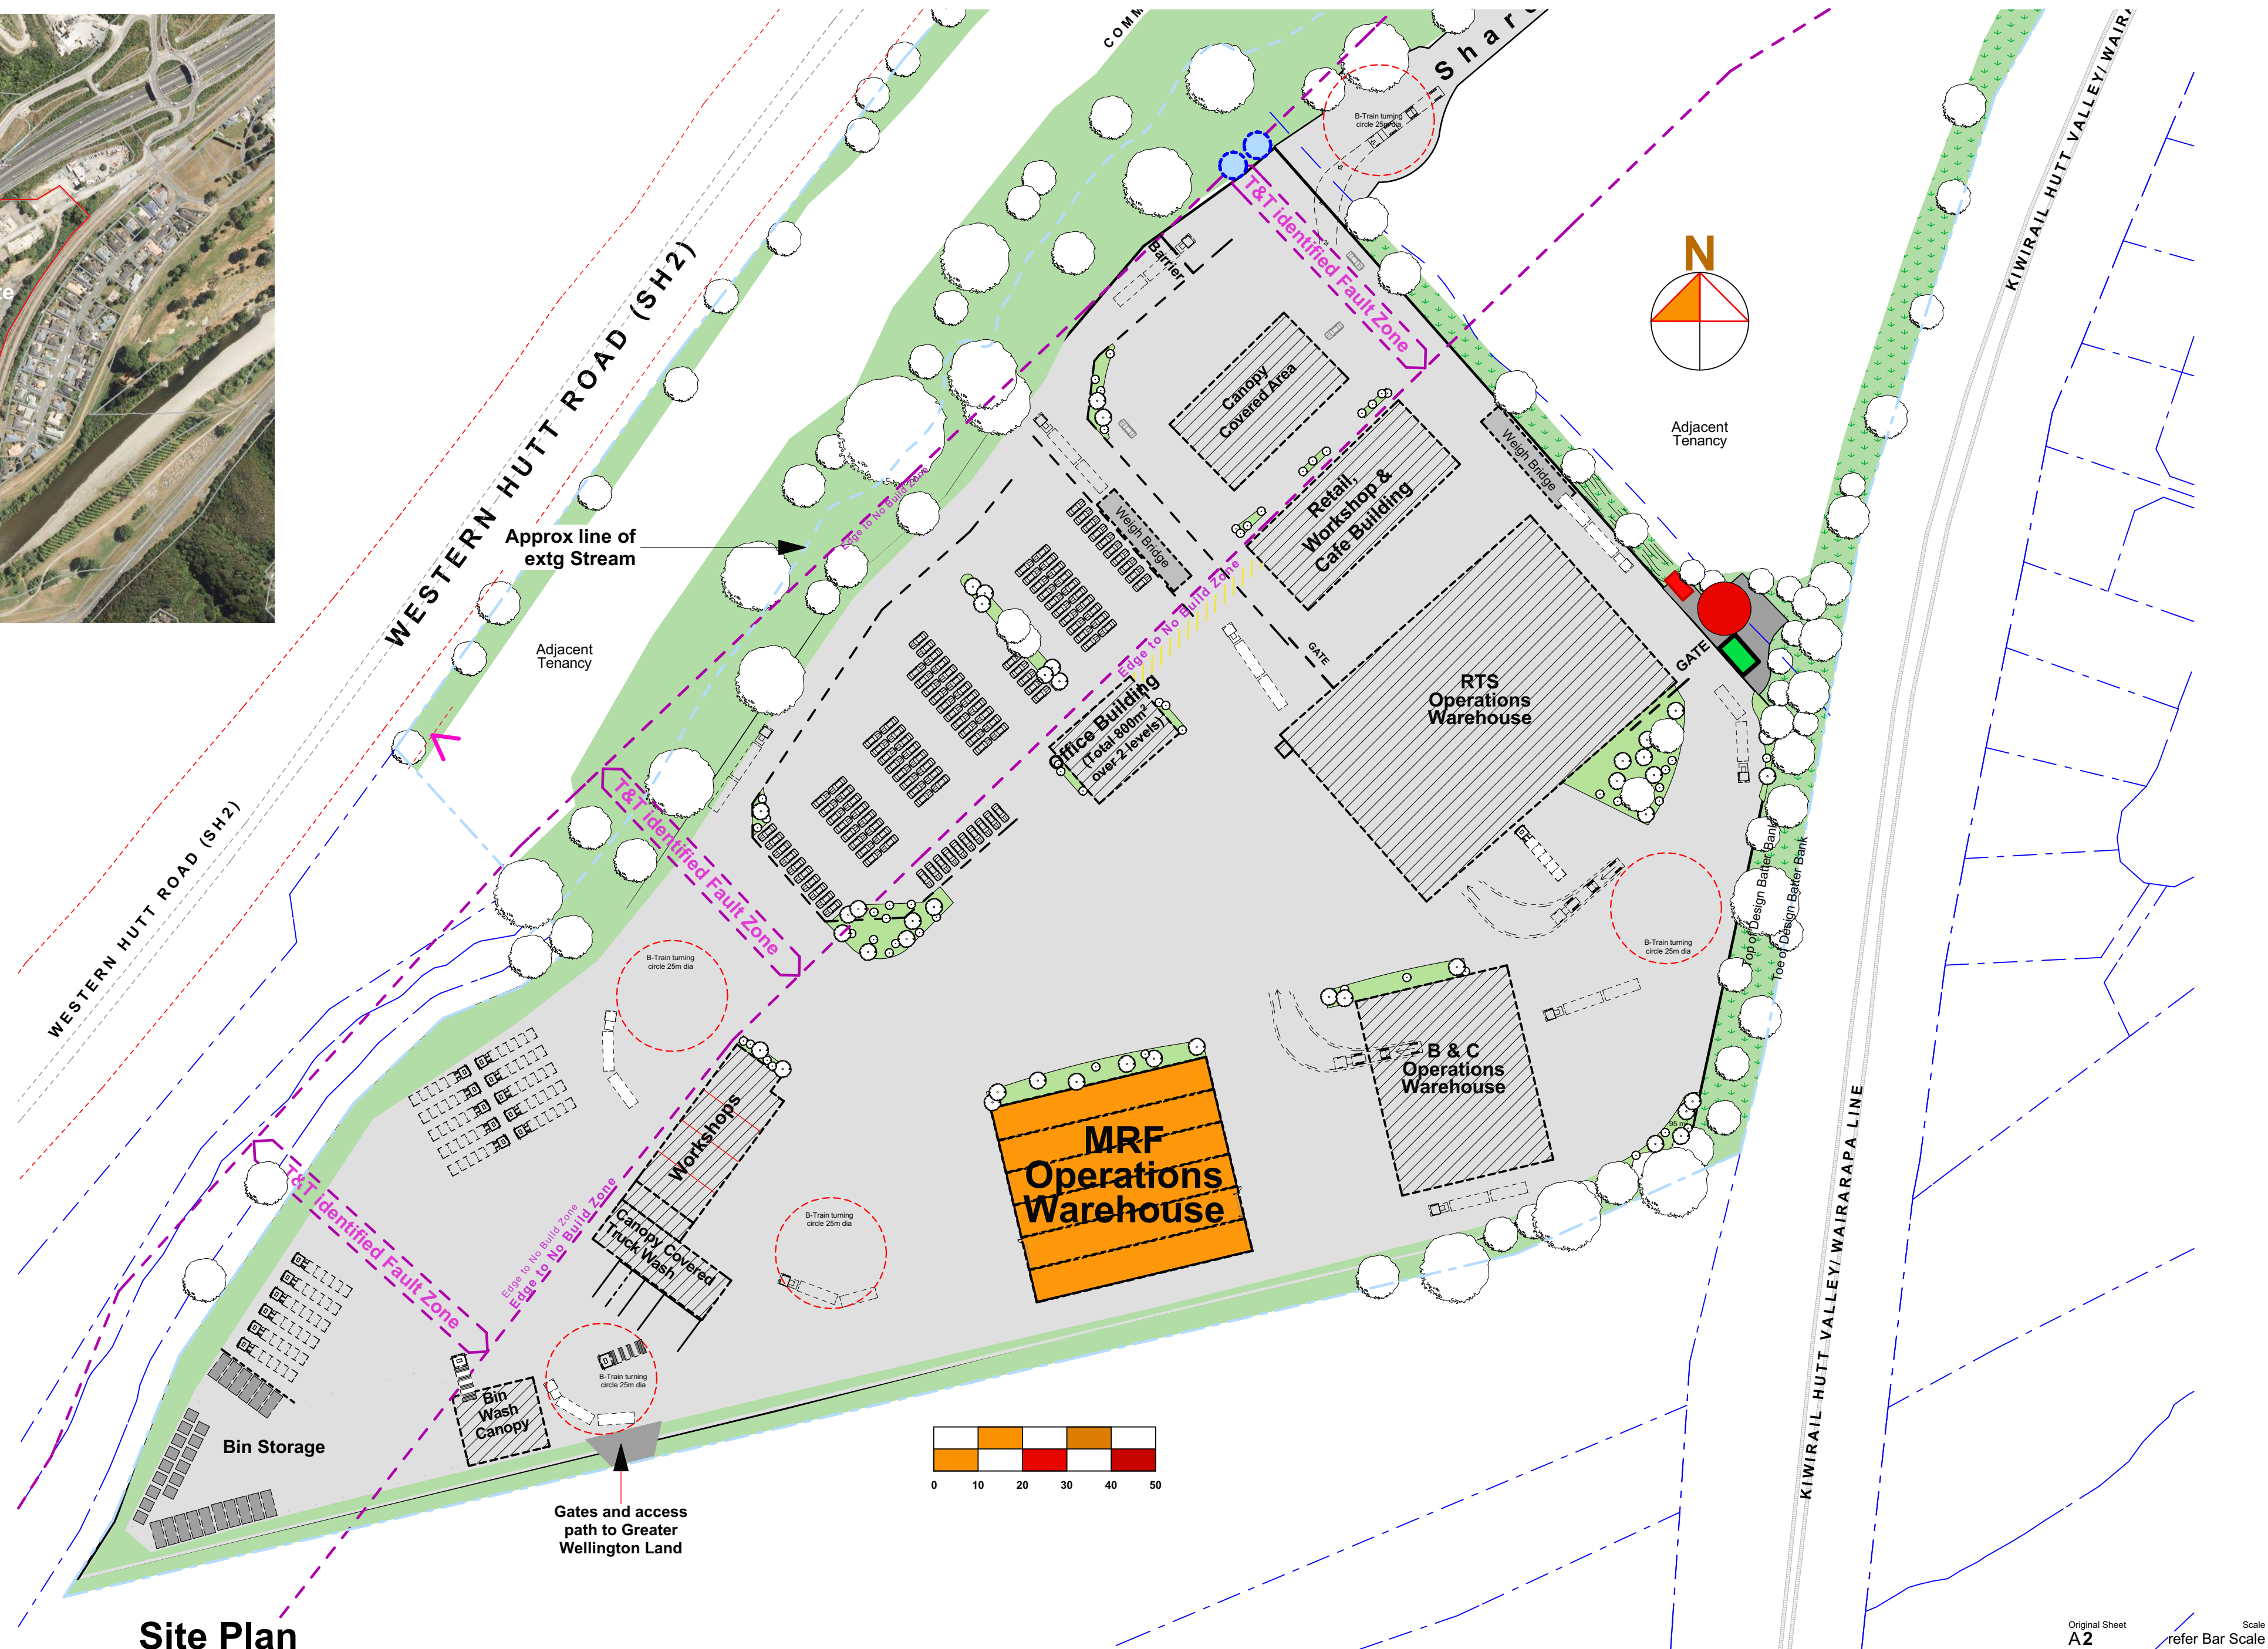

Site Plan

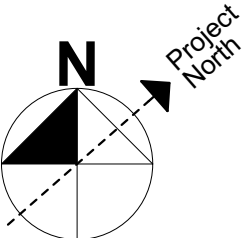

WM
New Zealand

Te Kārearea Limited



TE RŪNANGA O
TOA RANGATIRA

WM New Zealand
Te Kārearea Business Park
MRF Building
for Te Kārearea Limited



HARRIS
ARCHITECTS
LIMITED

021 110 8895 derek@harch.nz
www.harch.nz

Original Sheet
A2

Drawn
DGH

Checked

Scale
refer Bar Scale


Job
2501 MRF

Sheet Number
100

for Review
Revision
2

Printed
12 August 2025

All Drawings are prepared to assist with construction.
If on site differs from drawn information refer to the
Architect for direction. If in doubt ask.
Copyright on this drawing is reserved

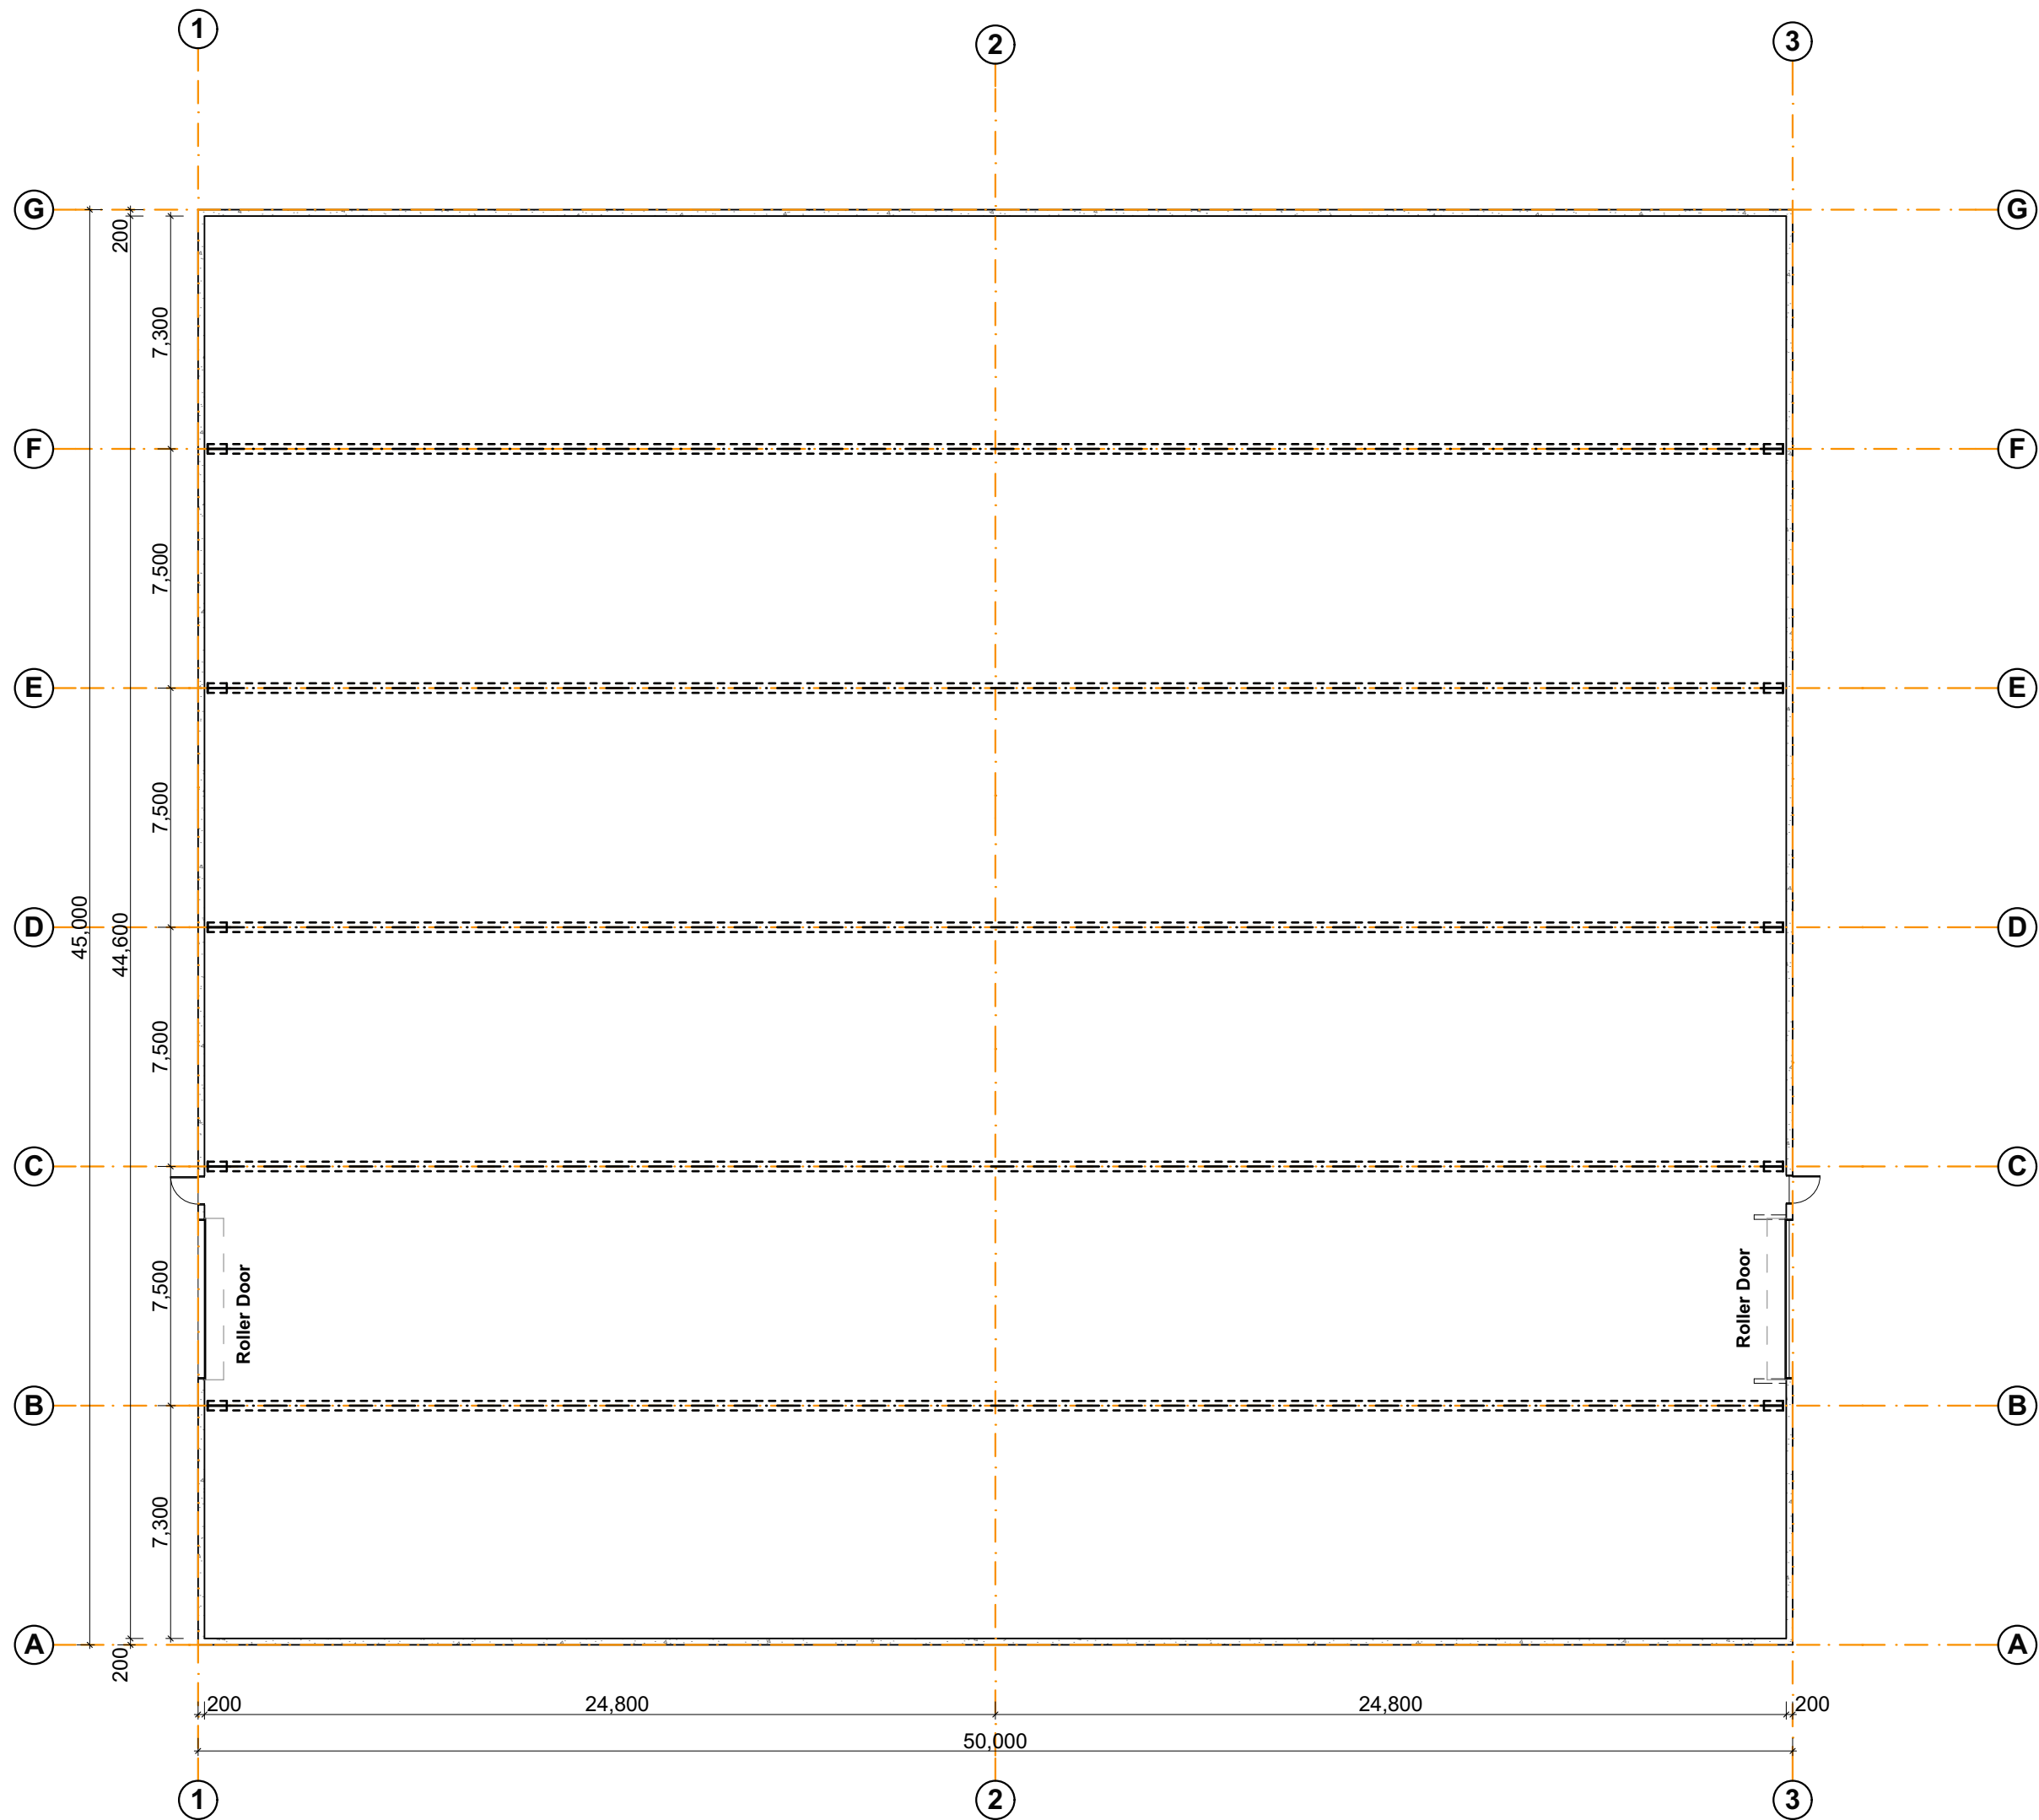

Proposed Plan


WM New Zealand
Te Kārearea Business Park
MRF Building
for Te Kārearea Limited



HARRIS
ARCHITECTS
LIMITED
021 110 8895 derek@harch.nz
www.harch.nz

All Drawings are prepared to assist with construction.
If on site differs from drawn information refer to the
Architect for direction. If in doubt ask.
Copyright on this drawing is reserved

Original Sheet
A2
Drawn
DGH
Checked
Scale
1:200
Job
2501 MRF
Sheet Number
200
for Review
Revision
2
Printed
12 August 2025

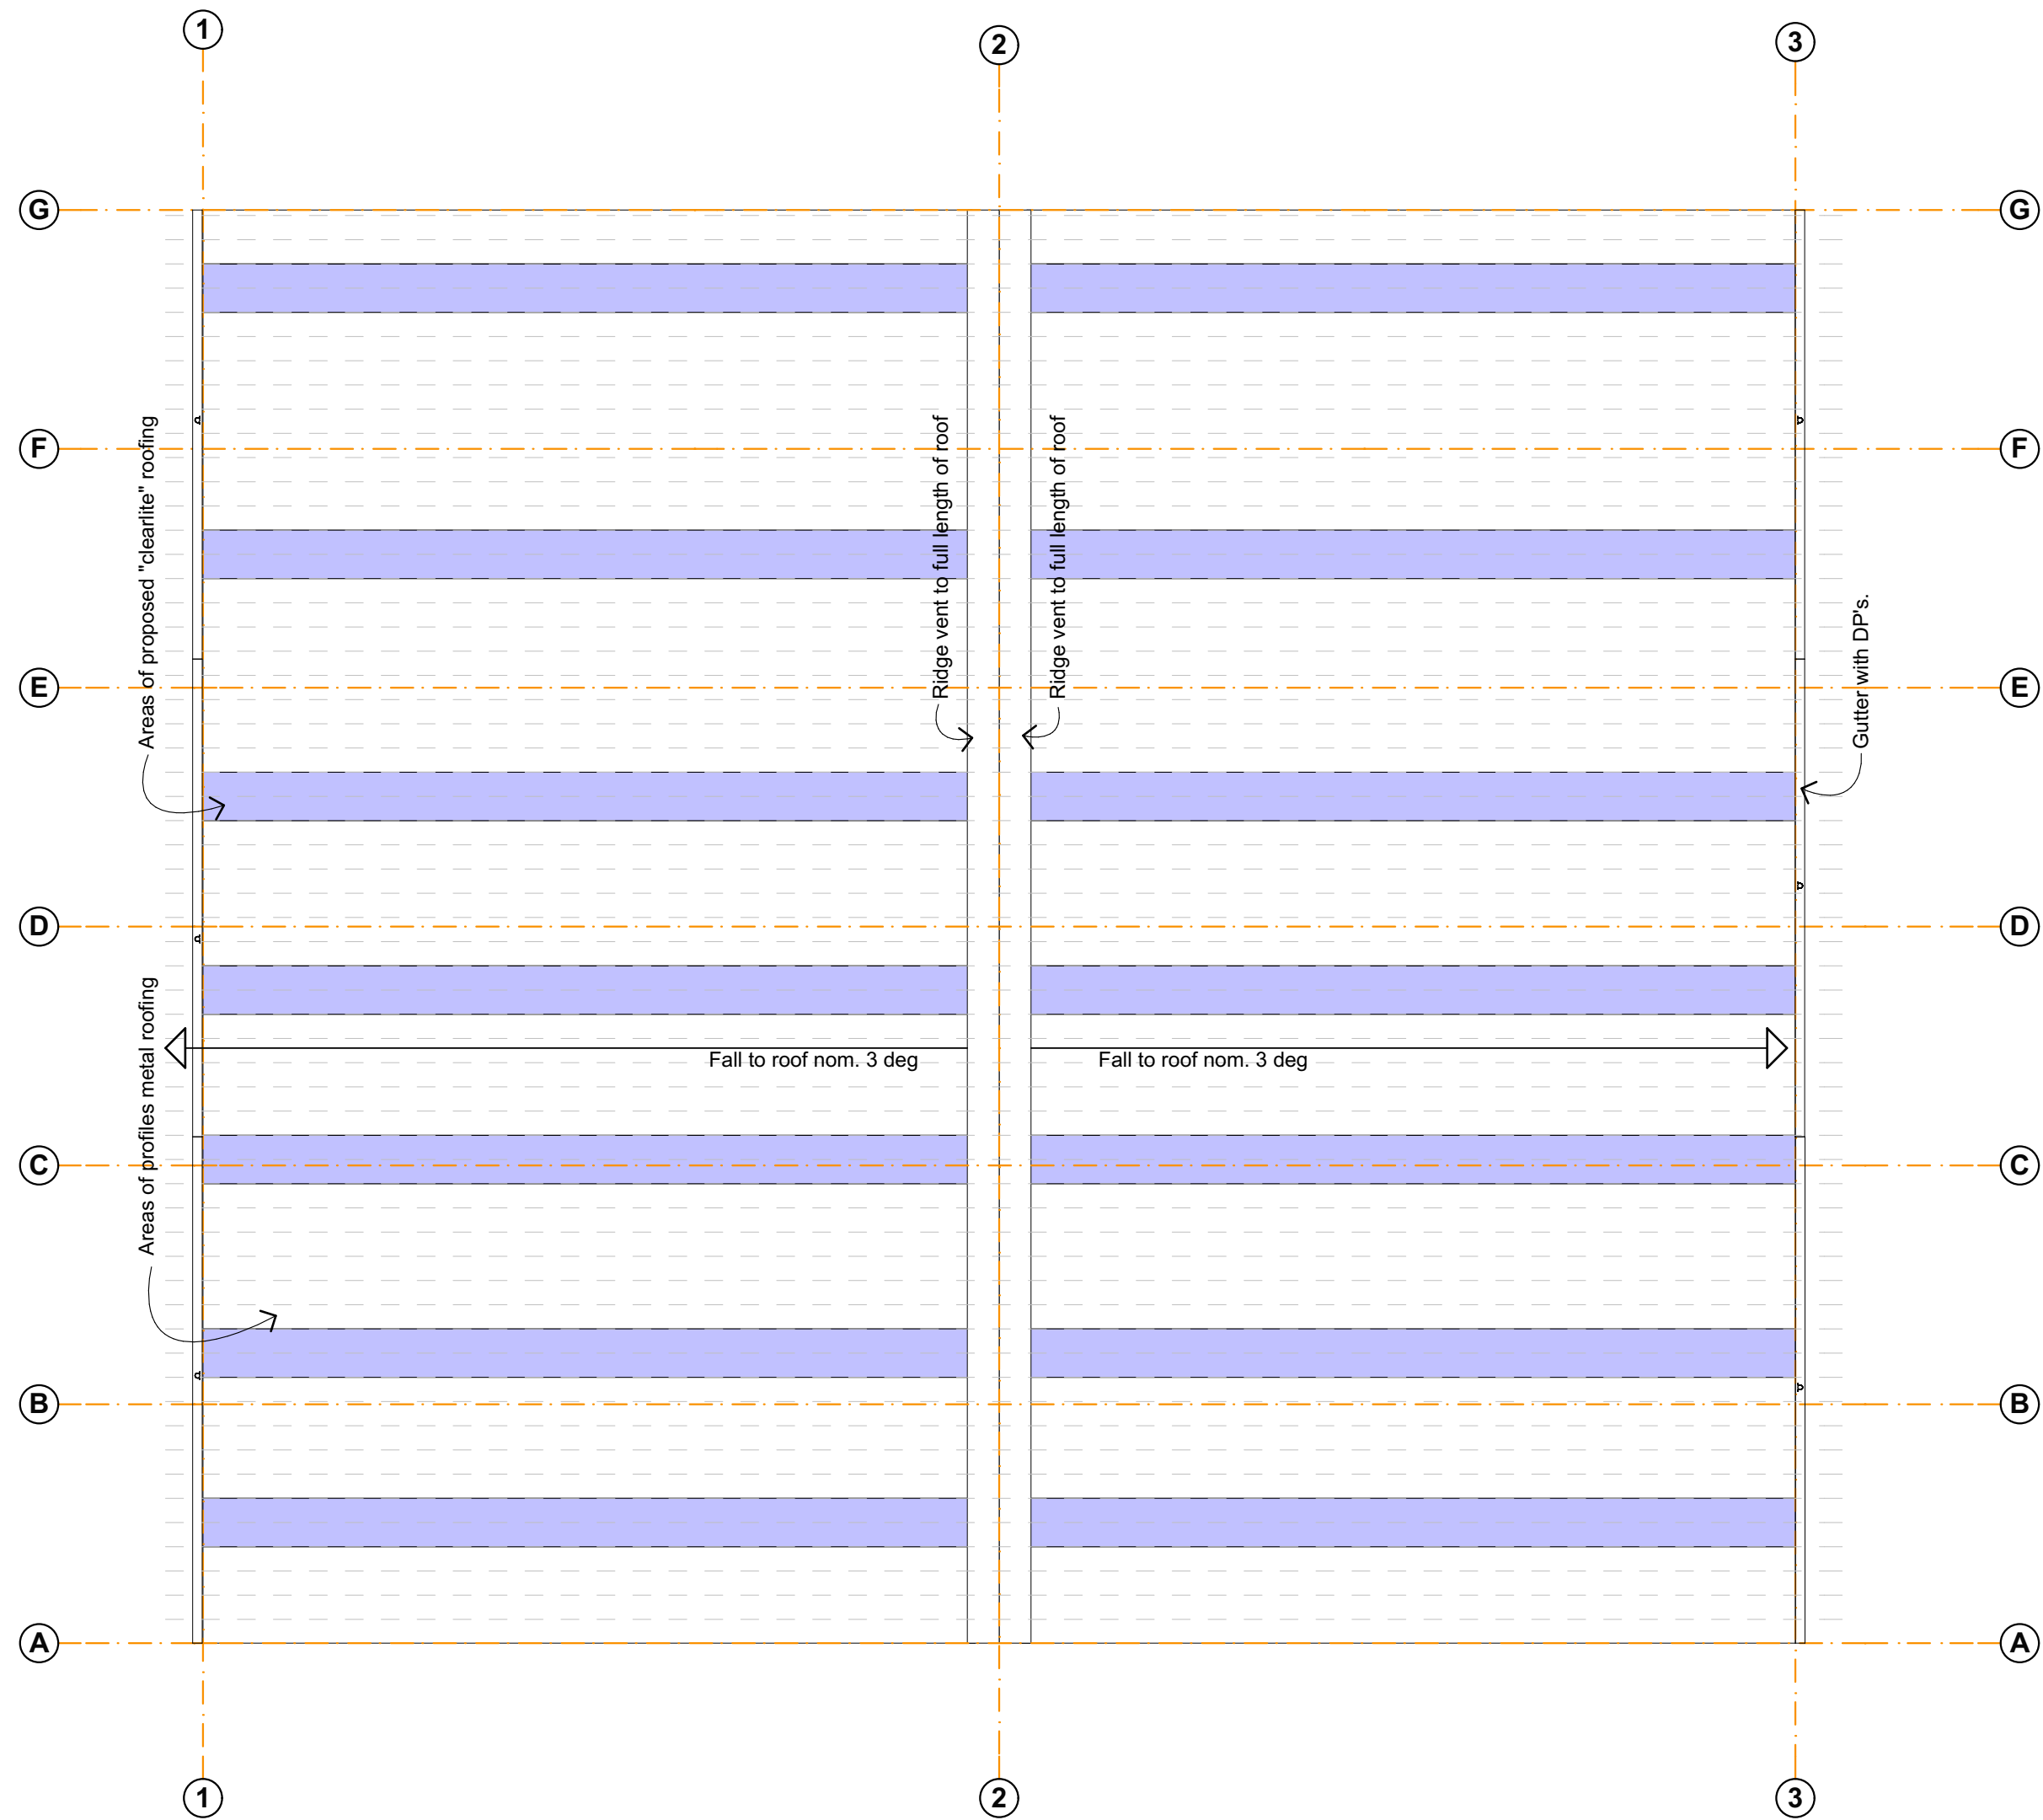

Roof Plan

WM New Zealand
Te Kārearea Business Park
MRF Building
for **Te Kārearea Limited**





HARRIS
ARCHITECTS
LIMITED
021 110 8895 derek@harch.nz
www.harch.nz

All Drawings are prepared to assist with construction.
If on site differs from drawn information refer to the
Architect for direction. If in doubt ask.
Copyright on this drawing is reserved

Original Sheet
A2
Drawn
DGH
Checked
Scale
1:200
Job
2501 MRF
Sheet Number
220
for Review
Revision
2
Printed
12 August 2025





West Elevation

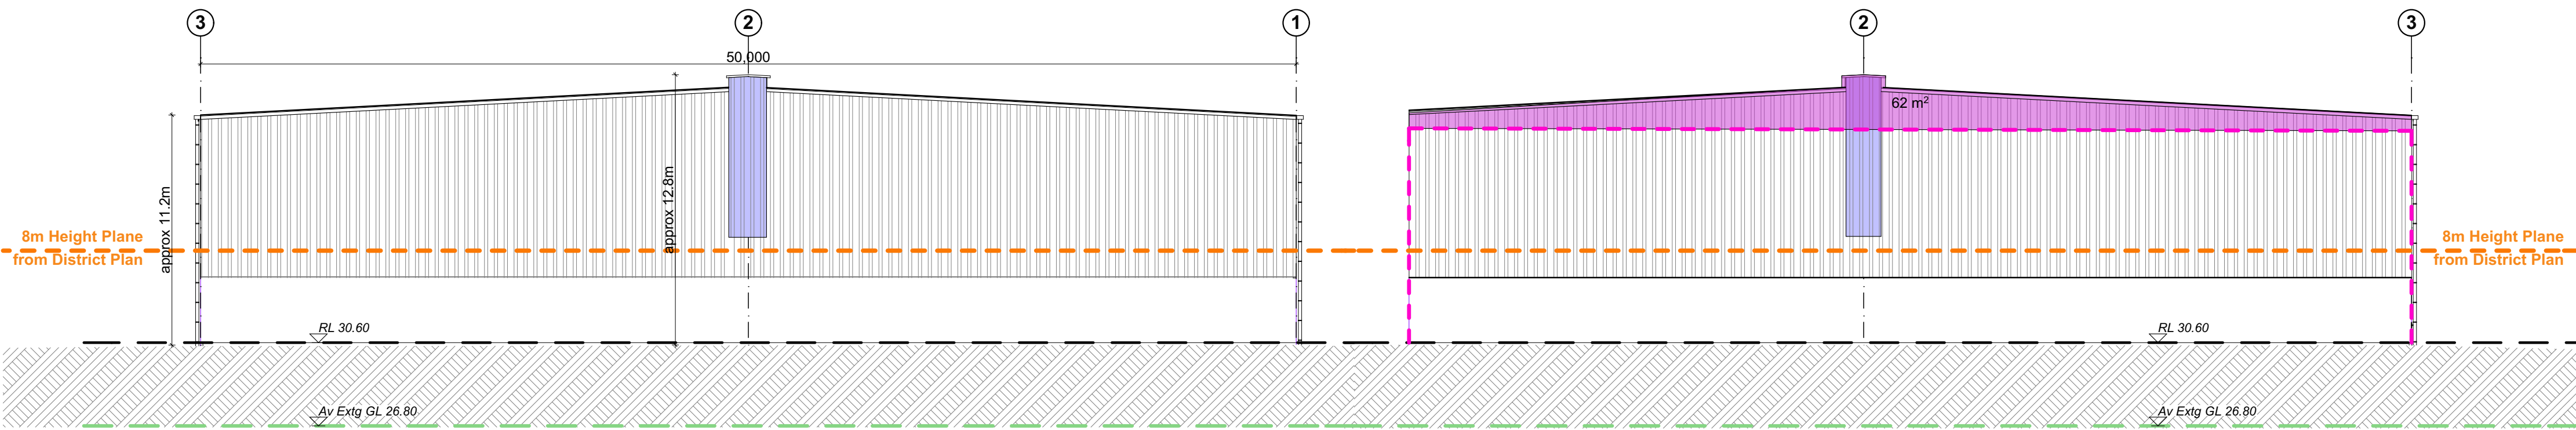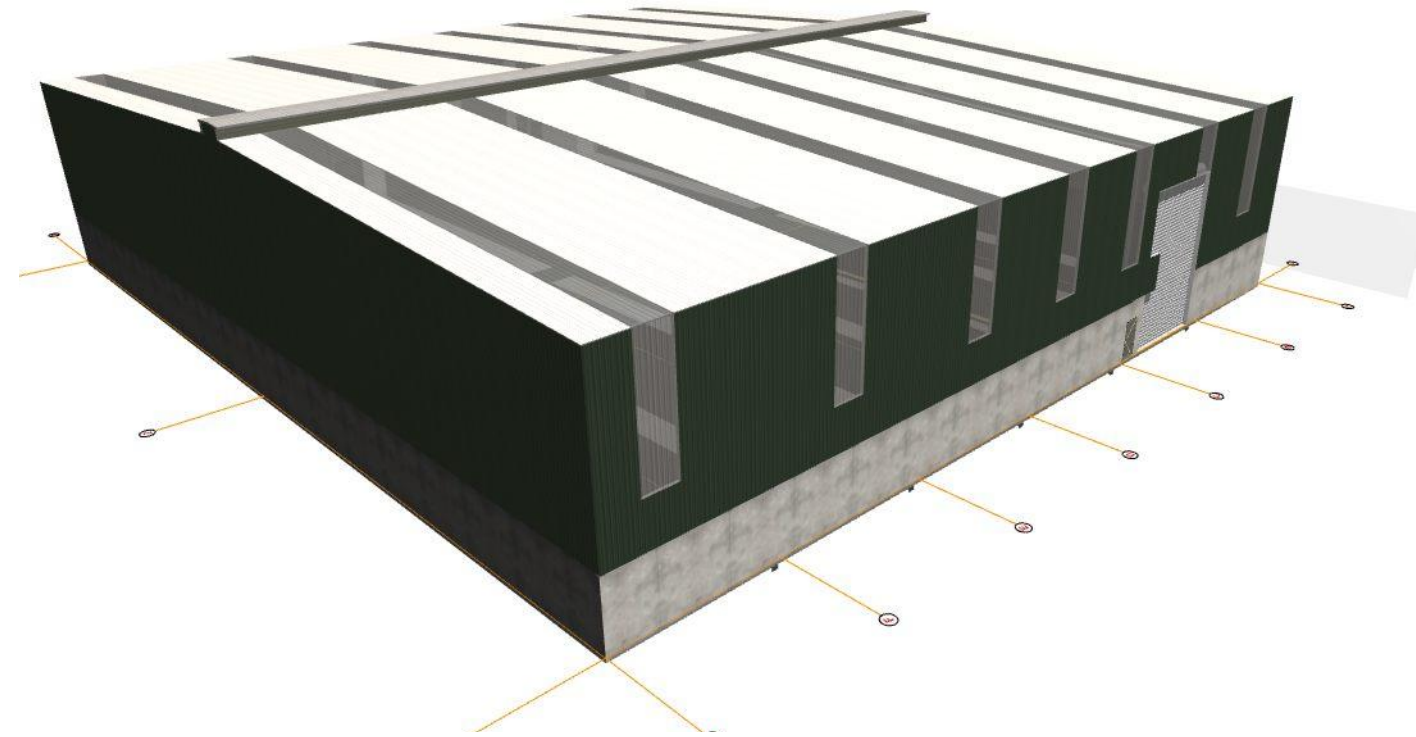

North Elevation

South Elevation

Exterior Colours to be selected from Natural Colours:
Coloursteel - Karaka, Ironsand, Grey Friars, or similar

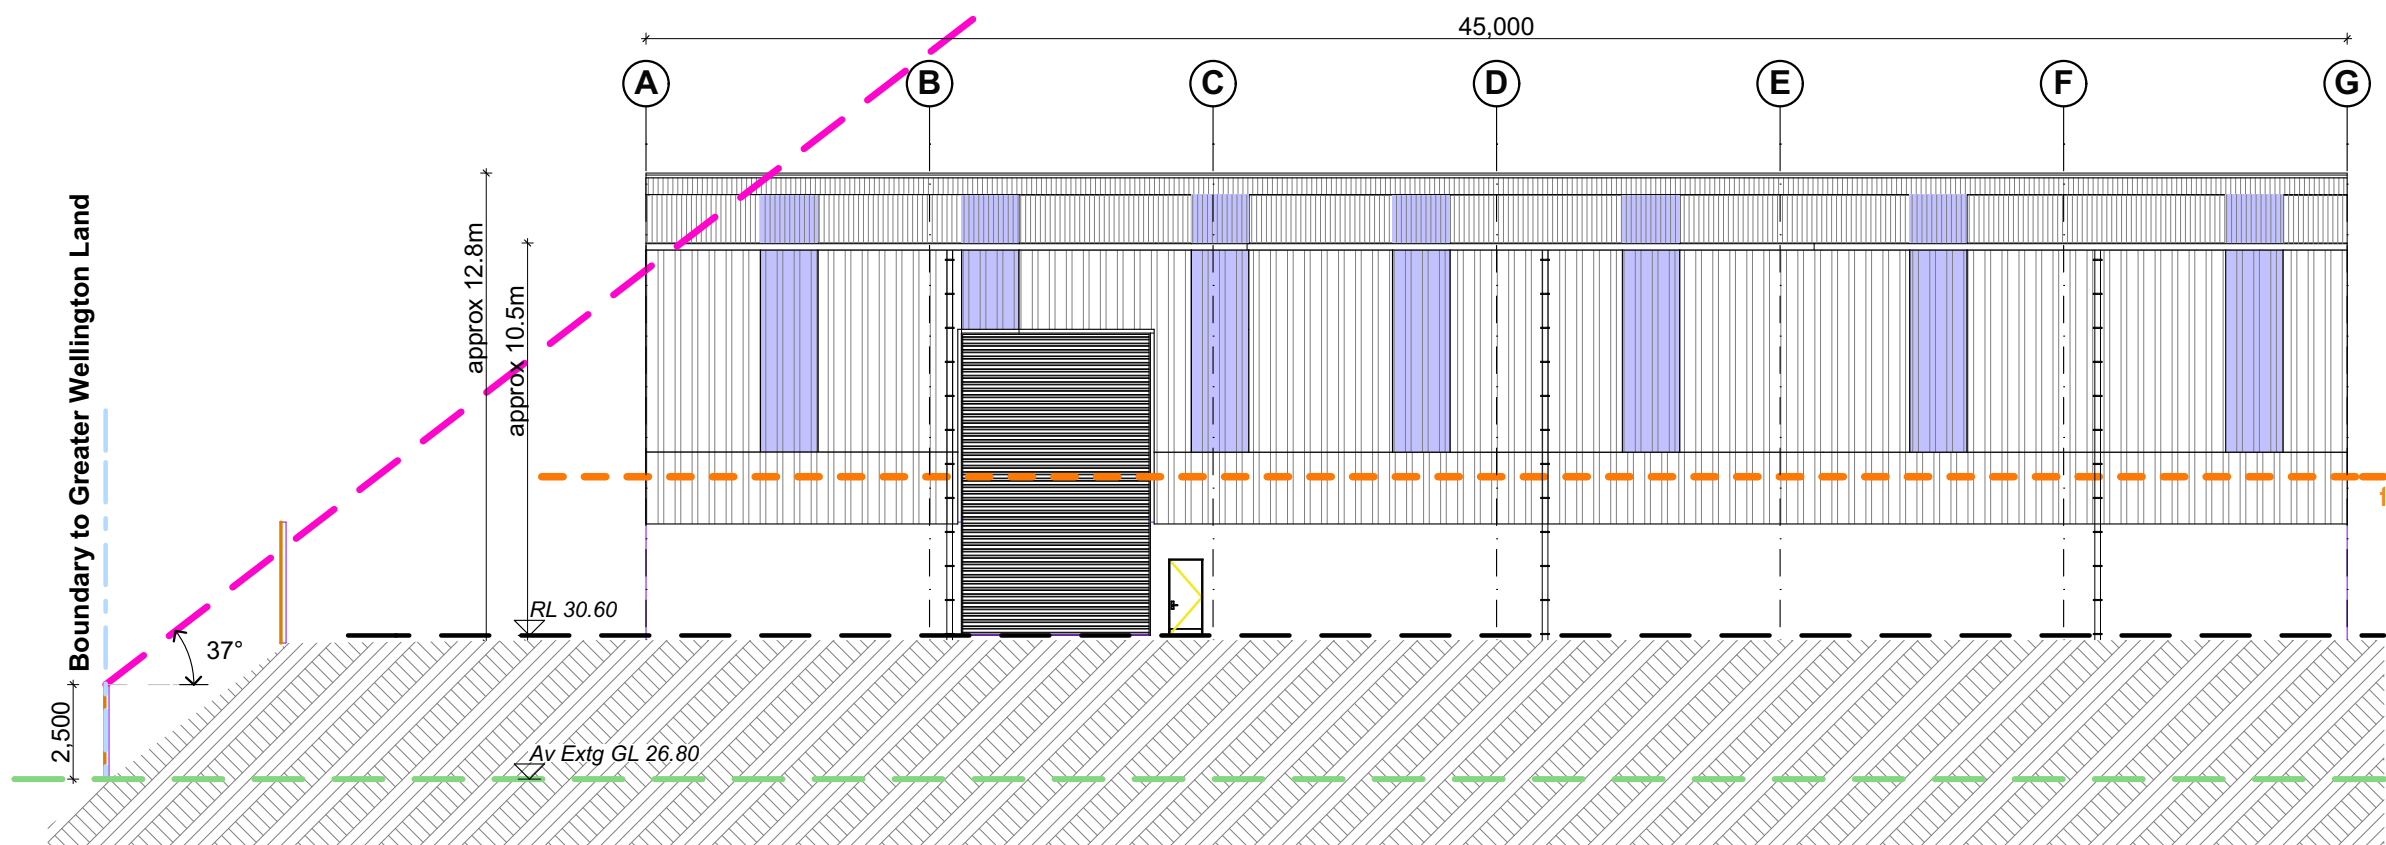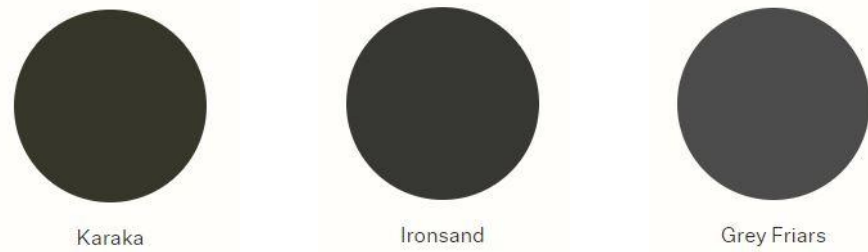

East Elevation

Elevations

MRF Building

Rosco Ice Cream Limited

