



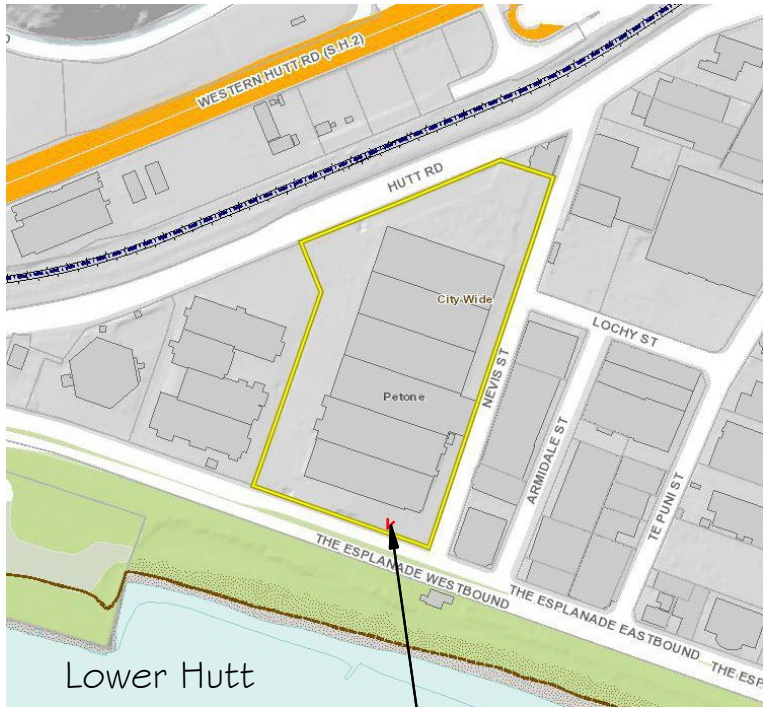

Location Plan N.T.S.

New Billboard Location

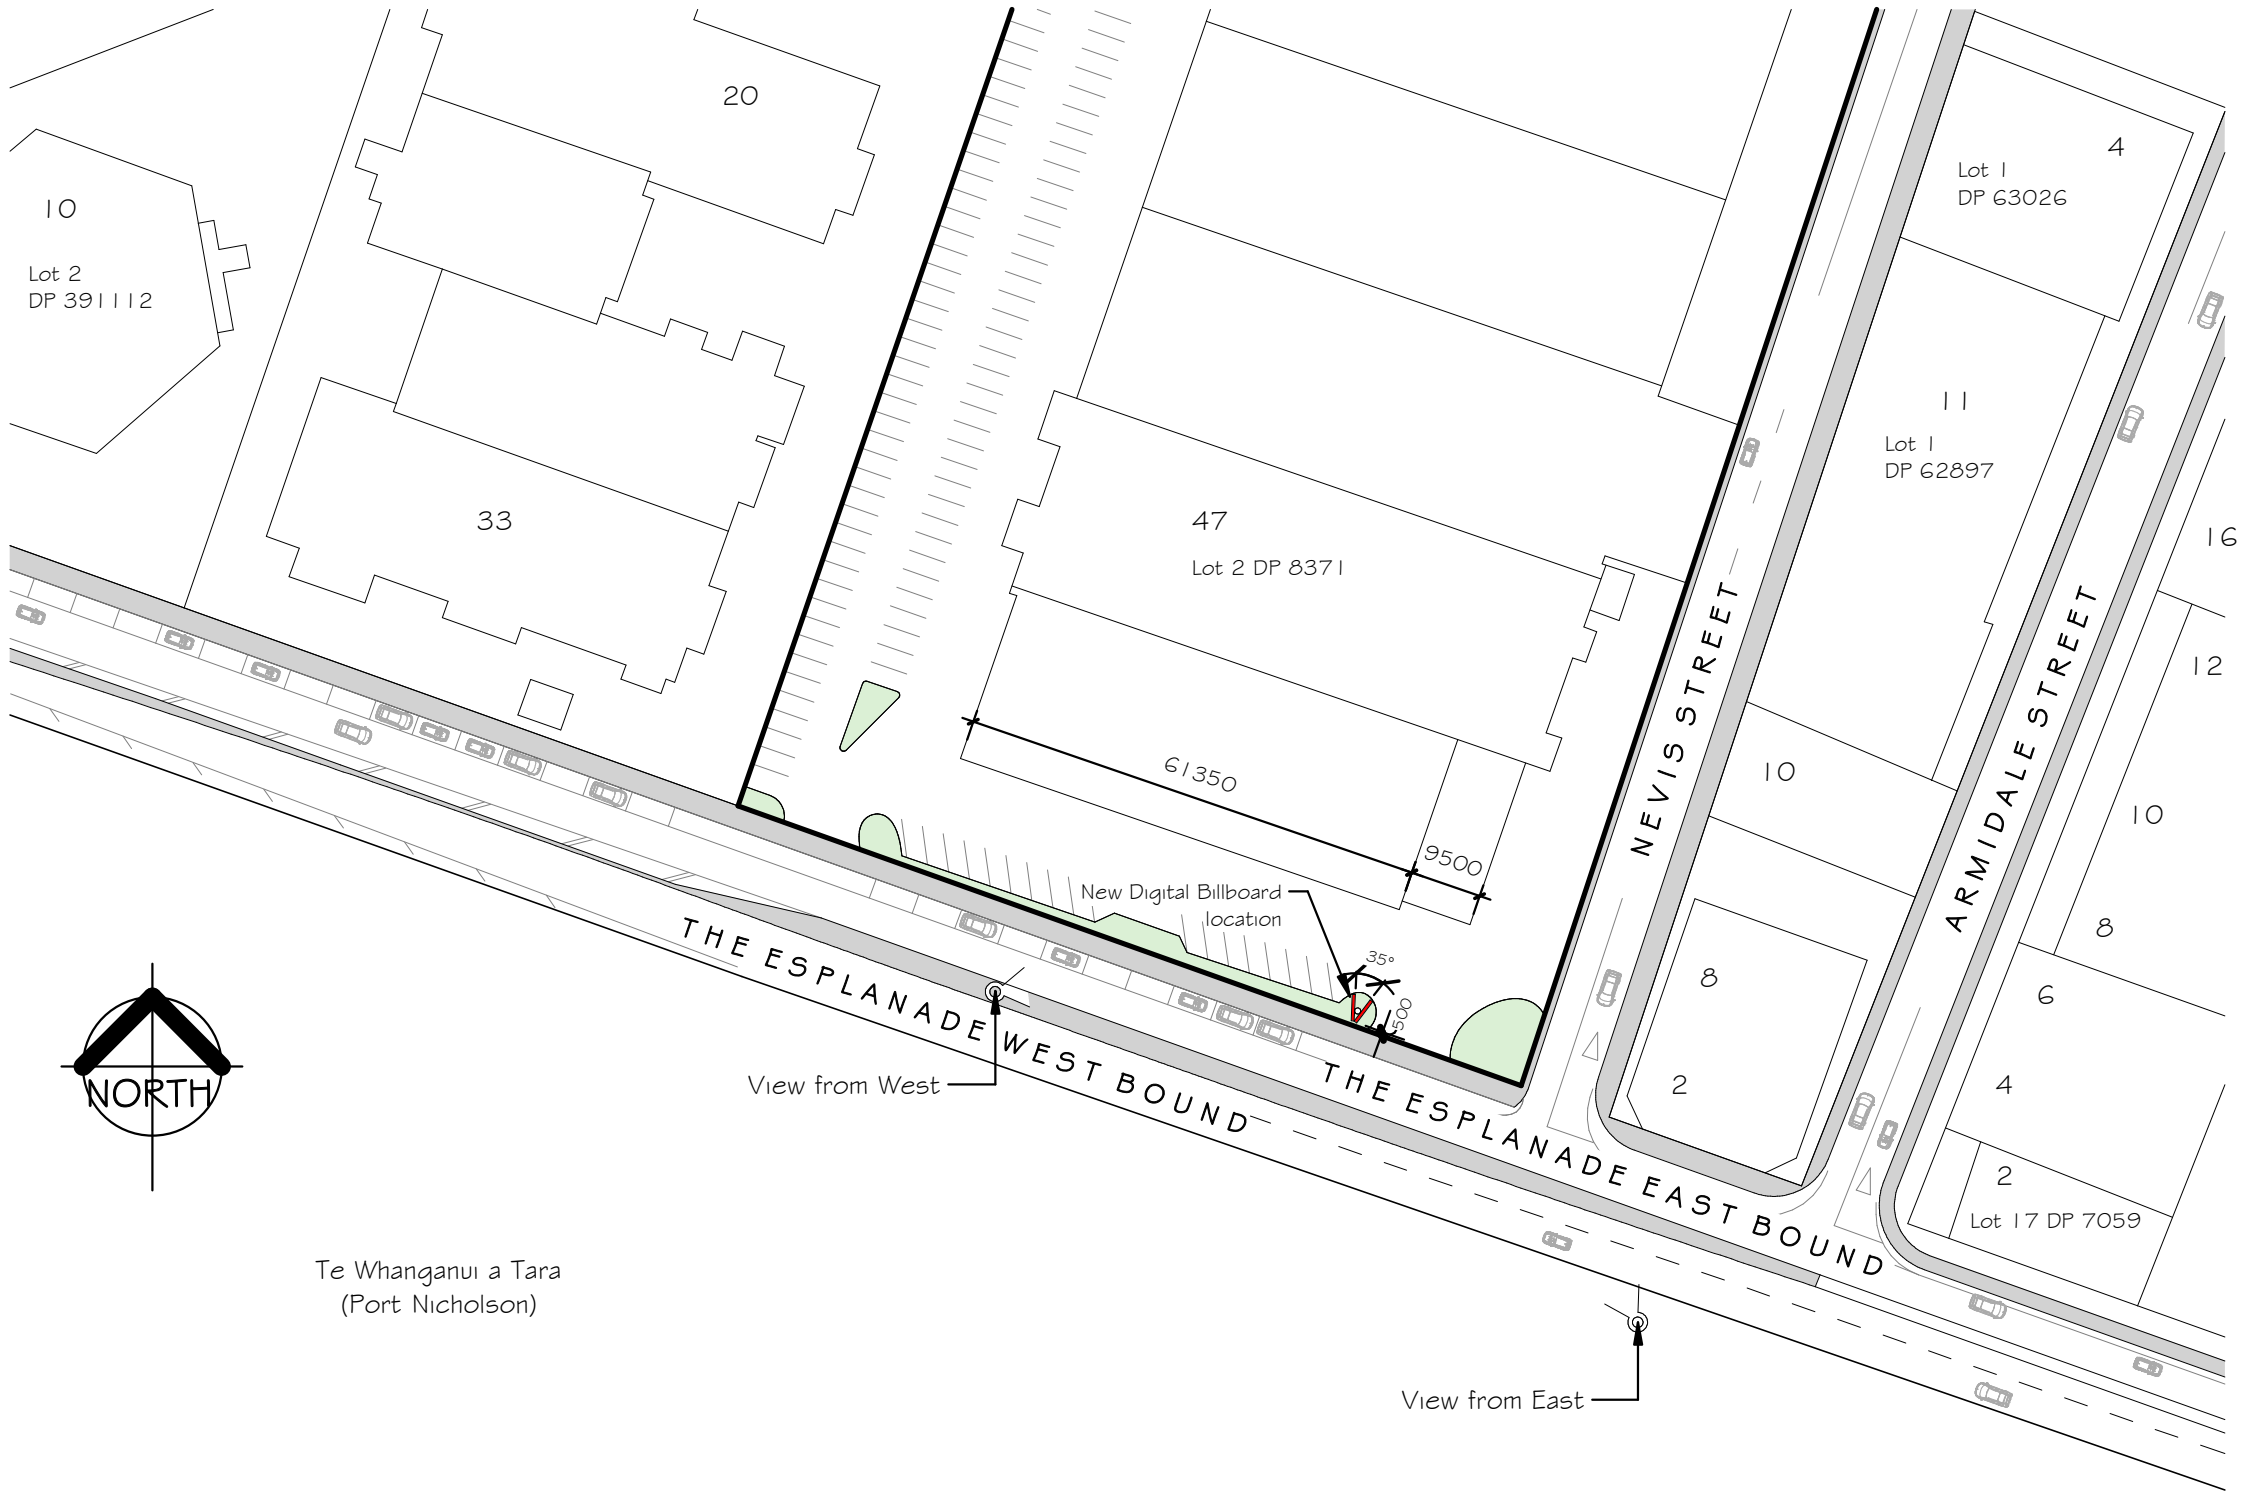

Te Whanganui a Tara
(Port Nicholson)

View from West

View from East

All dimensions to be confirmed on site prior to construction

REV.	DATE	DESCRIPTION
A	17.12.21	For Comment
B	01.05.23	Updates
C		
D		

d.sol
design solutions
84B Hurstmere Rd, Takapuna, AKL 0622
Matt • 027 686 2025 • matt@dsol.nz
Duane • 021 275 4755 • duane@dsol.nz
www.dsol.nz

mediaworks.


New Billboard -
47 The Esplanade, Petone
Lower Hutt 5012

Location & Site Plan

DRAWING NO. AO1	
SCALE 1 : 1000	REVISION B

All dimensions to be confirmed on site prior to construction

REV.	DATE	DESCRIPTION	 mediaworks.	New Billboard - 47 The Esplanade, Petone Lower Hutt 5012	Plan View (9x3m)	CONSTRUCTION	
A	17.12.21	For Comment				DRAWING NO.	
B	24.08.22	Revision				A10	
C	01.05.23	Updates				SCALE	REVISION
D						1 : 250	C

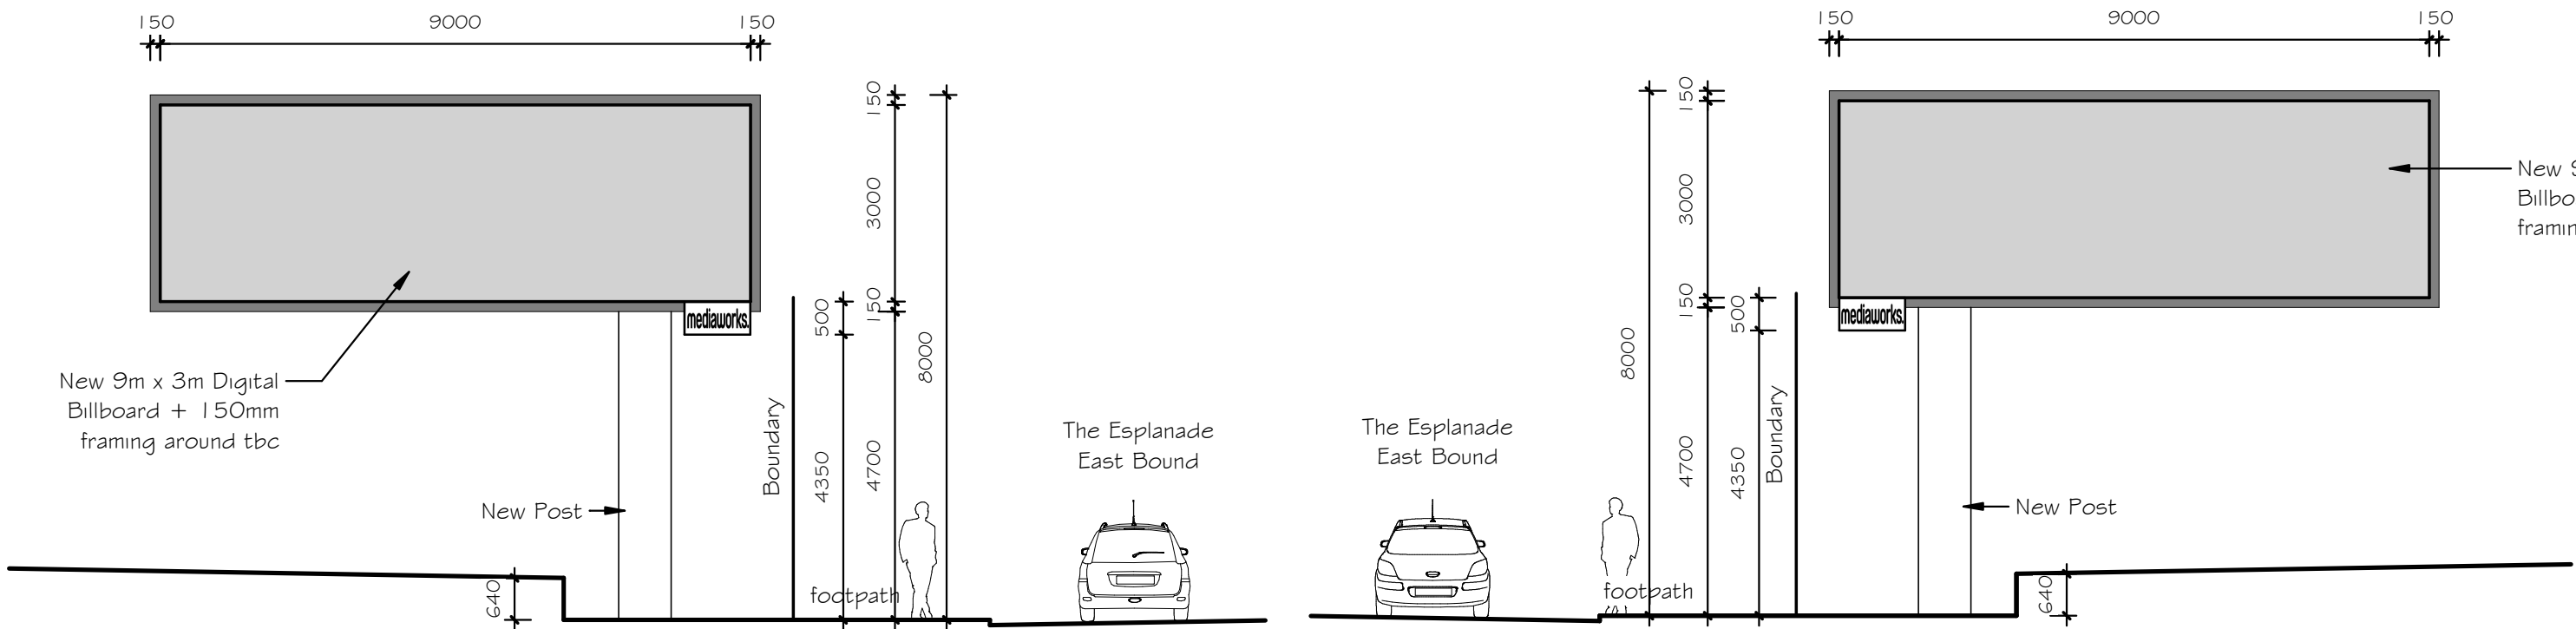


Proposed West Elevation (9x3m)

Proposed East Elevation (9x3m)


All dimensions to be confirmed on site prior to construction

REV.	DATE	DESCRIPTION	 84B Hurstmere Rd, Takapuna, AKL 0622 Matt • 027 686 2025 • matt@dsol.nz Duane • 021 275 4755 • duane@dsol.nz www.dsol.nz  New Billboard - 47 The Esplanade, Petone Lower Hutt 5012 Elevation Views (9x3m)	DRAWING NO. A11	
A	17.12.21	For Comment		SCALE 1 : 100	REVISION C
B	01.05.23	Updates			
C	02.10.23	Updates			
D					

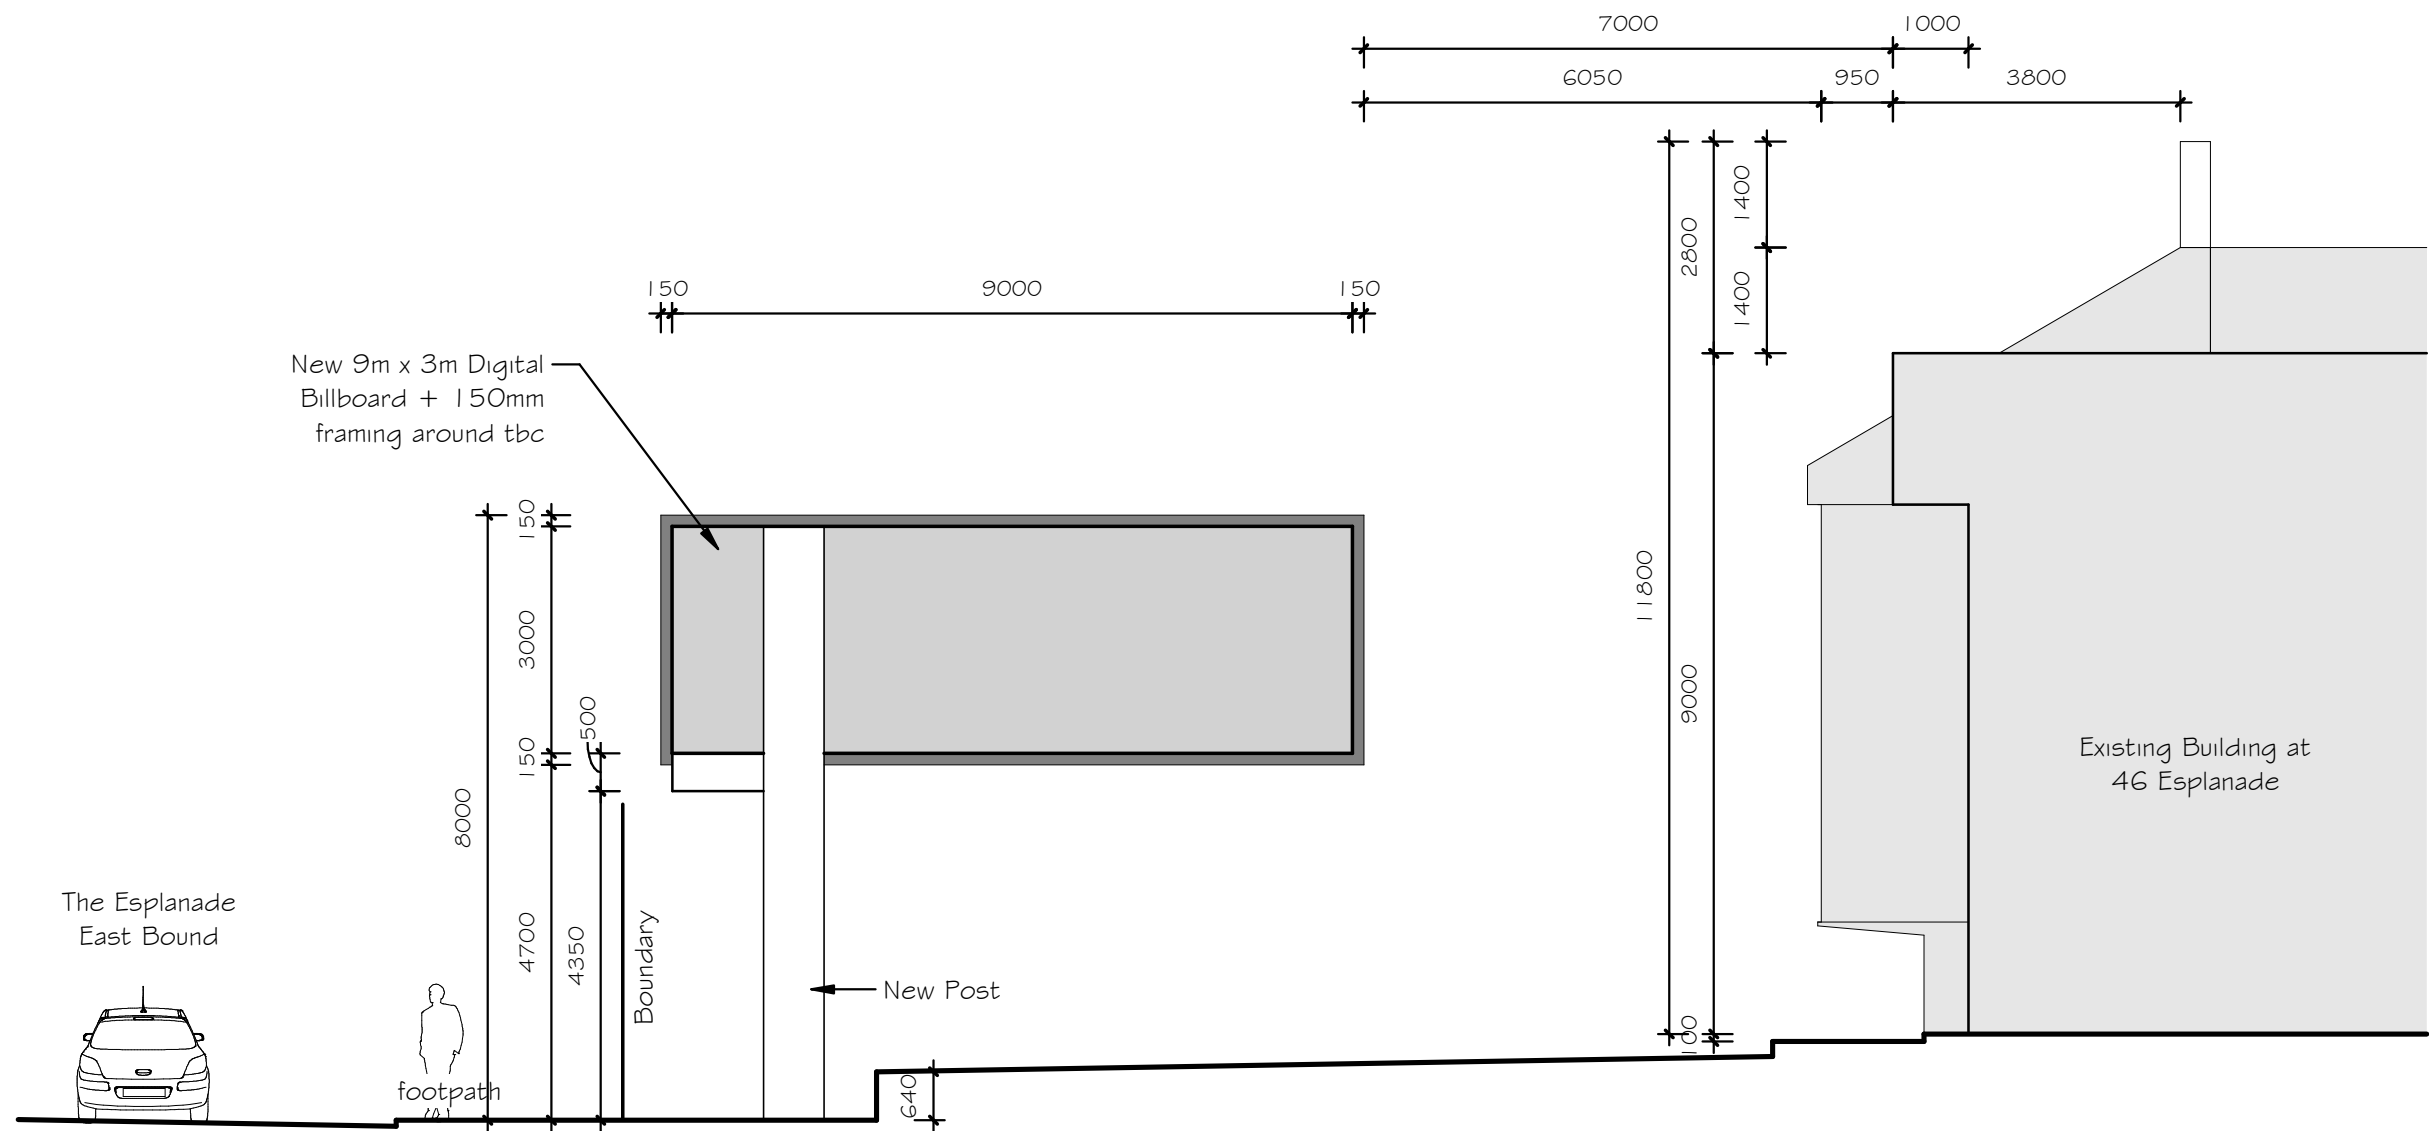


All dimensions to be confirmed on site prior to construction

REV.	DATE	DESCRIPTION	 84B Hurstmere Rd, Takapuna, AKL 0622 Matt • 027 686 2025 • matt@dsol.nz Duane • 021 275 4755 • duane@dsol.nz www.dsol.nz	mediaworks.	New Billboard - 47 The Esplanade, Petone Lower Hutt 5012	Section A-A (9x3m)	DRAWING NO. A12	
A	24.08.22	Revision					SCALE 1 : 100	REVISION D
B	02.02.23	Updates						
C	01.05.23	Updates						
D	02.10.23	Updates						

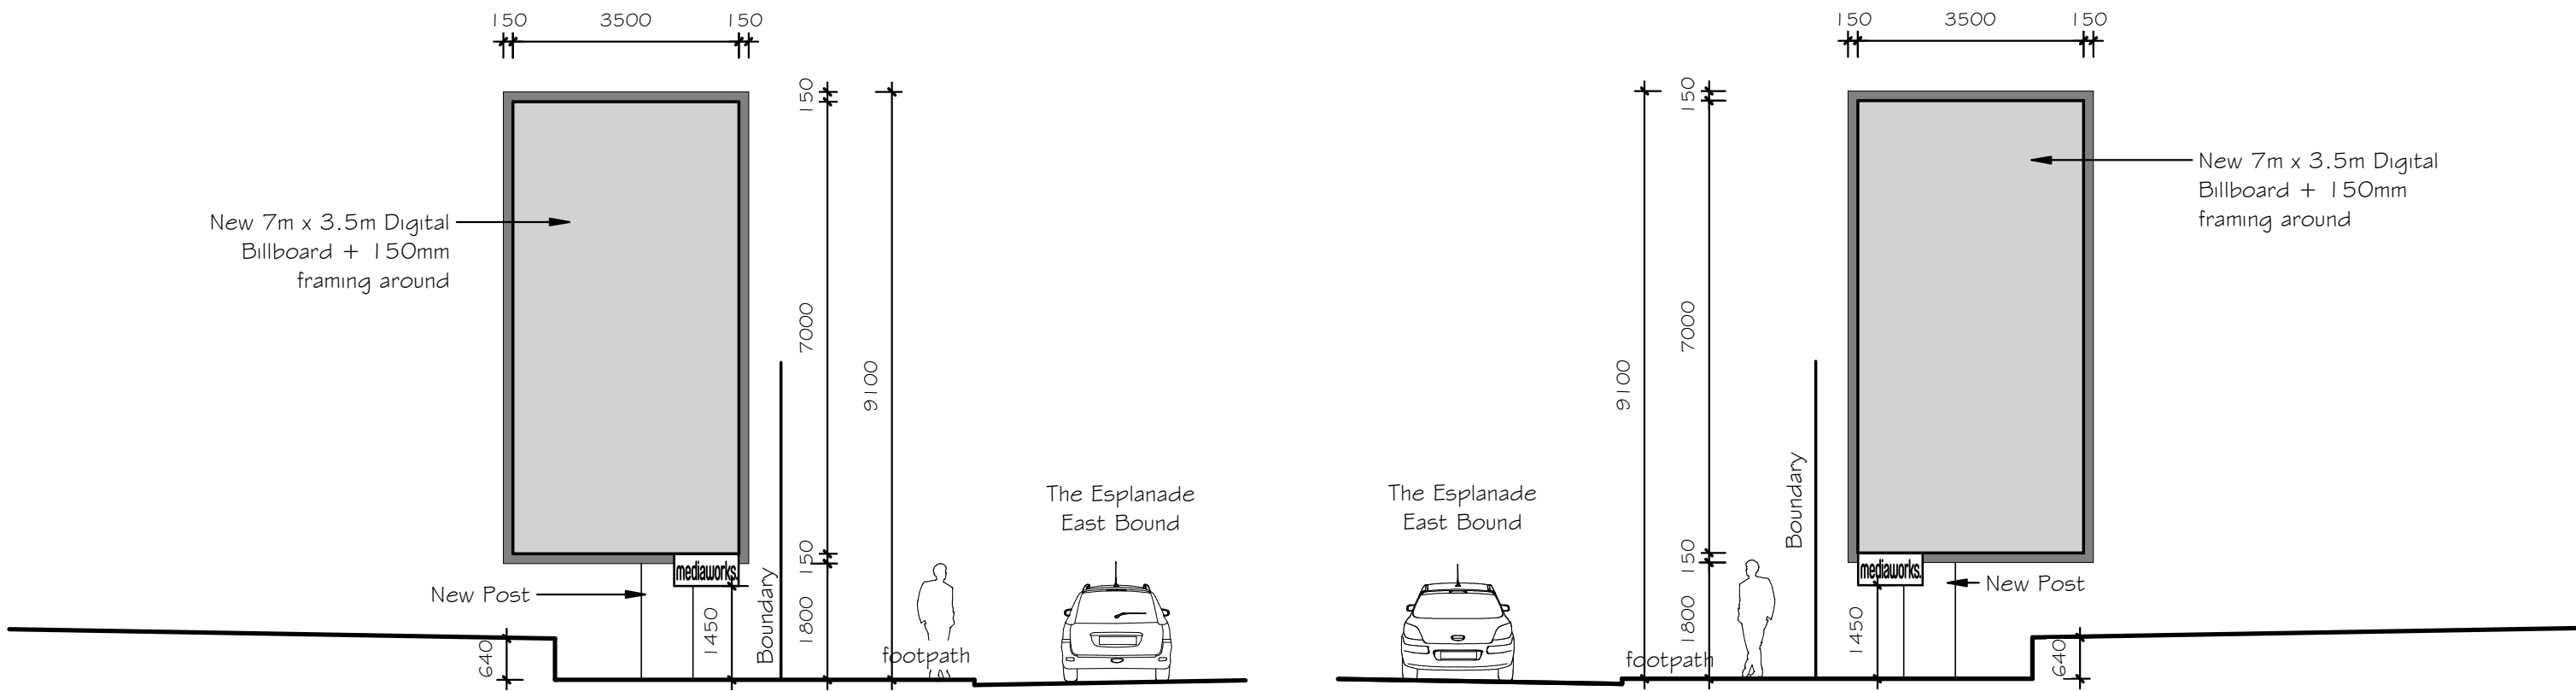

All dimensions to be confirmed on site prior to construction

REV.	DATE	DESCRIPTION	 84B Hurstmere Rd, Takapuna, AKL 0622 Matt • 027 686 2025 • matt@dsol.nz Duane • 021 275 4755 • duane@dsol.nz www.dsol.nz 	New Billboard - 47 The Esplanade, Petone Lower Hutt 5012	Elevation Views (7x3.5m)	DRAWING NO. A21	
A	17.12.21	For Comment				SCALE 1 : 100	REVISION C
B	01.05.23	Updates					
C	02.10.23	Updates					
D							

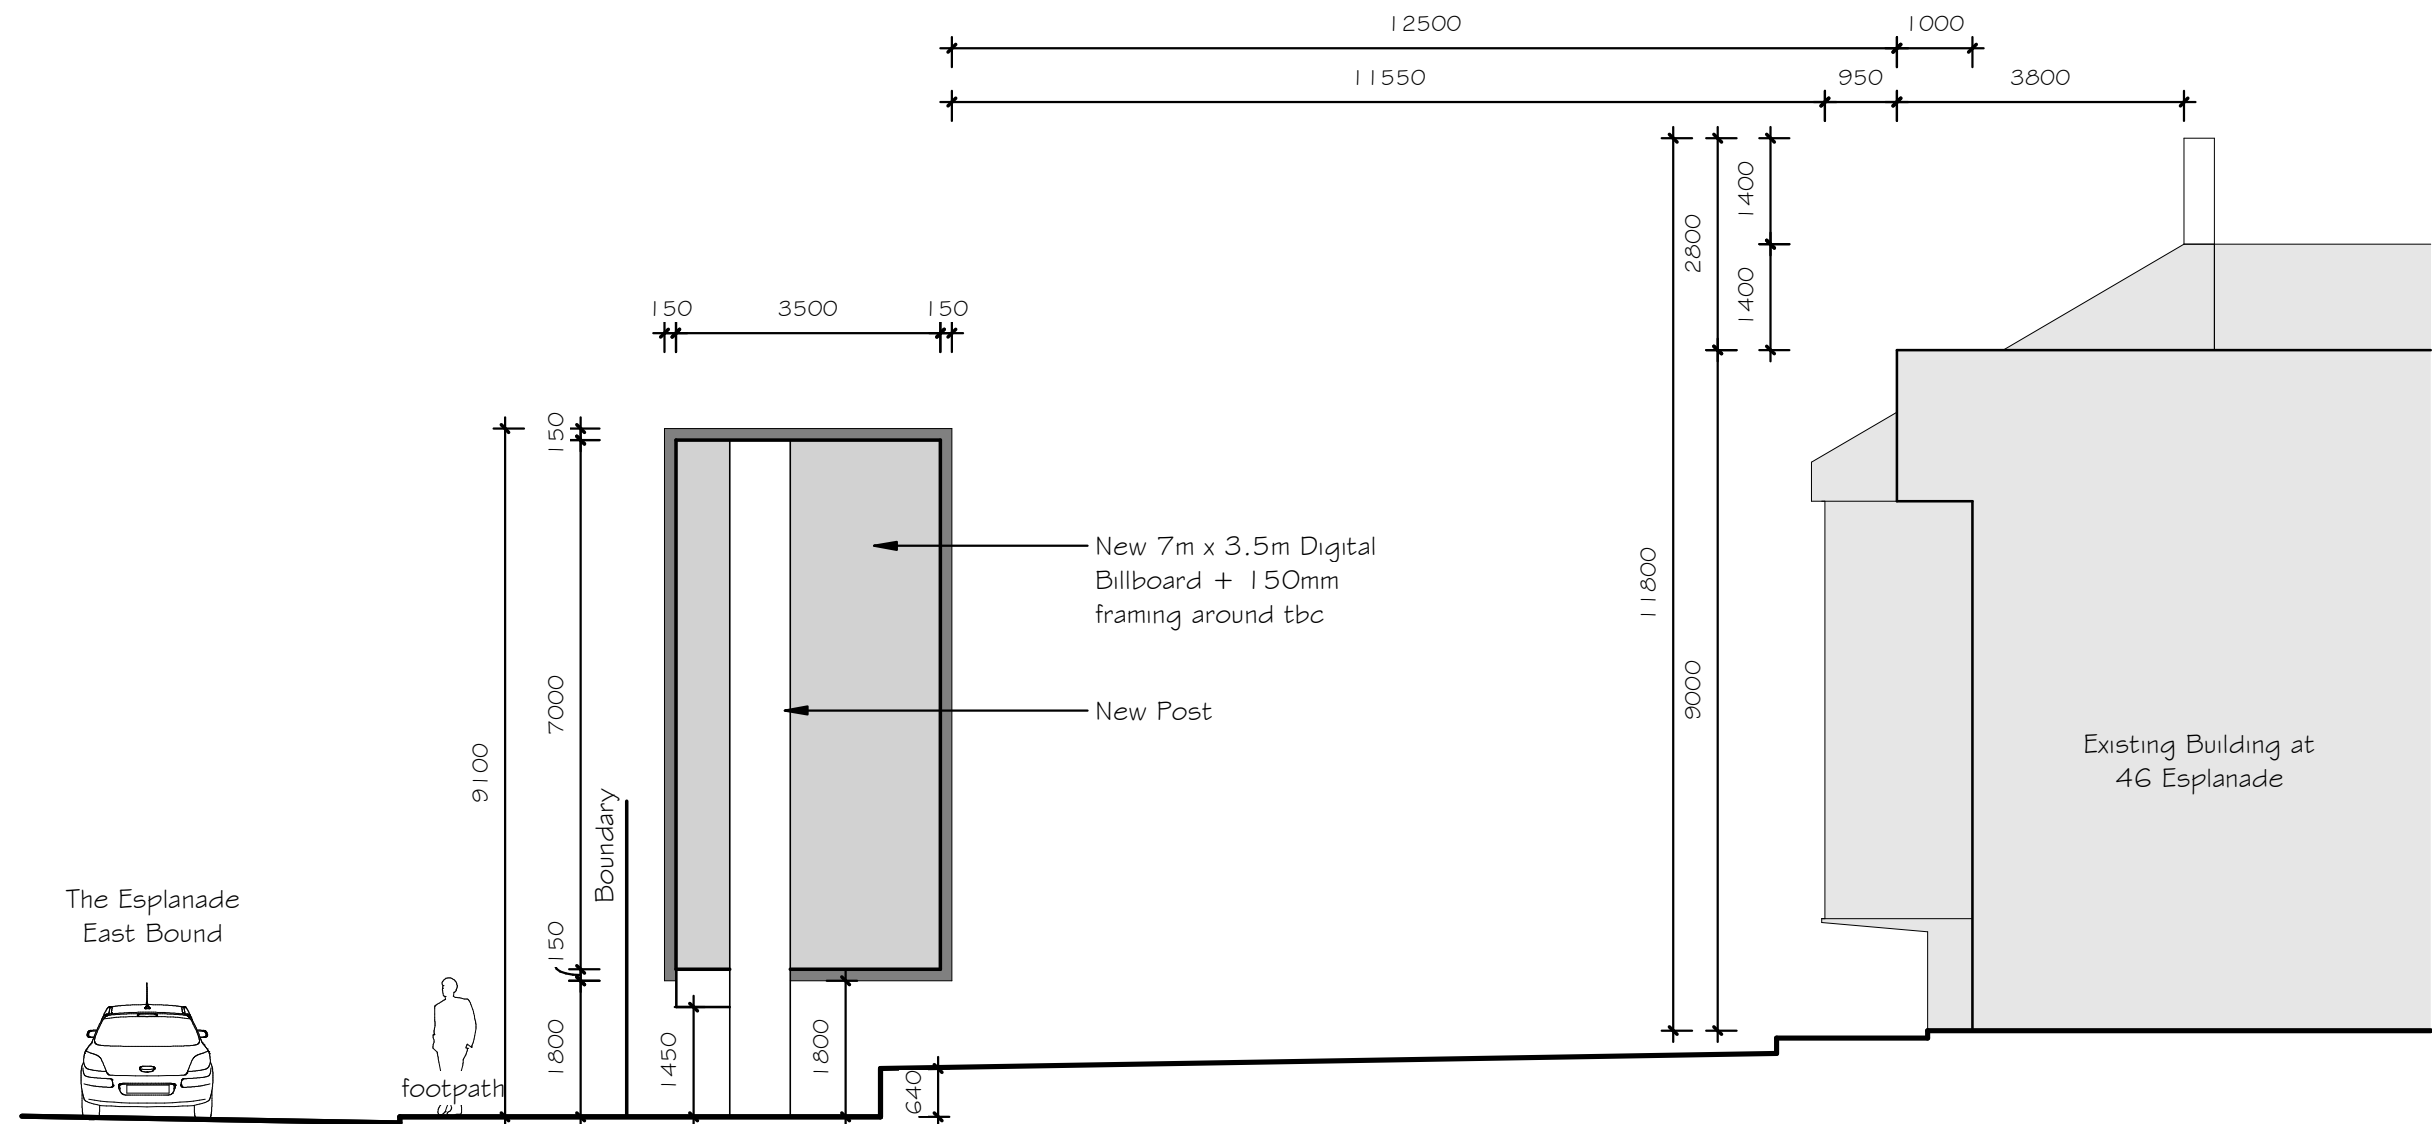

All dimensions to be confirmed on site prior to construction

REV.	DATE	DESCRIPTION	 84B Hurstmere Rd, Takapuna, AKL 0622 Matt • 027 686 2025 • matt@dsol.nz Duane • 021 275 4755 • duane@dsol.nz www.dsol.nz		New Billboard - 47 The Esplanade, Petone Lower Hutt 5012	Section A-A (7x3.5m)	DRAWING NO. A22	
A	24.08.22	Revision					SCALE 1 : 100	REVISION D
B	02.02.23	Updates						
C	01.05.23	Updates						
D	02.10.23	Updates						

