



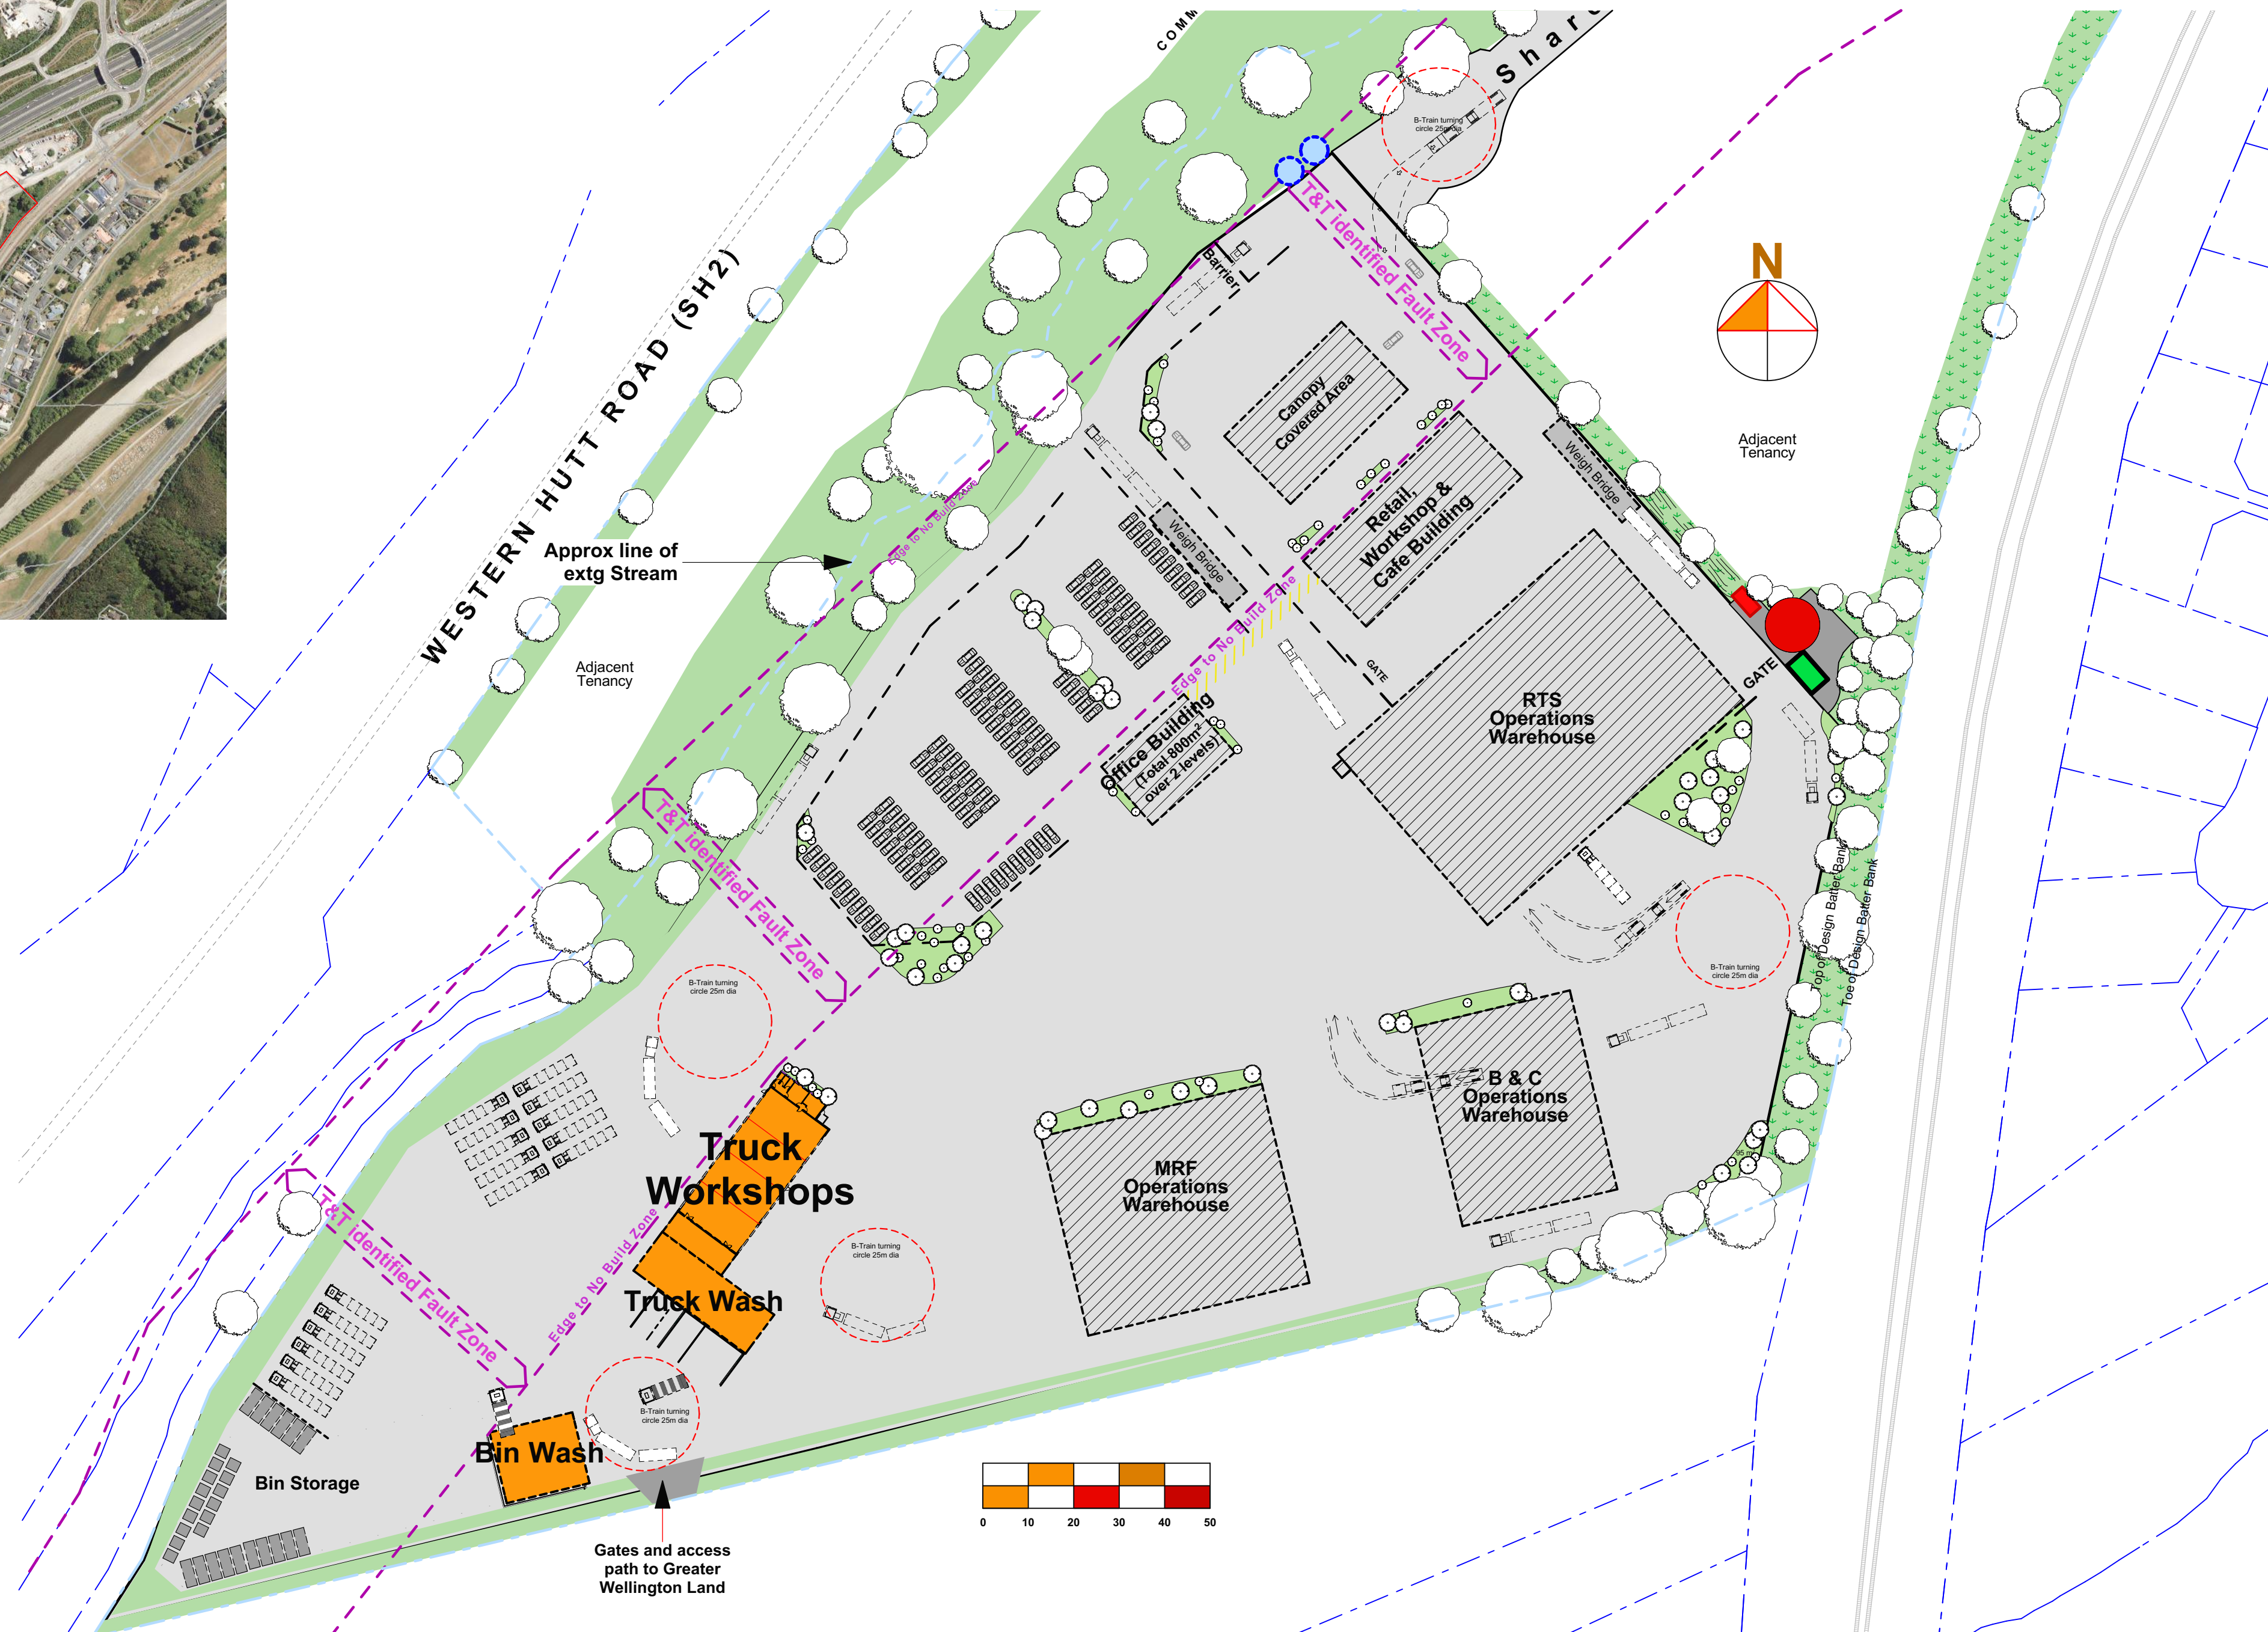

Site Plan

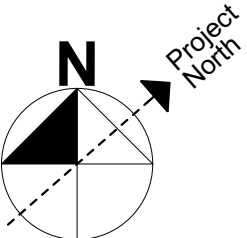

WM
New Zealand



Te Karearea Limited



Ngāti Toa Rangatira

WM New Zealand
Te Kārearea Business Park
WM Truck Workshop
Te Karearea Limited



HARRIS
ARCHITECTS
LIMITED

021 110 8895 derek@harch.nz
www.harch.nz


Original Sheet
A2


Scale
1:1000

Job
2501 Tr

Sheet Number
100
for Review

Printed
12 August 2025

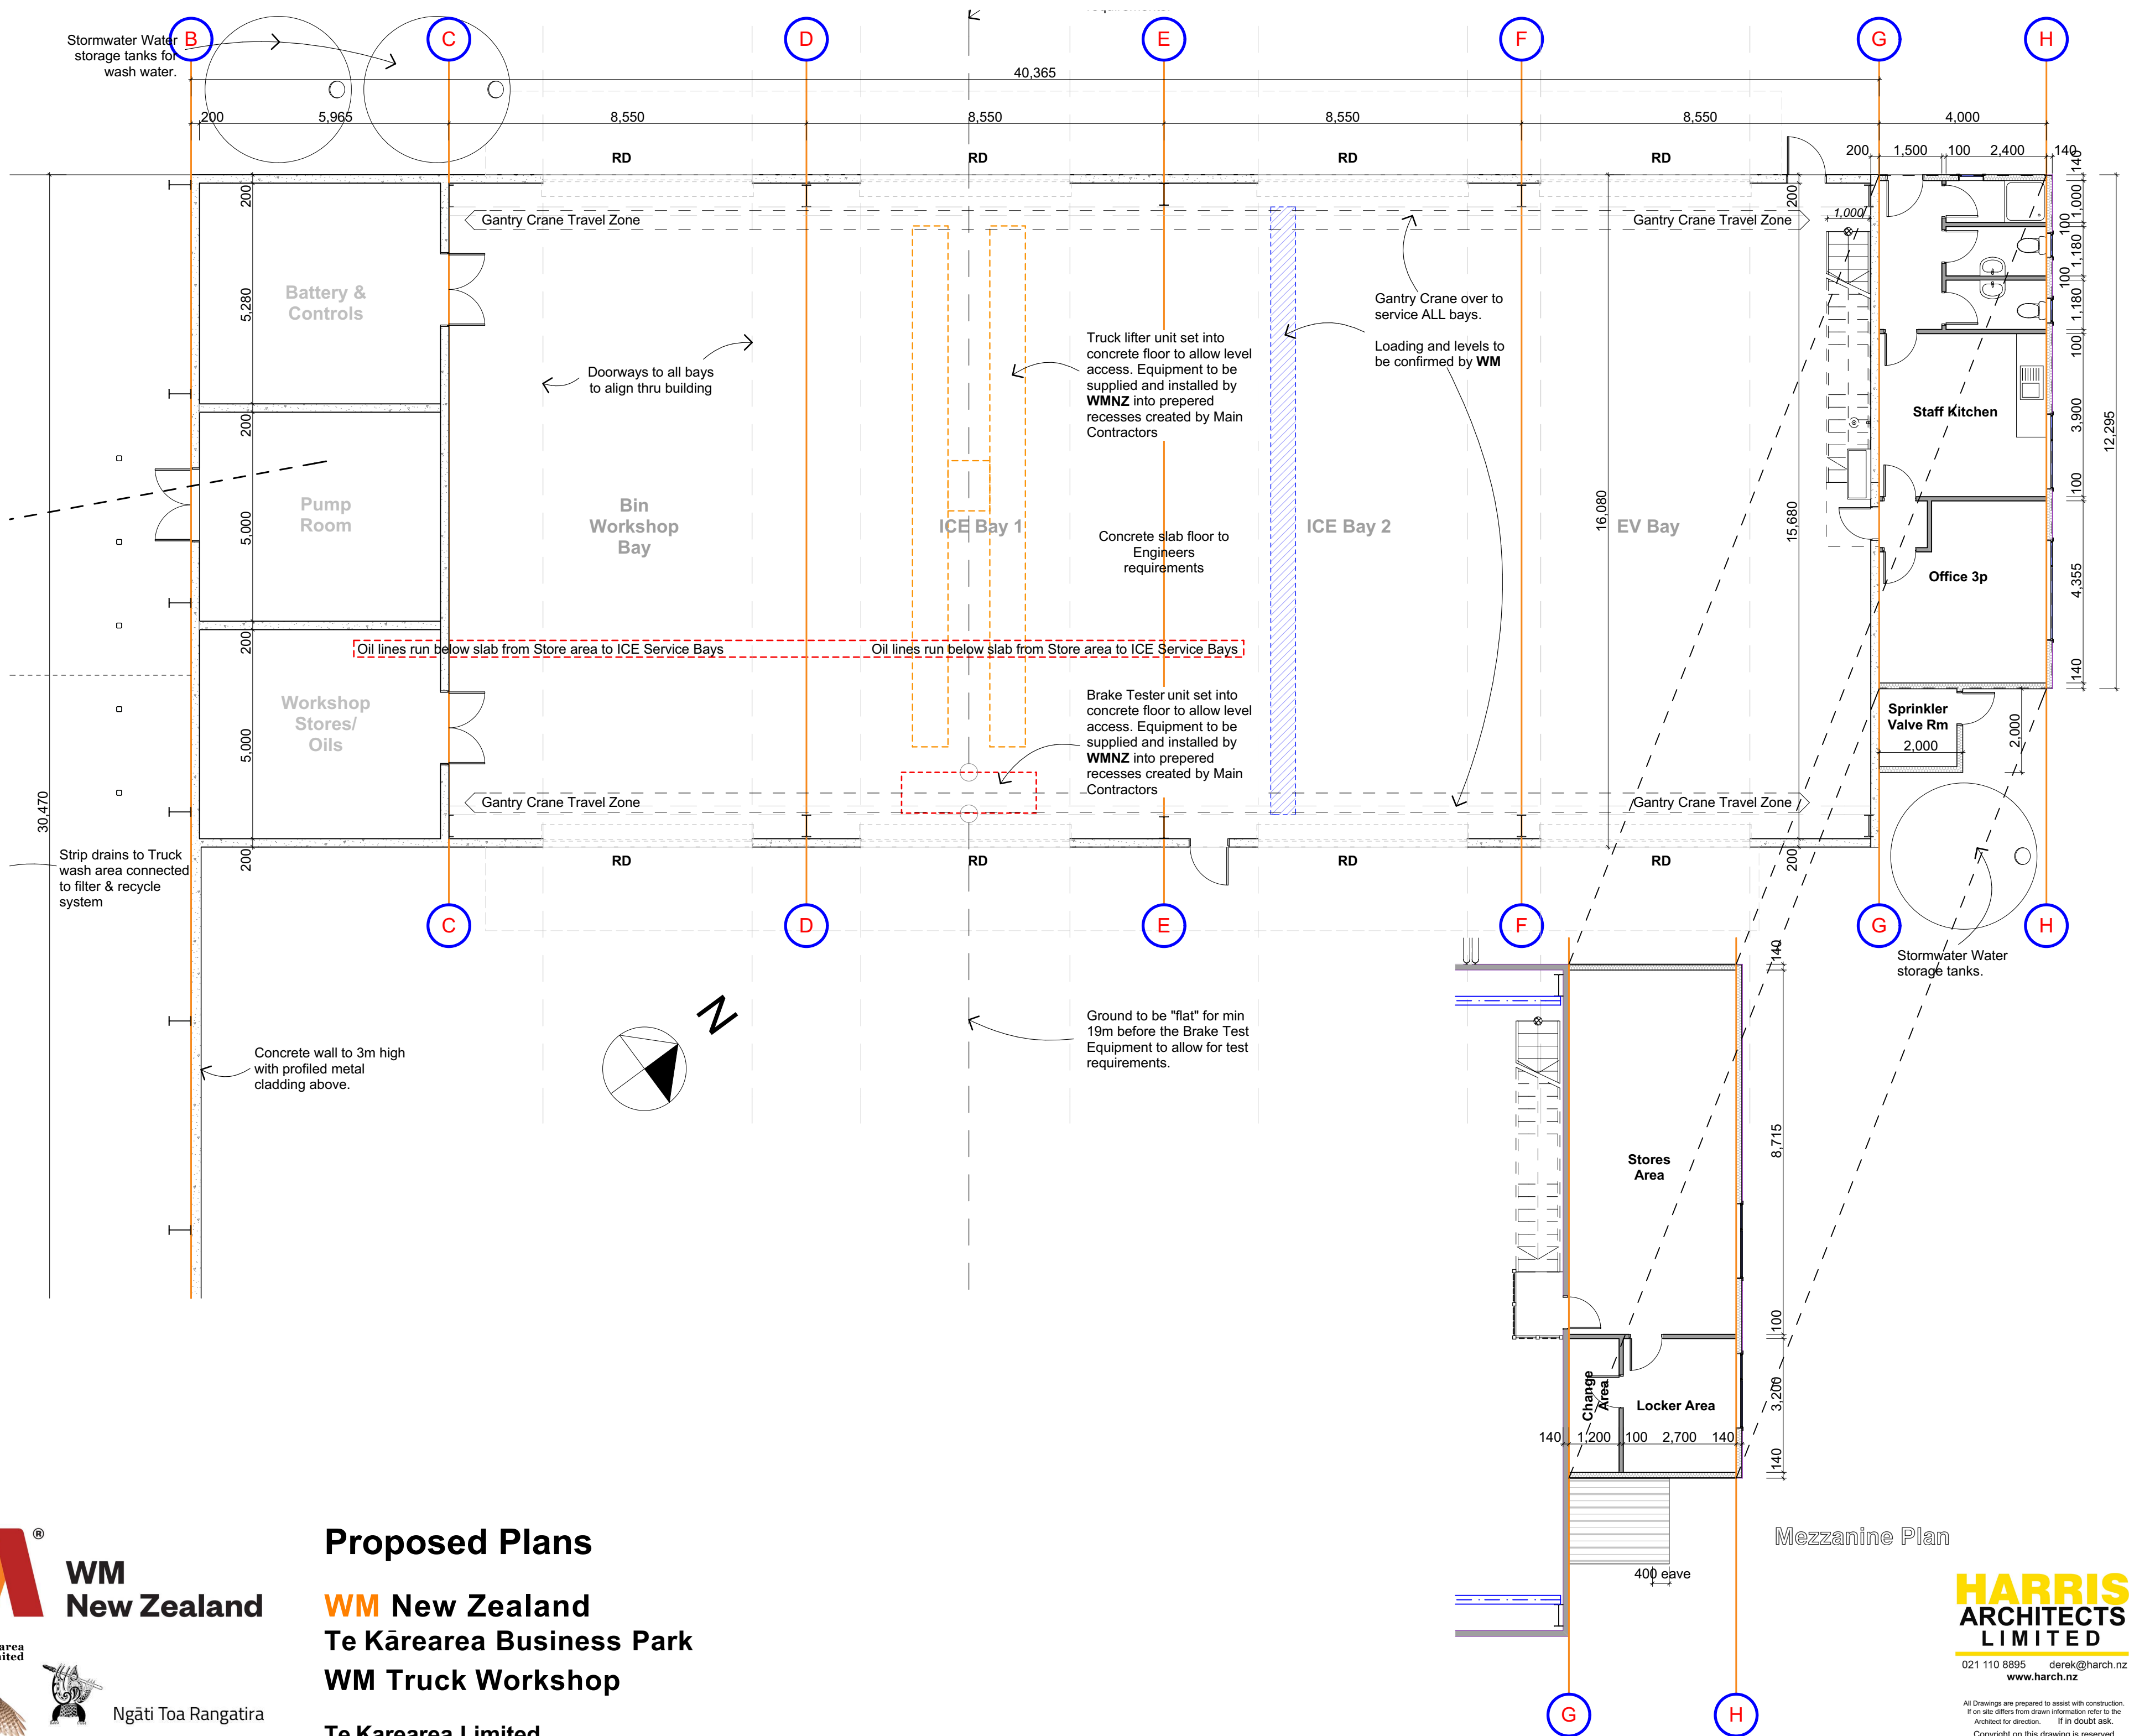

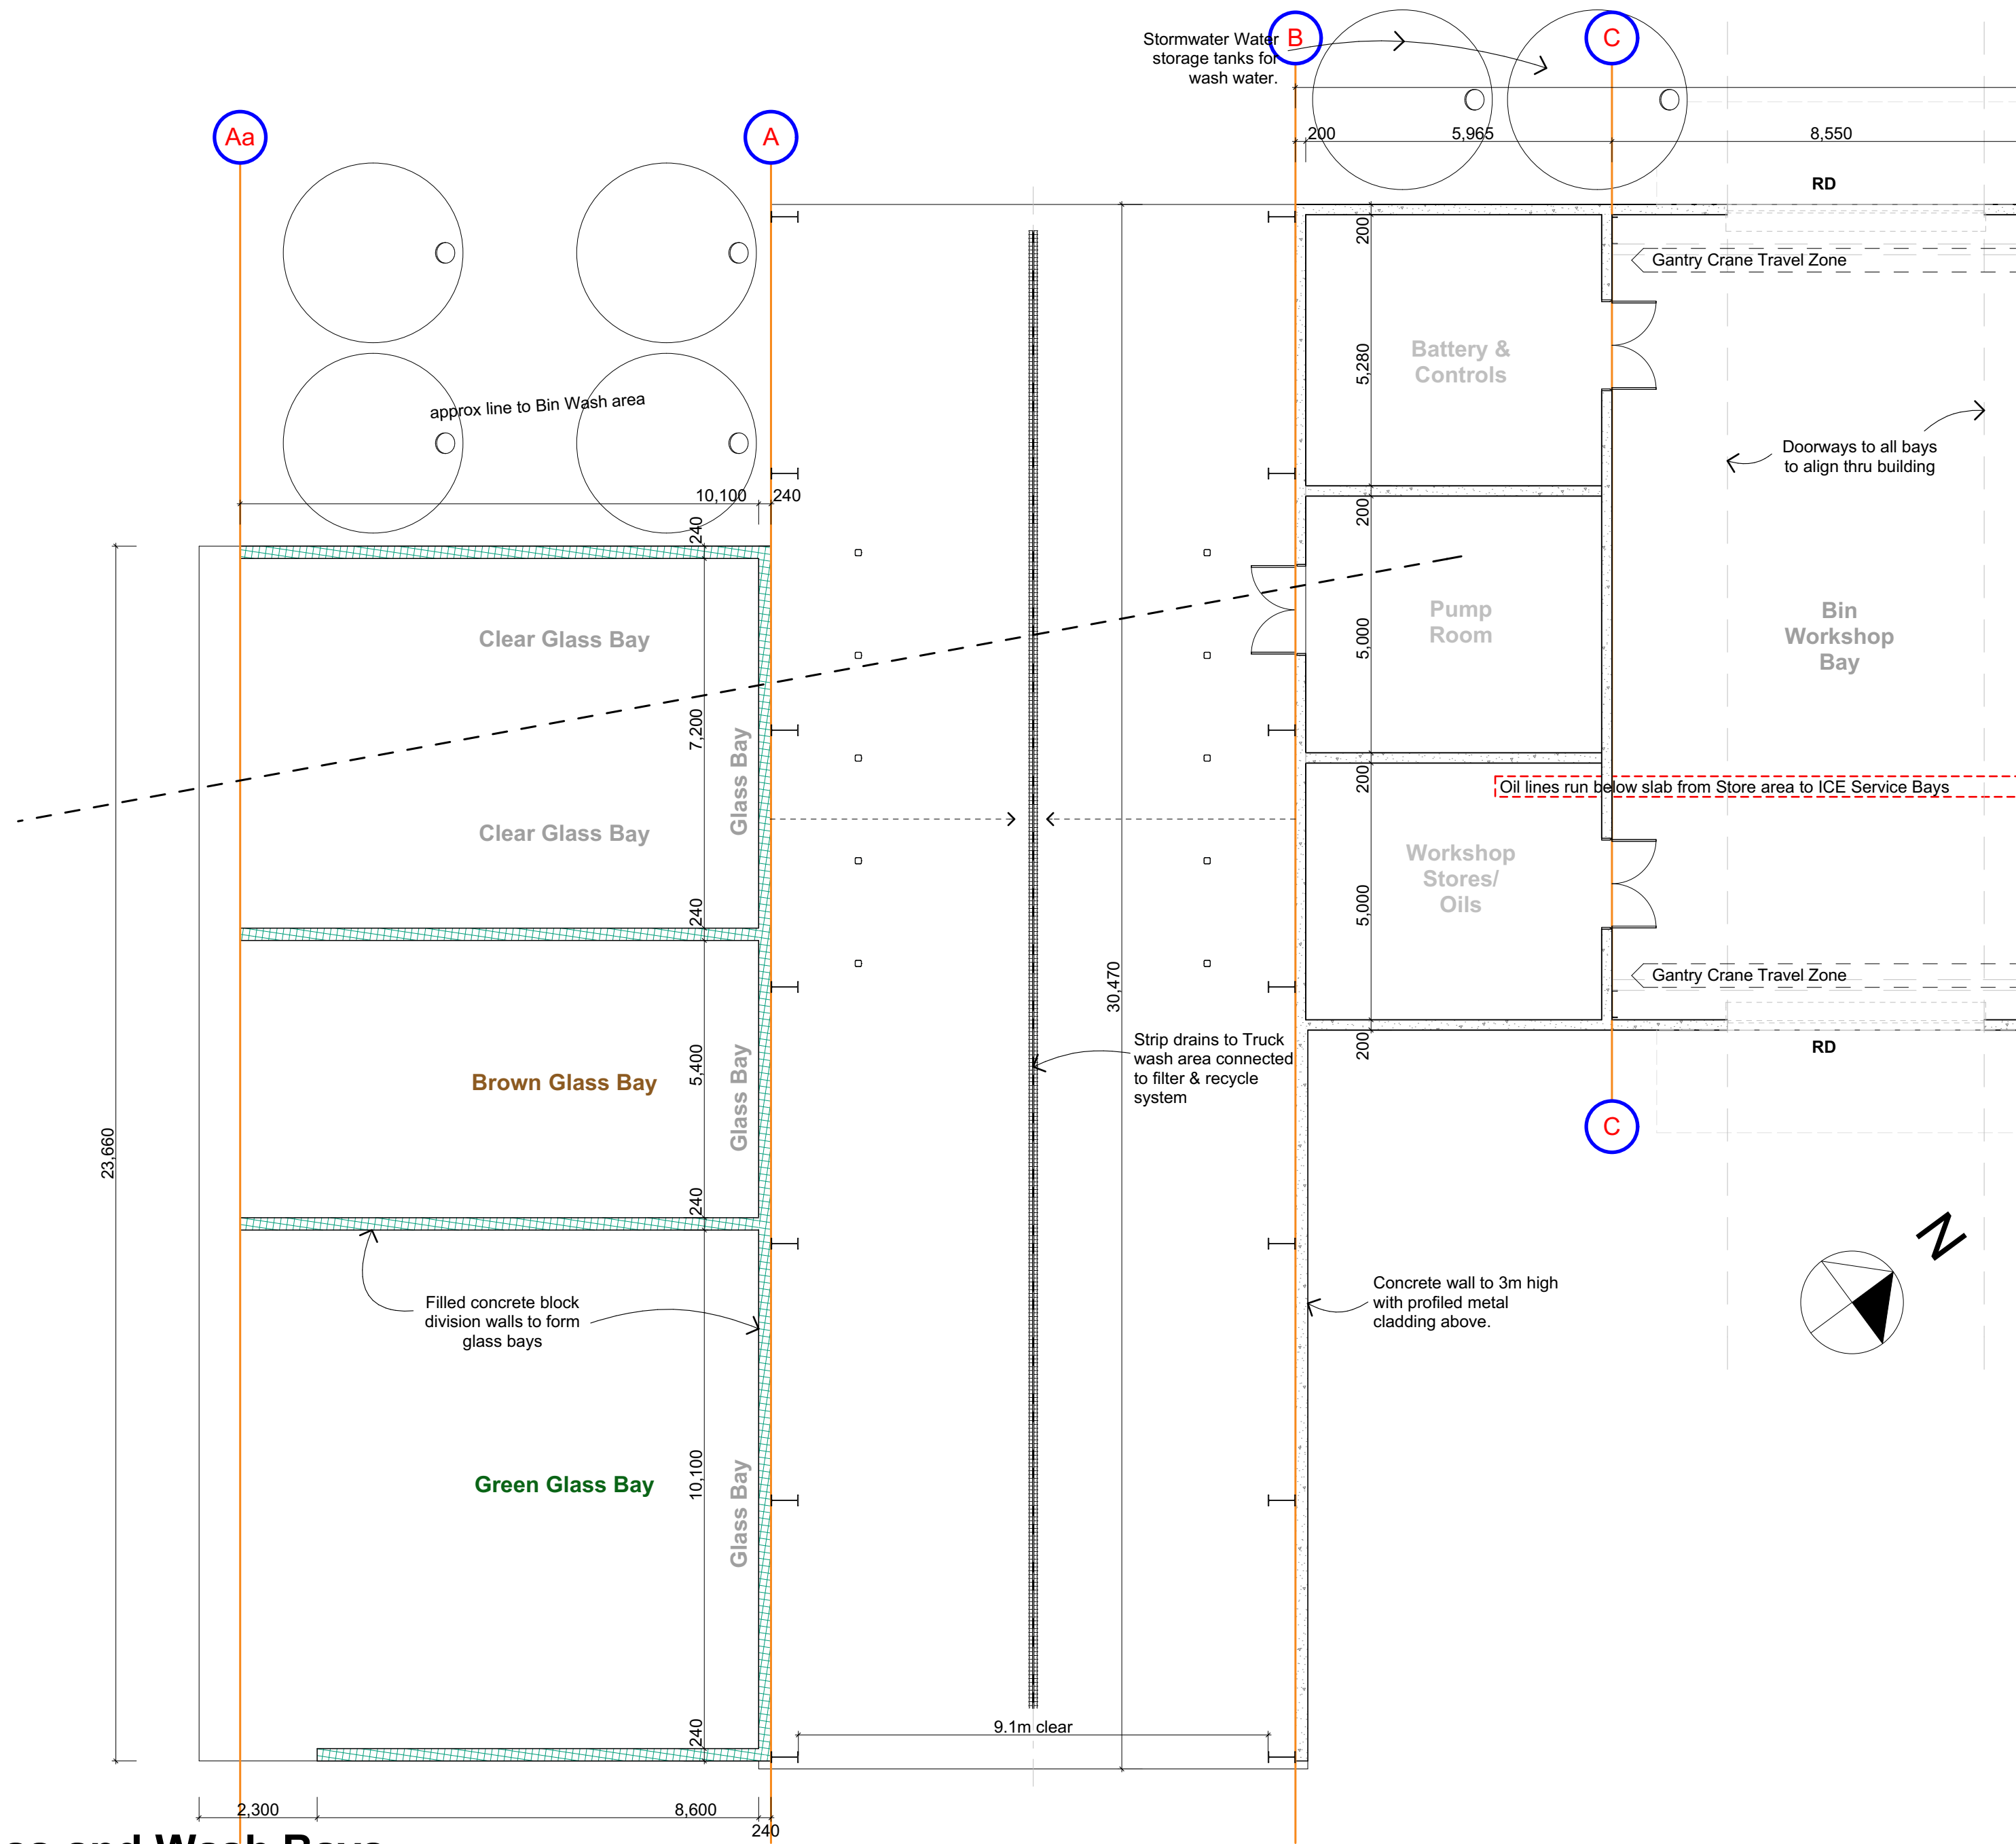

Glass and Wash Bays

WM New Zealand
Te Kārearea Business Park
WM Truck Workshop

Te Karearea Limited



WM
New Zealand



Te Karearea
Limited



Ngāti Toa Rangatira

Original Sheet
A2

Drawn
DGH

Checked

Scale
1:100

Job
2501 Tr

Sheet Number
201


for Review
Revision

HARRIS
ARCHITECTS
LIMITED

021 110 8895 derek@harch.nz
www.harch.nz

All Drawings are prepared to assist with construction.
If on site differs from drawn information refer to the
Architect for direction. If in doubt ask.
Copyright on this drawing is reserved

Printed
12 August 2025

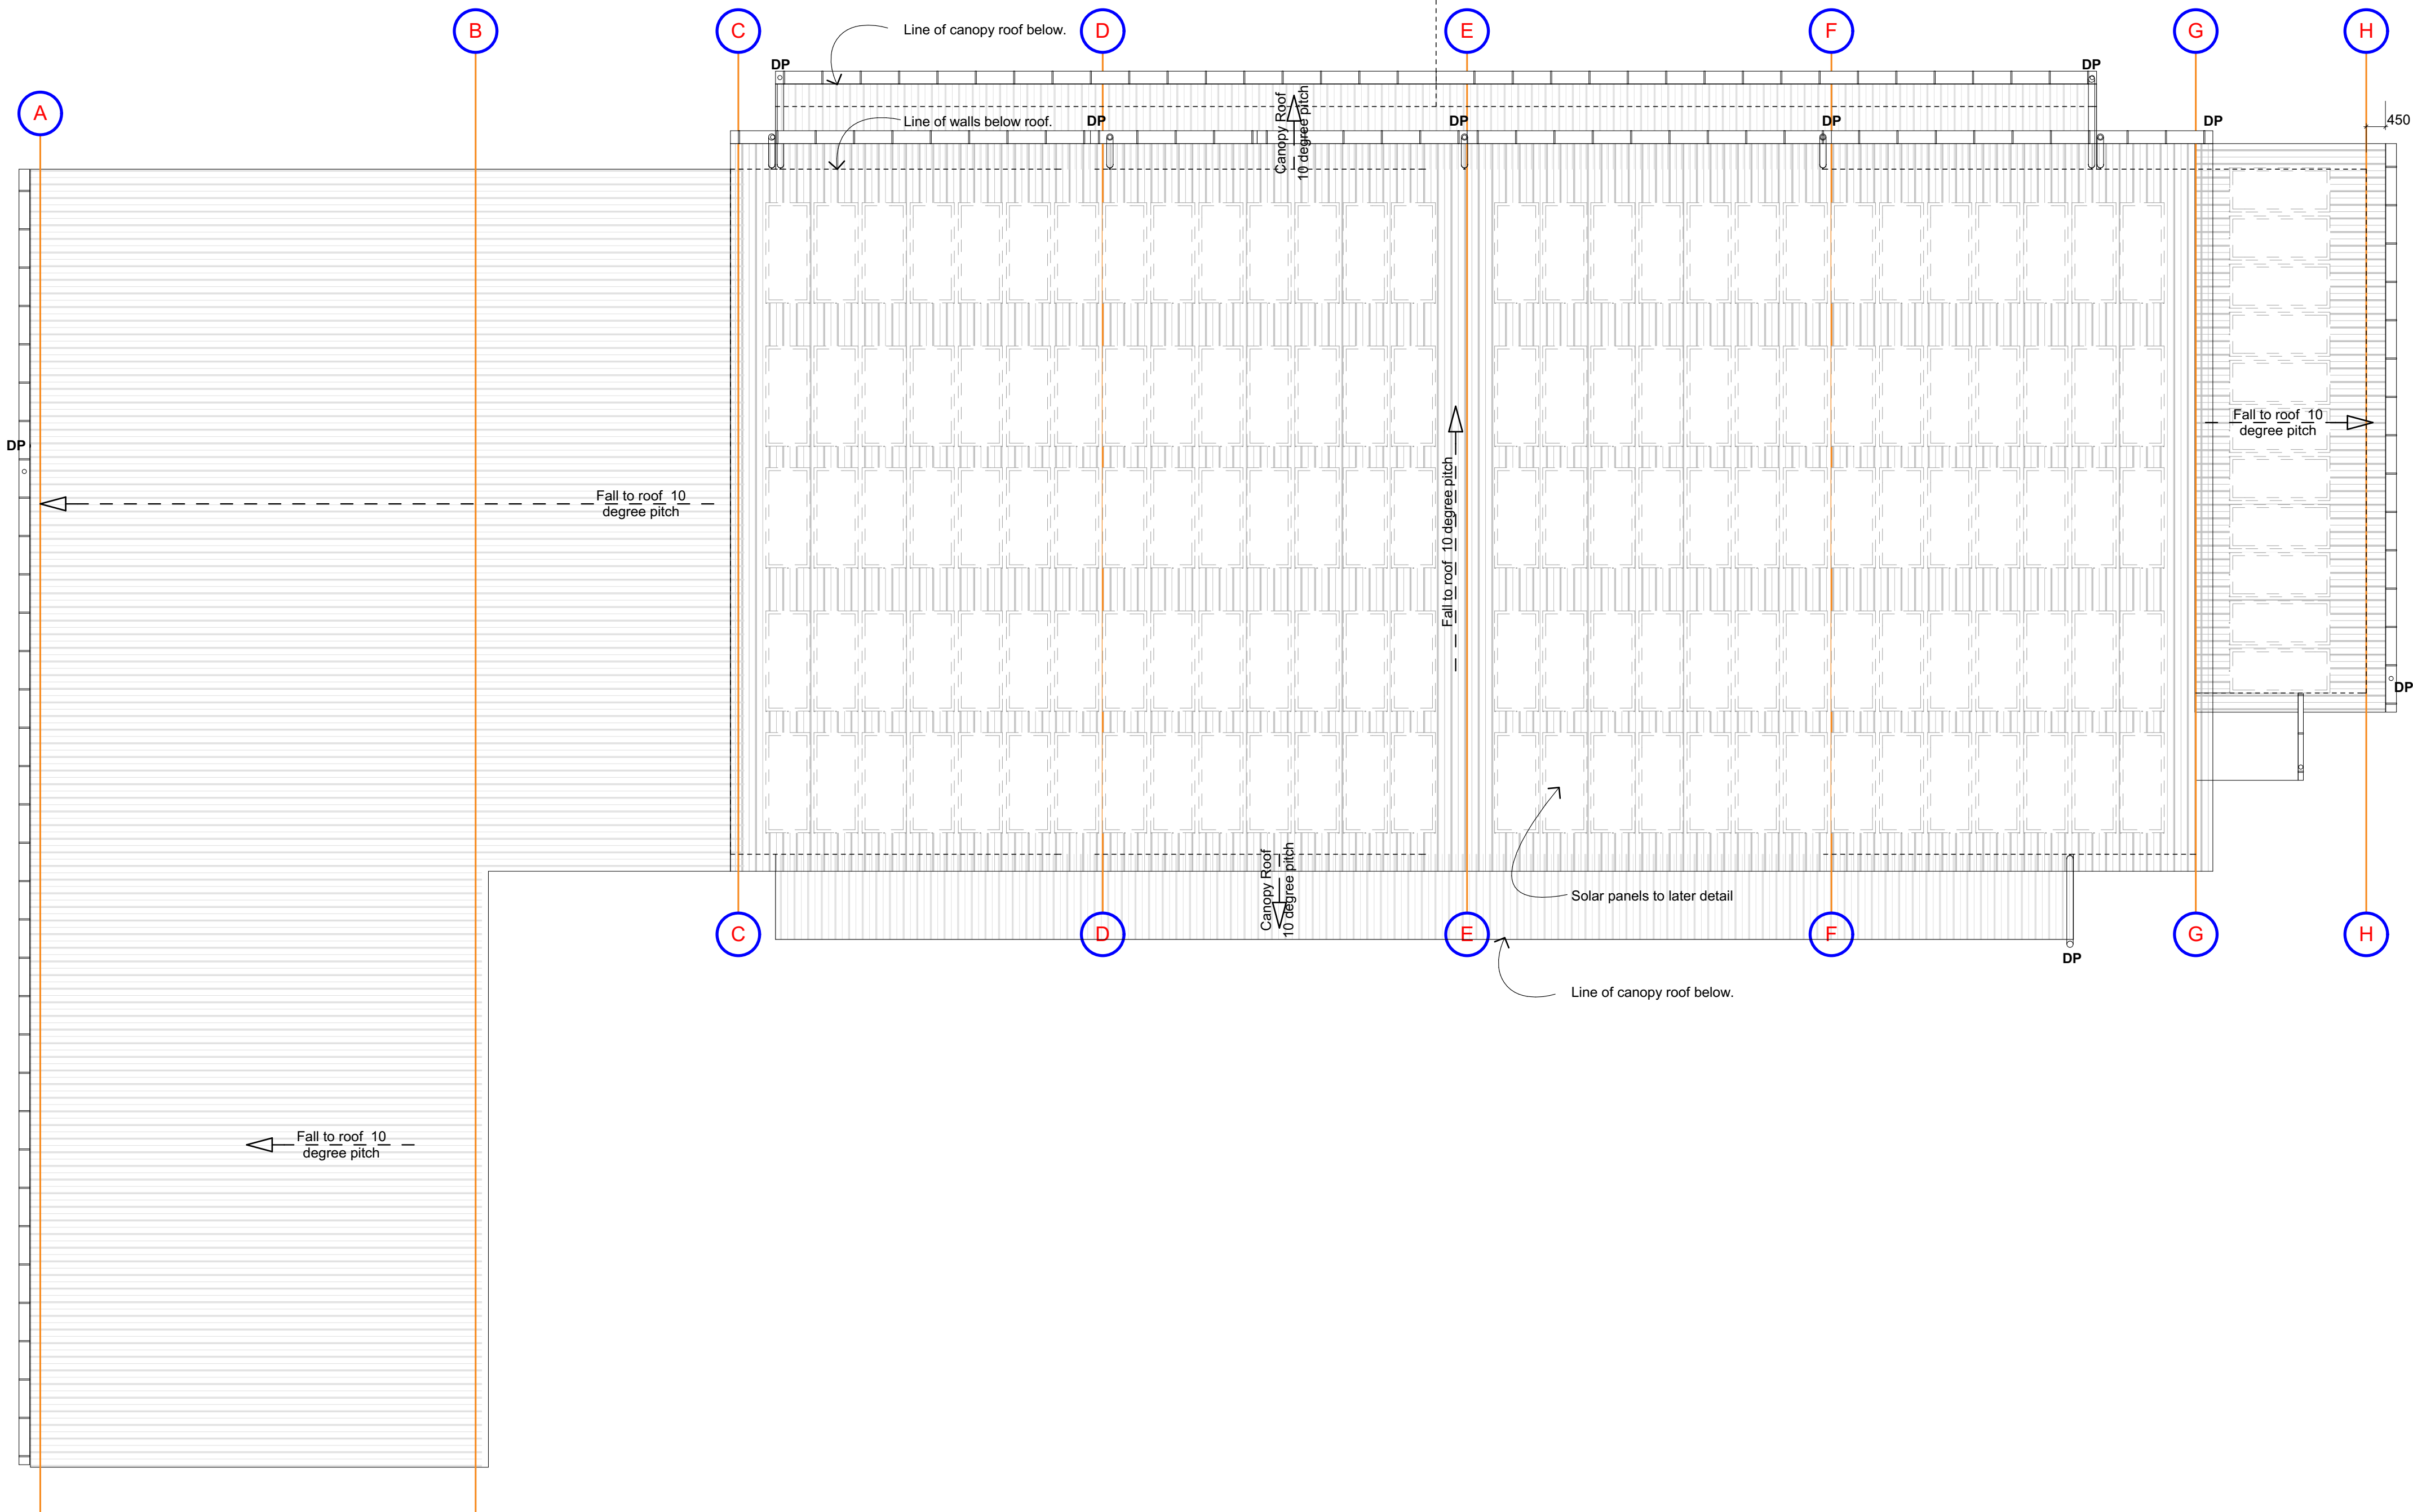

Roof Plan

WM New Zealand
Te Kārearea Business Park
WM Truck Workshop

Te Karearea Limited



WM
New Zealand



Te Karearea
Limited



Ngāti Toa Rangatira



021 110 8895 derek@harch.nz
www.harch.nz

Original Sheet
A2

Drawn
DGH

Checked

Scale
1:100


Job
2501 Tr

Sheet Number
205
for Review


Revision
6

Printed
12 August 2025



Copyright on this drawing is reserved

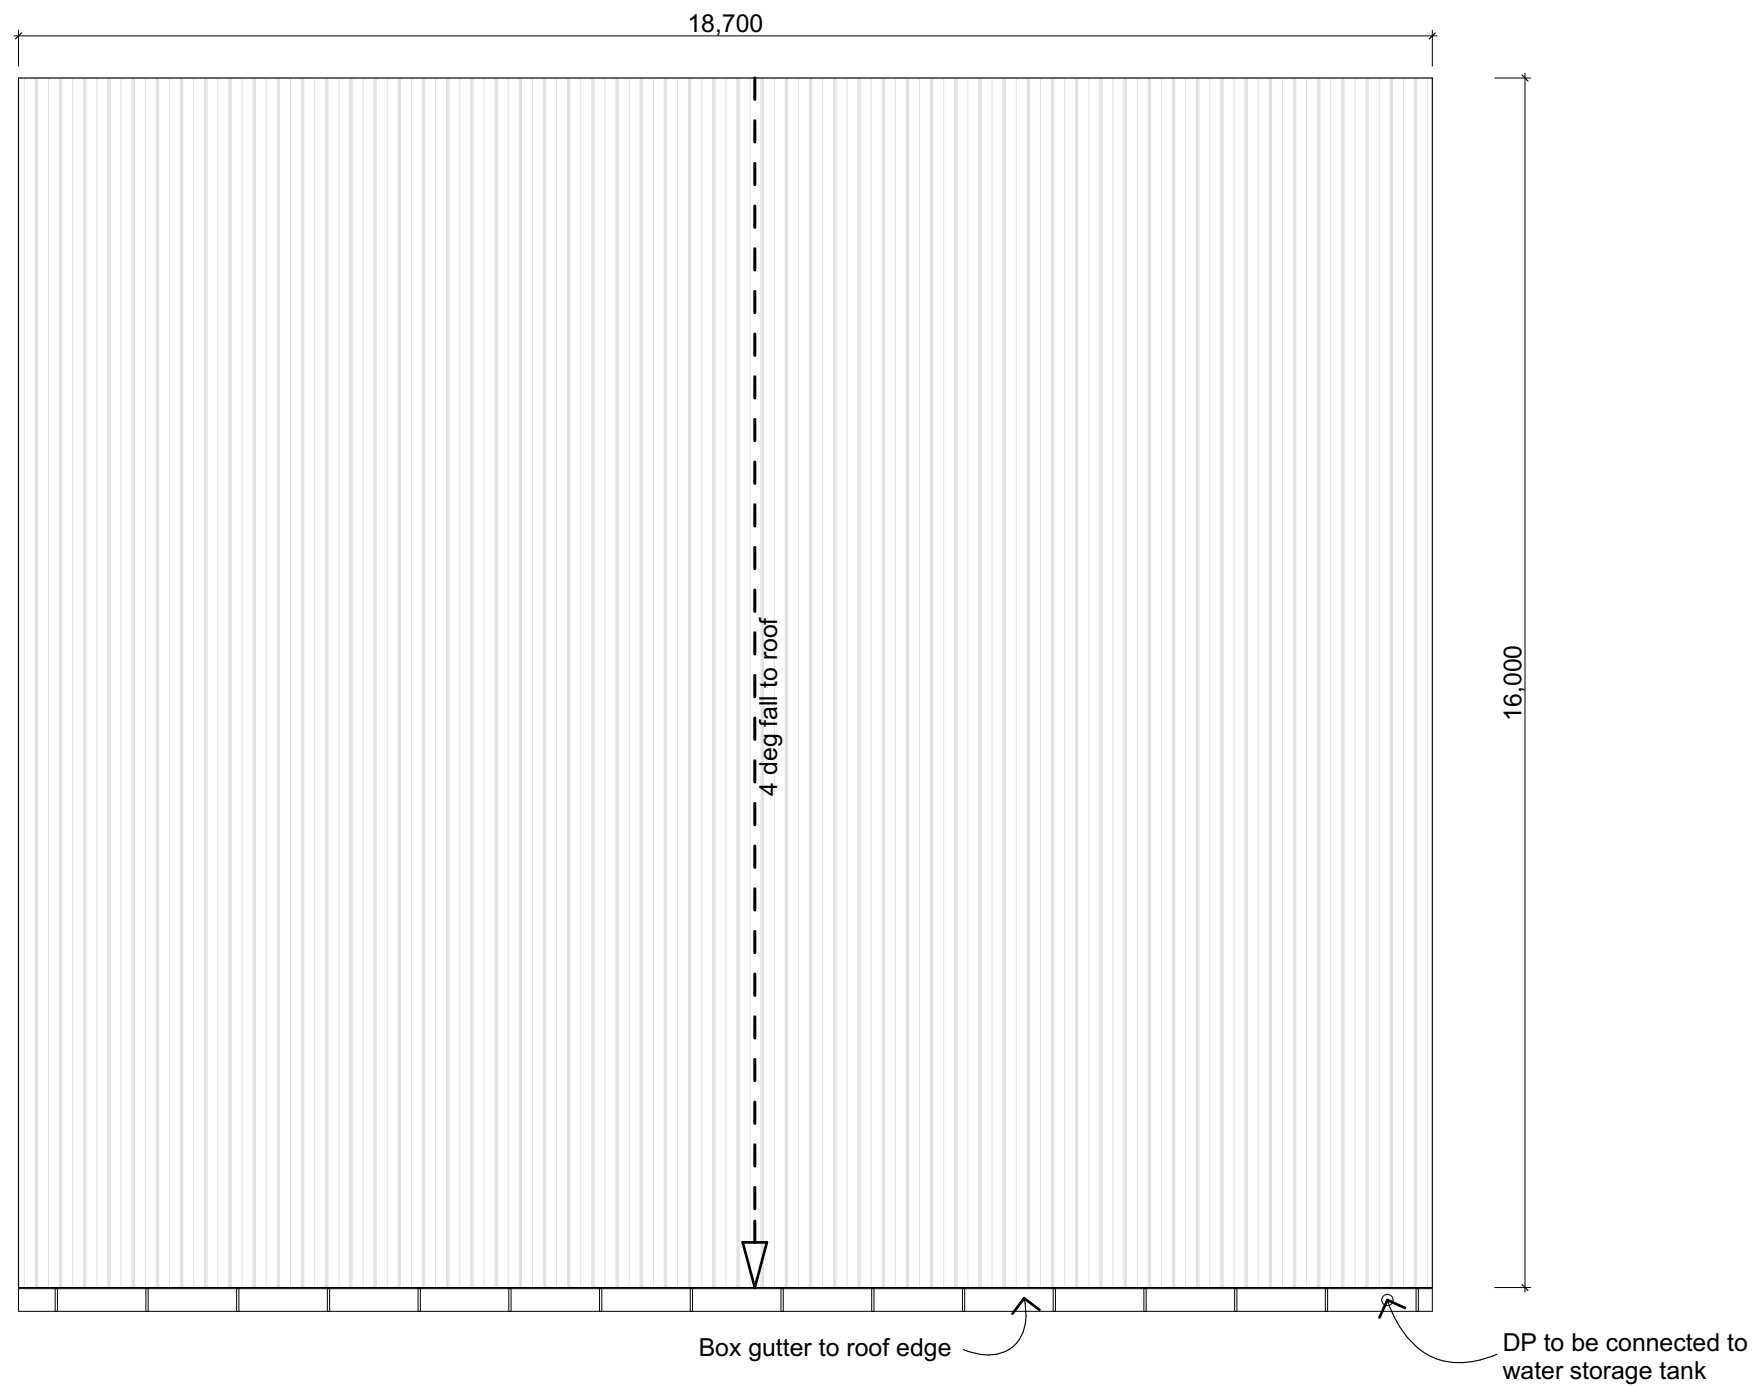


Roof Plan

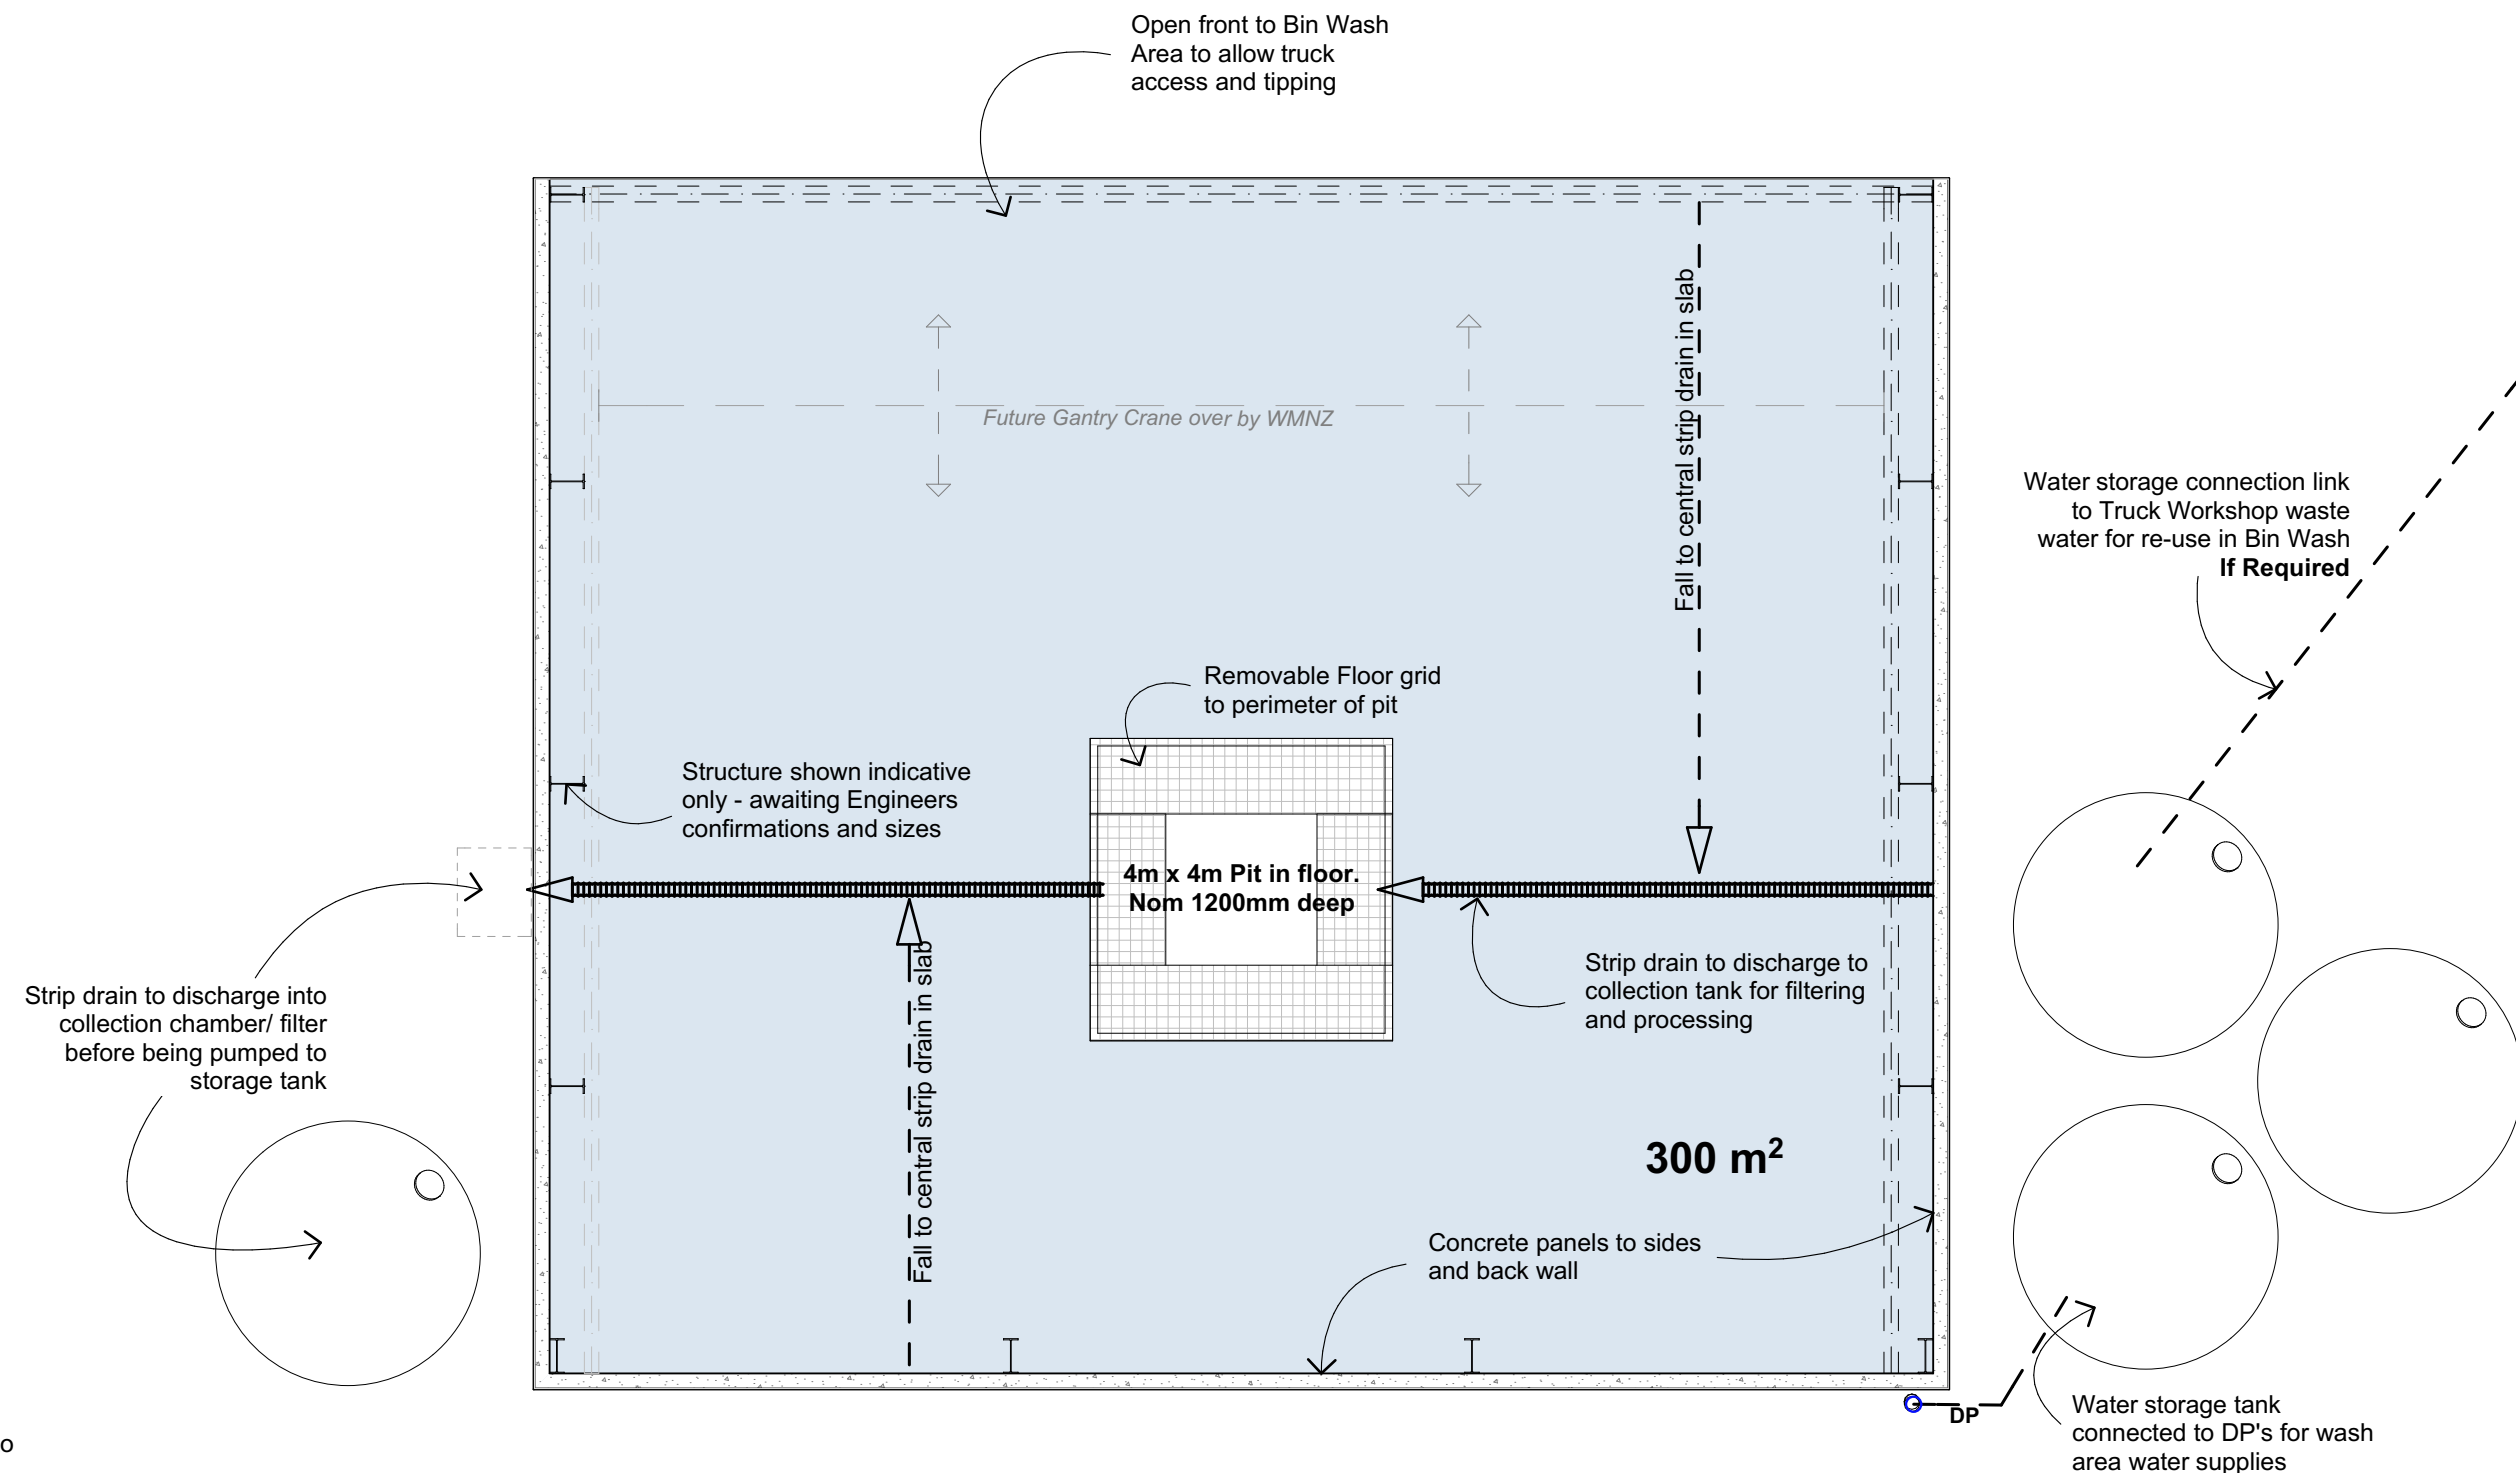

Floor Plan

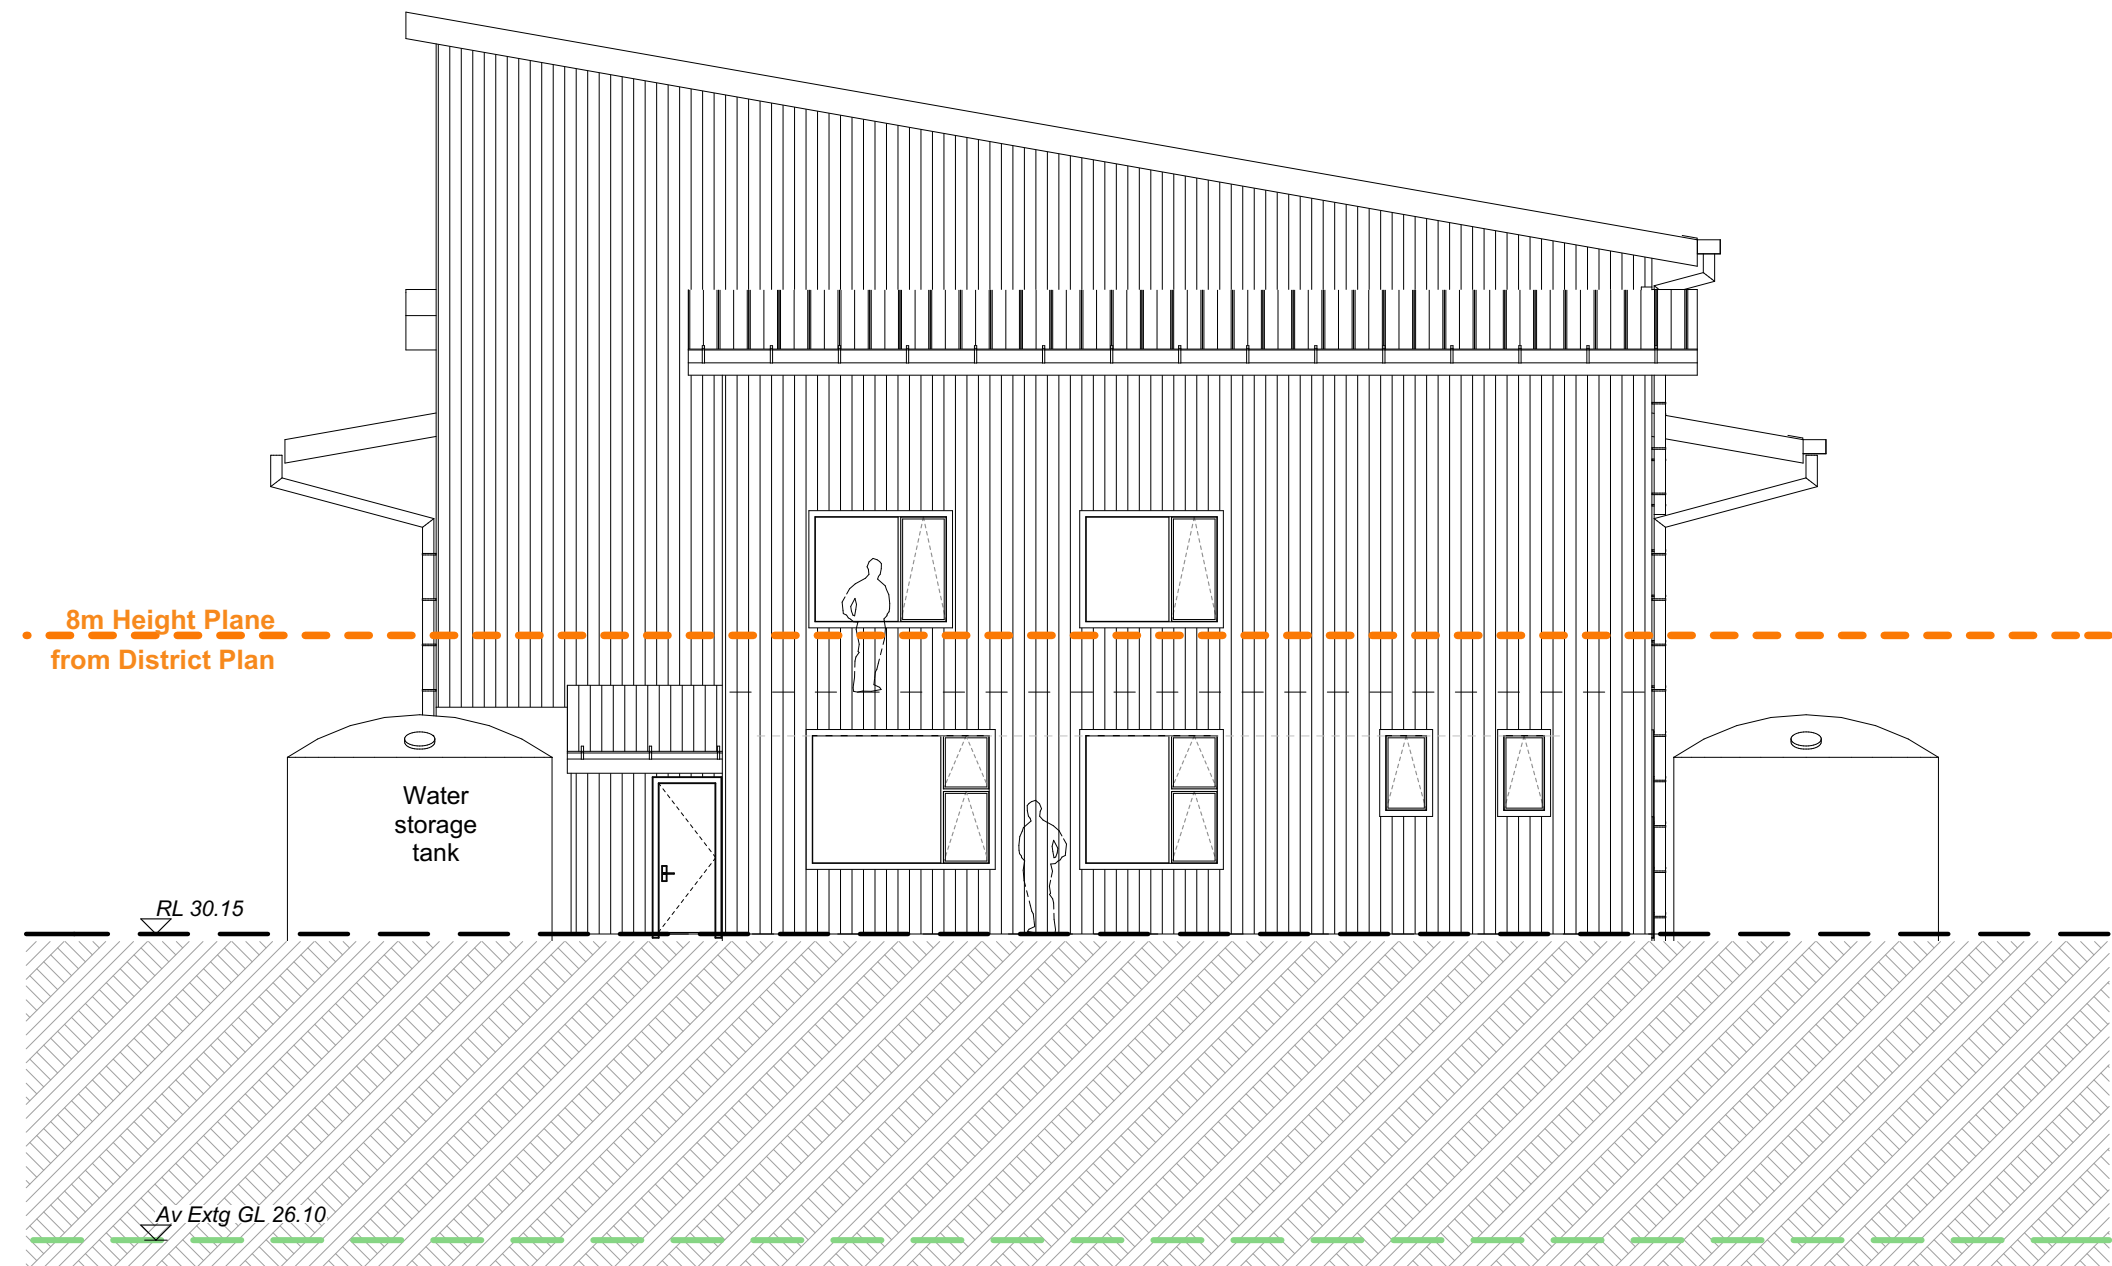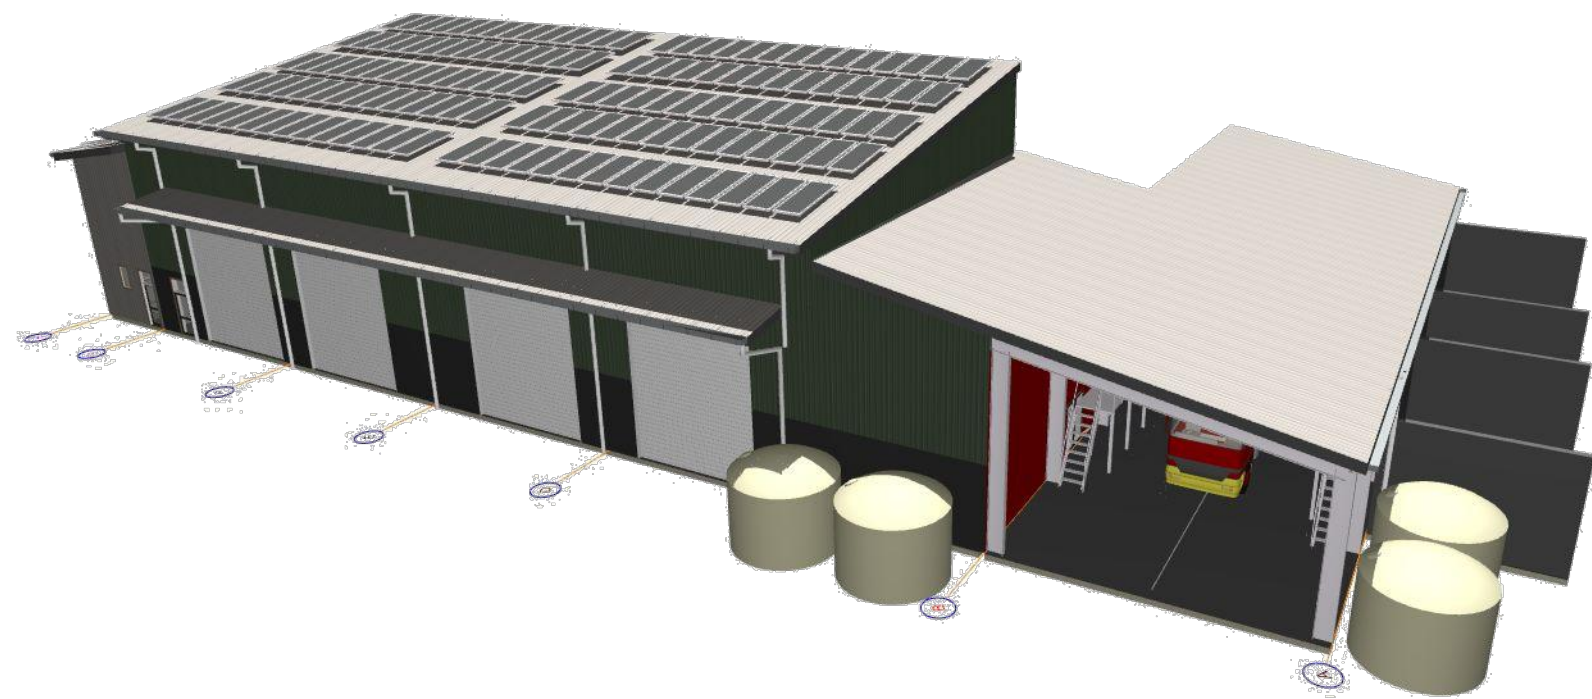


North Elevation

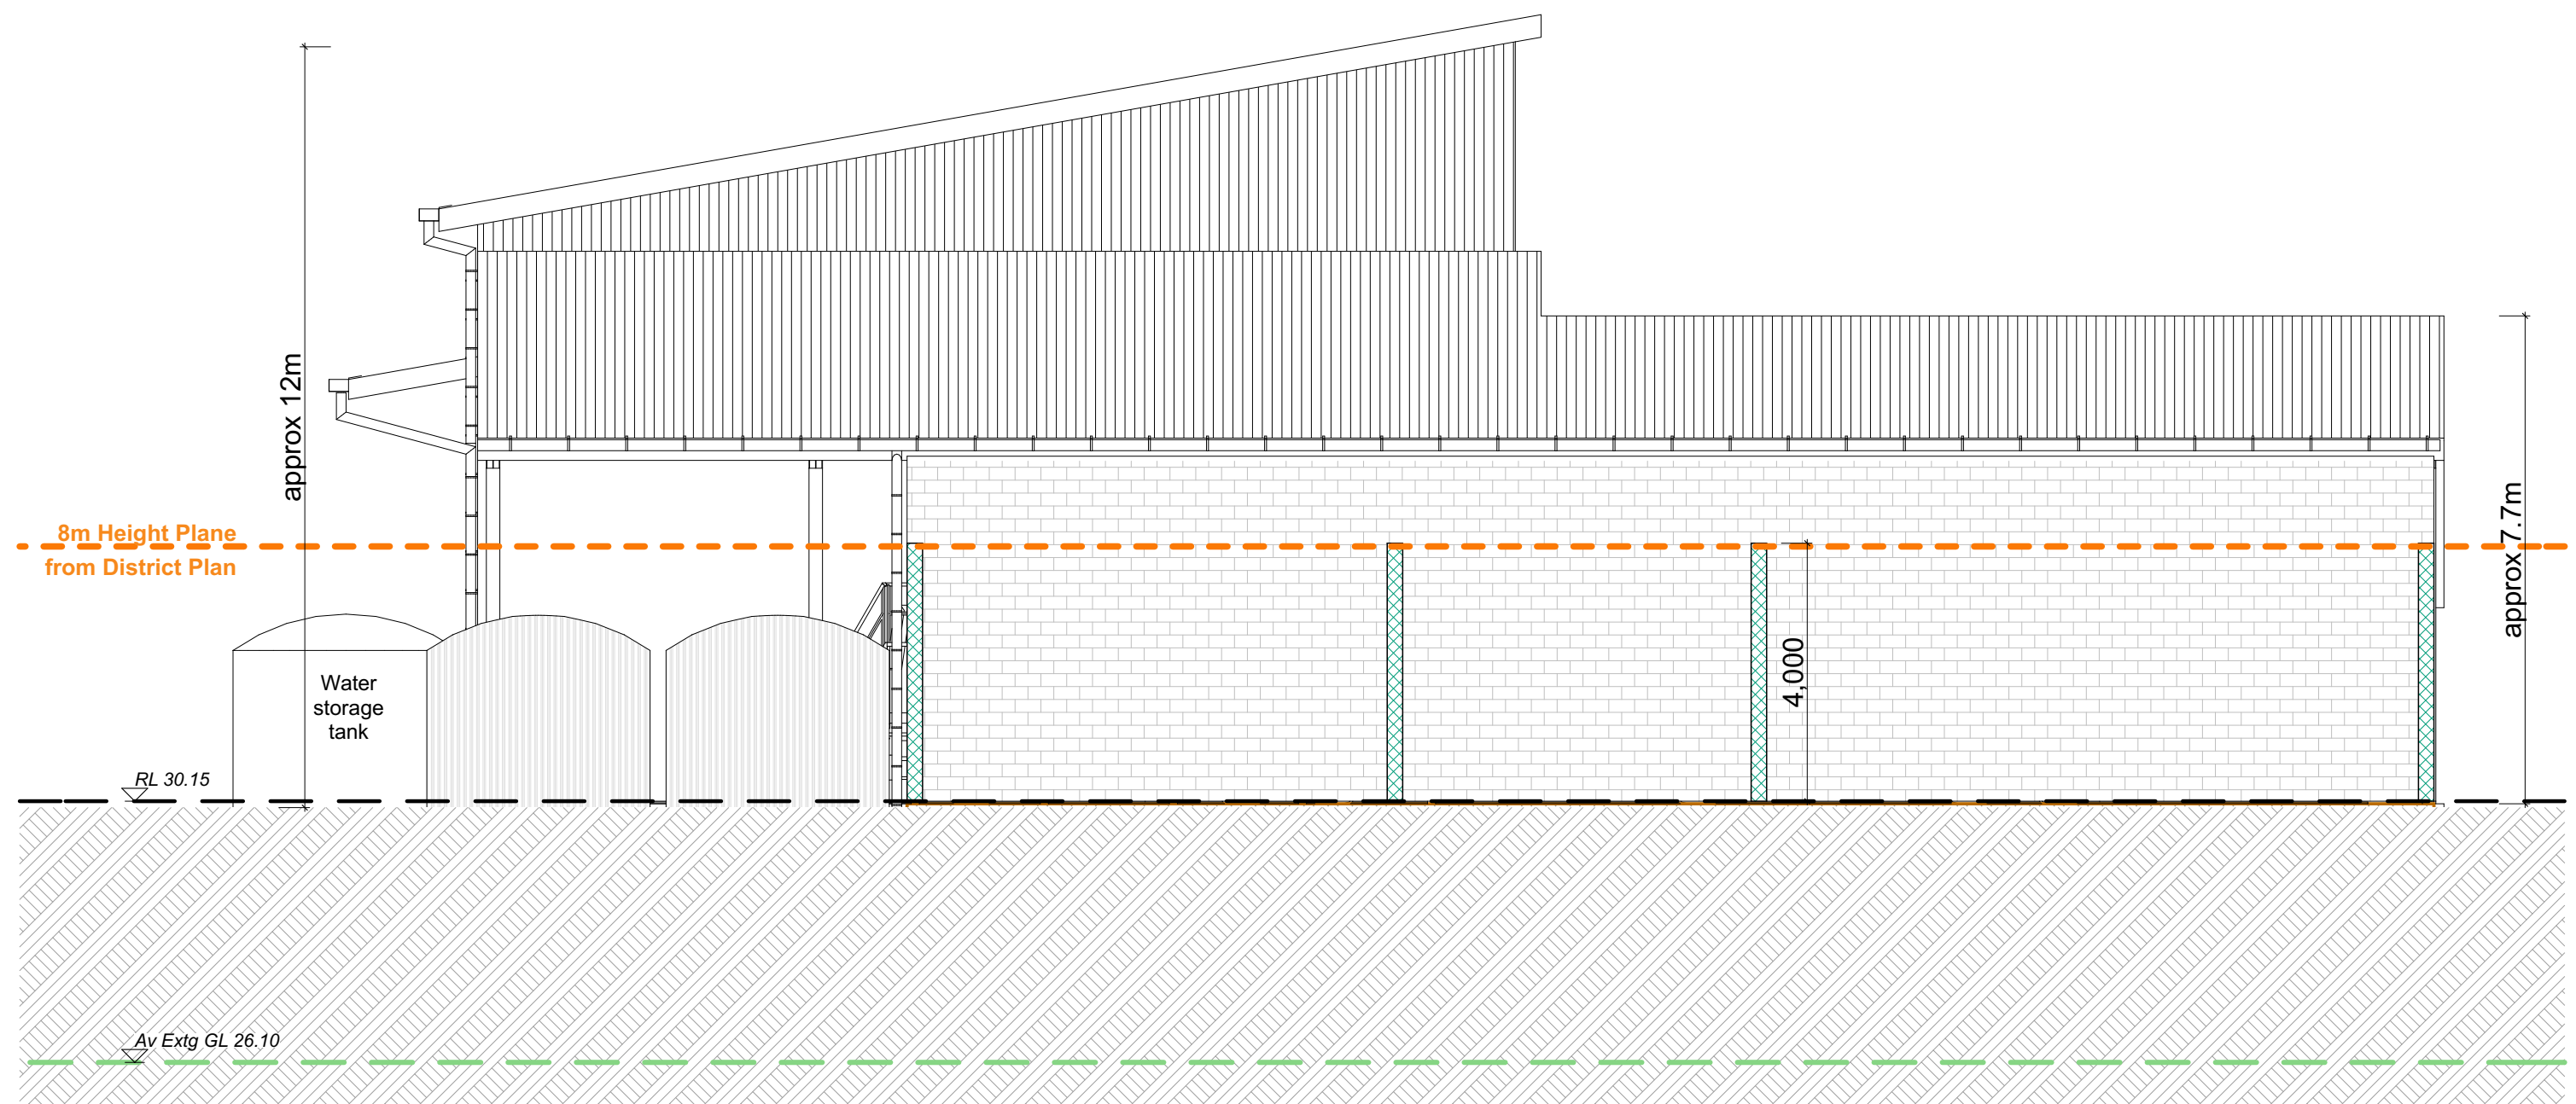

West Elevation

Exterior Colours to be selected from Natural Colours:
Coloursteel - Karaka, Ironsand, Grey Friars, or similar

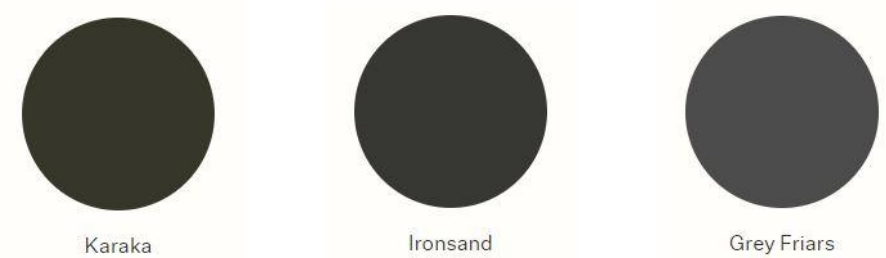

Elevations

WM New Zealand
Te Kārearea Business Park
WM Truck Workshop



Te Karearea Limited



HARRIS
ARCHITECTS
LIMITED
021 110 8895 derek@harch.nz
www.harch.nz

All Drawings are prepared to assist with construction.
If on site differs from drawn information refer to the
Architect for direction. If in doubt ask.
Copyright on this drawing is reserved

Original Sheet
A2
Drawn
DGH
Checked
Scale
1:100
Job
2501 Tr
Sheet Number
300p
for Review
Revision
19 August 2025

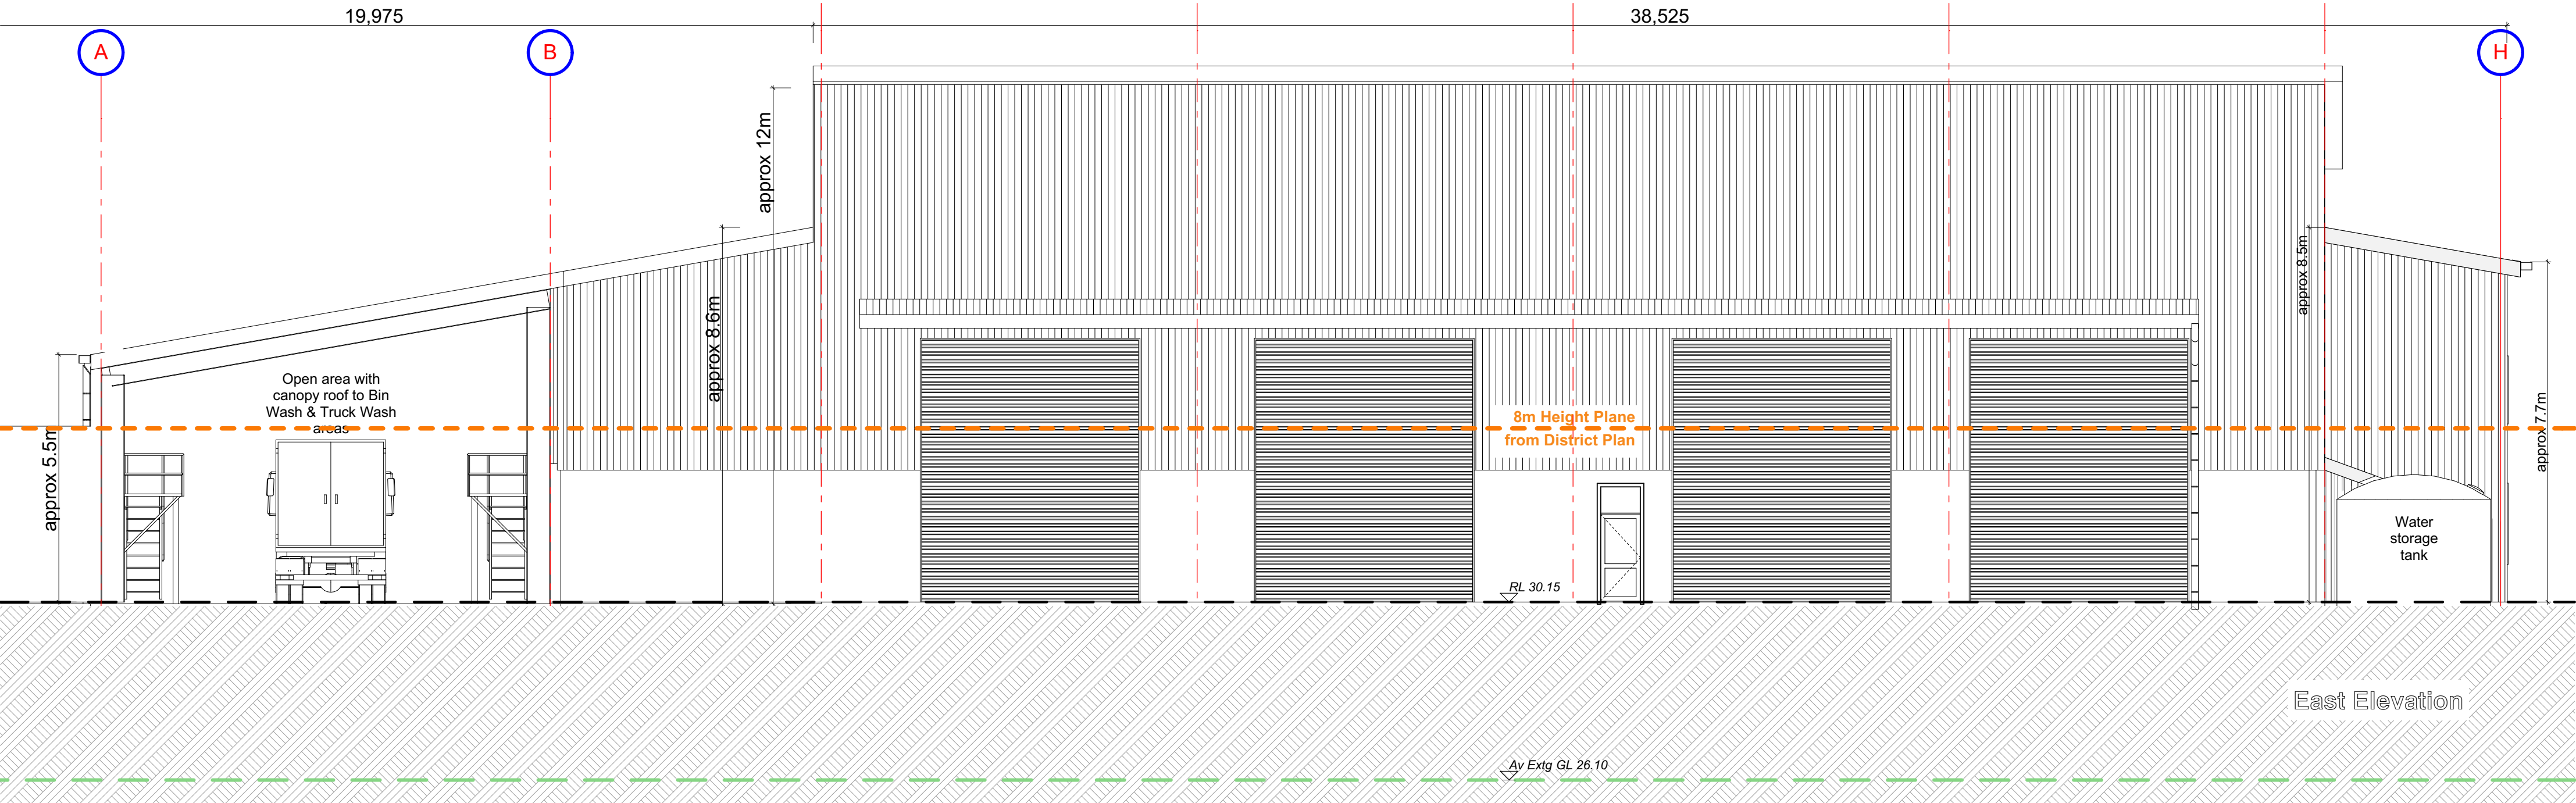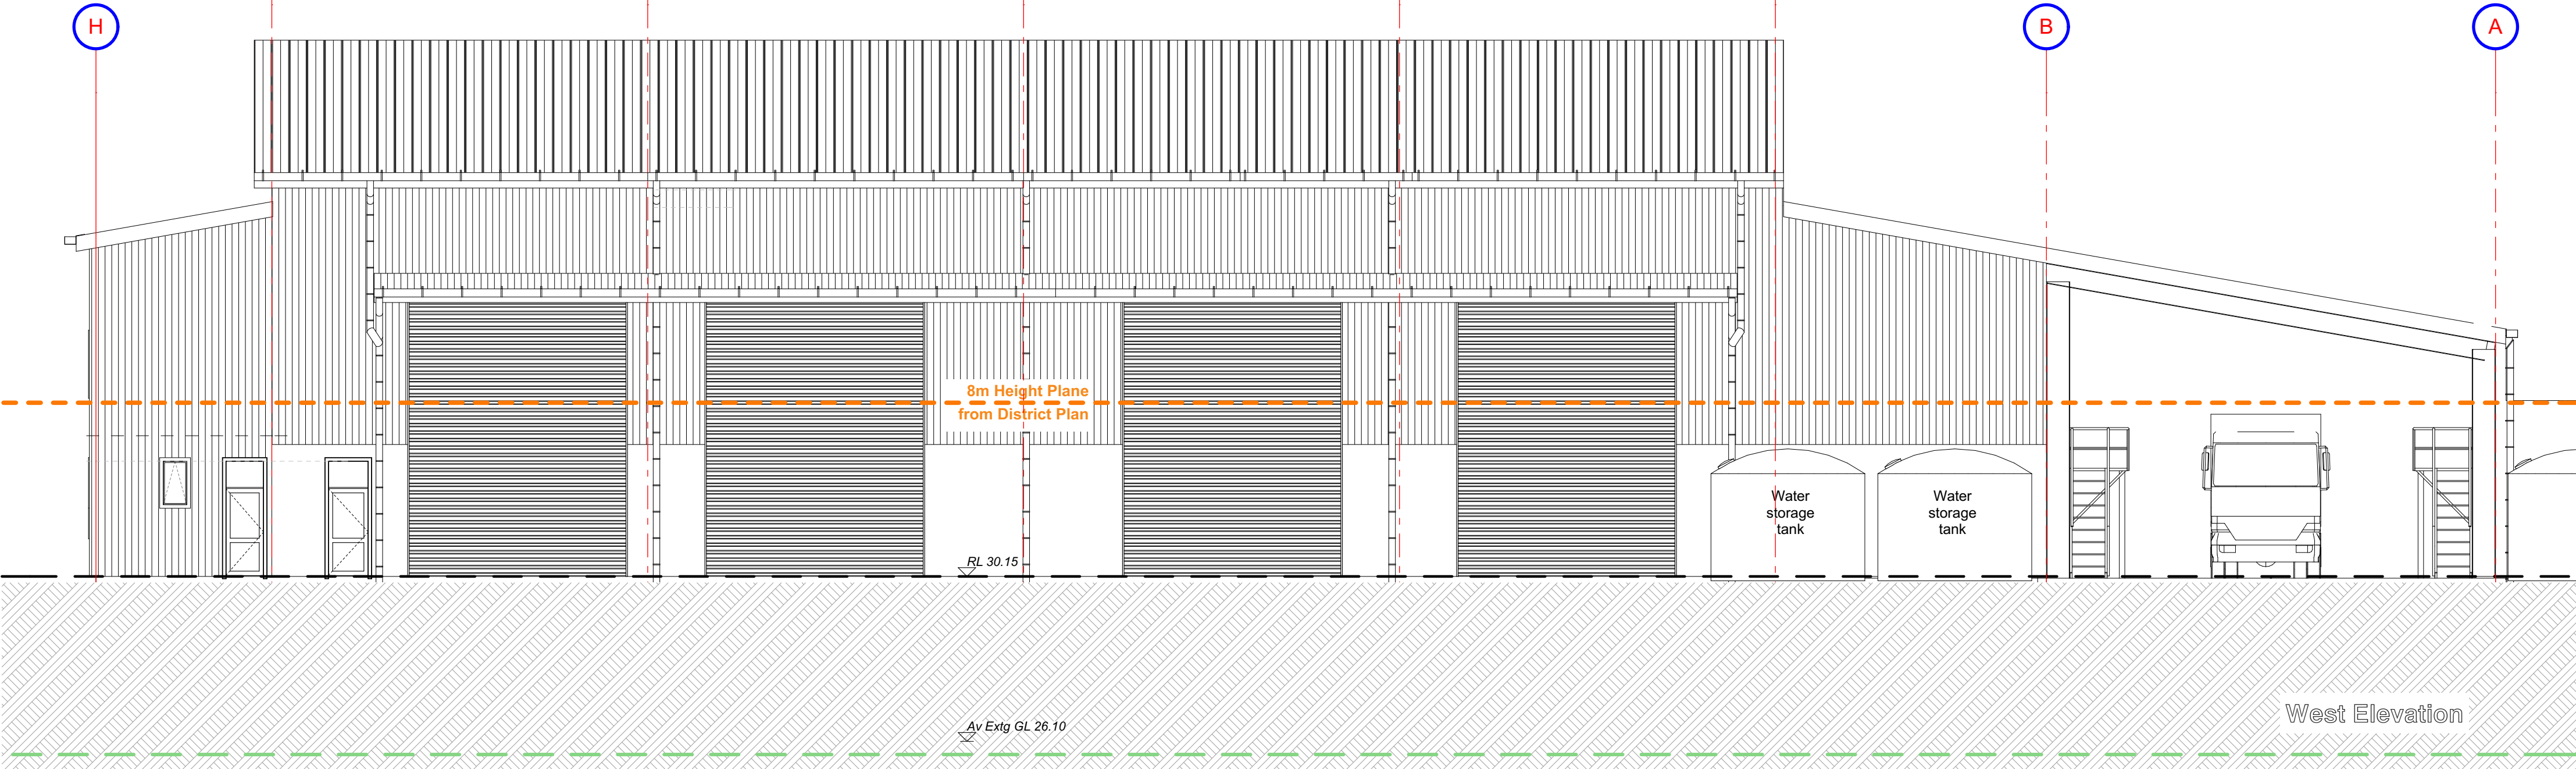

Elevations TWO




WM New Zealand
Te Kārearea Business Park
WM Truck Workshop

Te Karearea Limited


HARRIS
ARCHITECTS
LIMITED
021 110 8895 derek@harch.nz
www.harch.nz

All Drawings are prepared to assist with construction.
If on site differs from drawn information refer to the
Architect for direction. If in doubt ask.
Copyright on this drawing is reserved


Original Sheet
A2
Drawn
DGH
Checked
Scale
1:100
Job
2501 Tr
Sheet Number
301p
for Review
Revision
19 August 2025

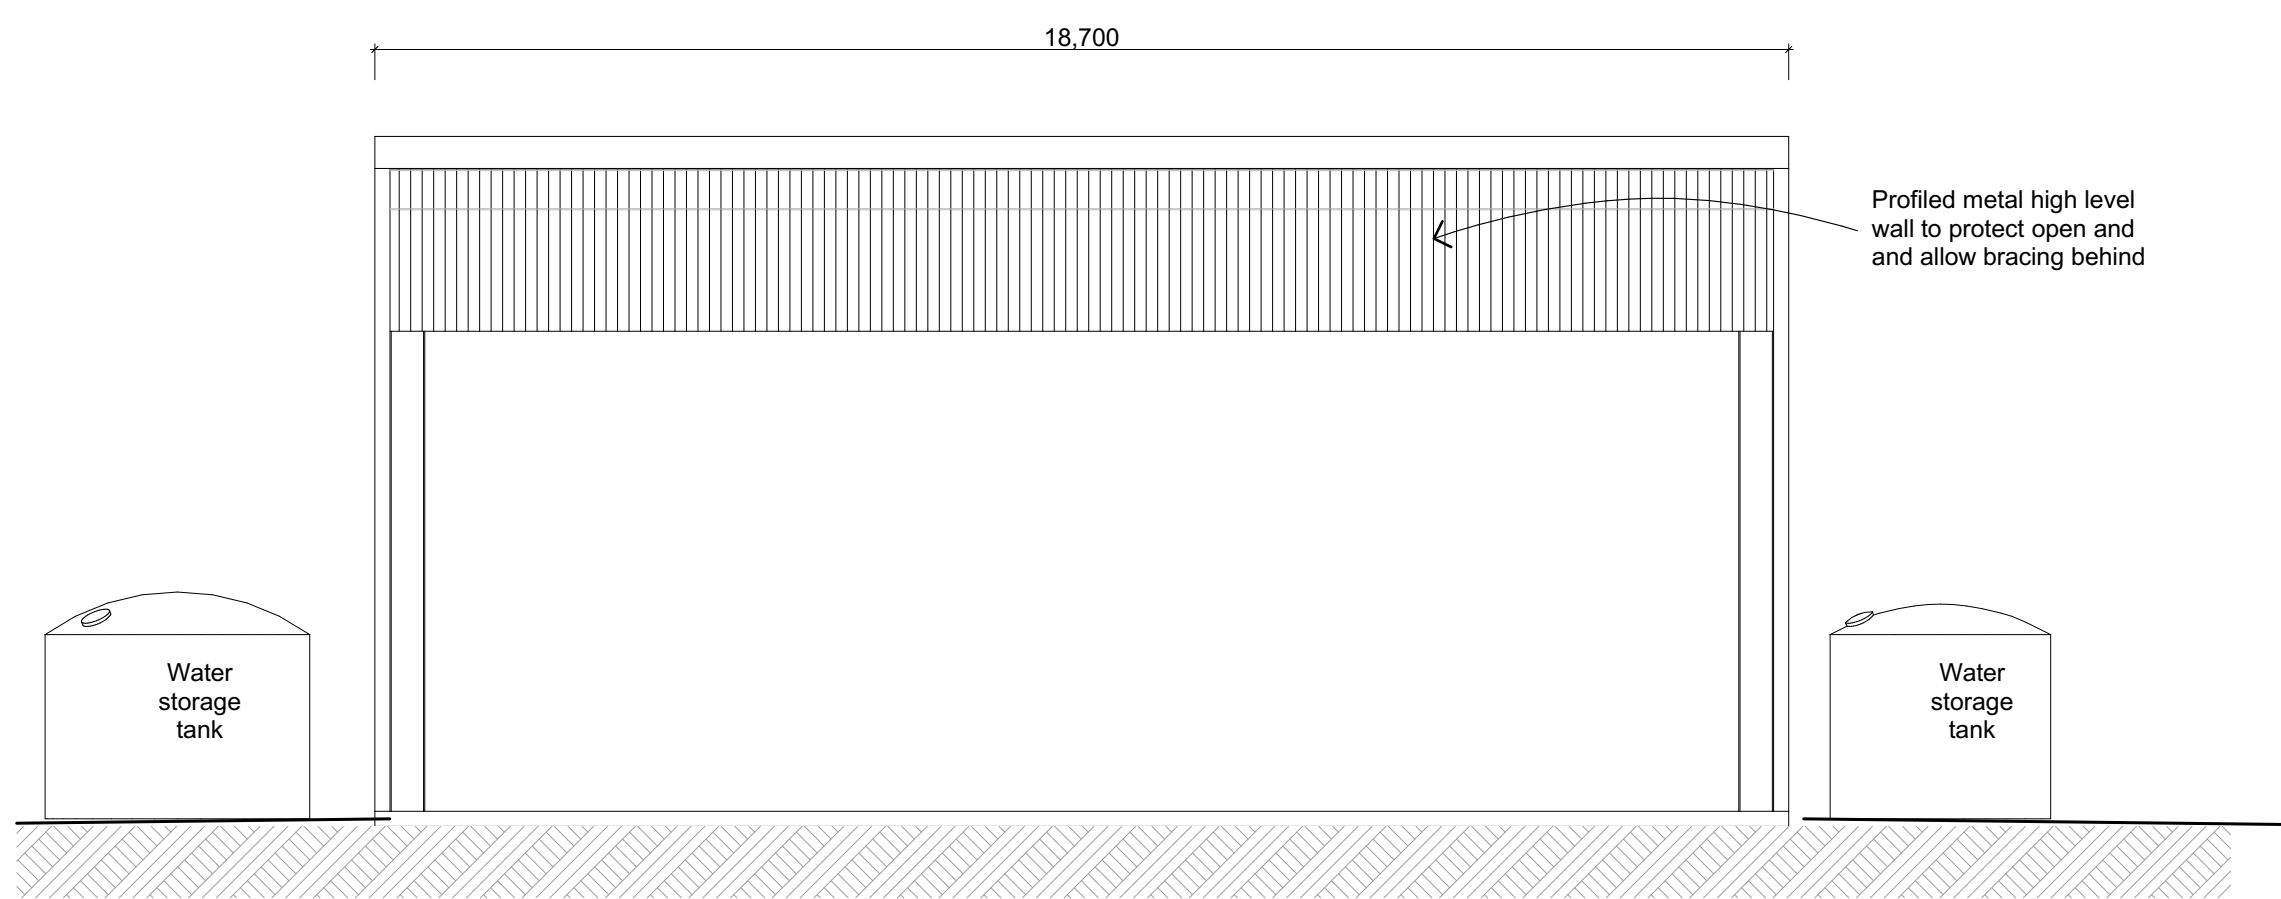


North Elevation

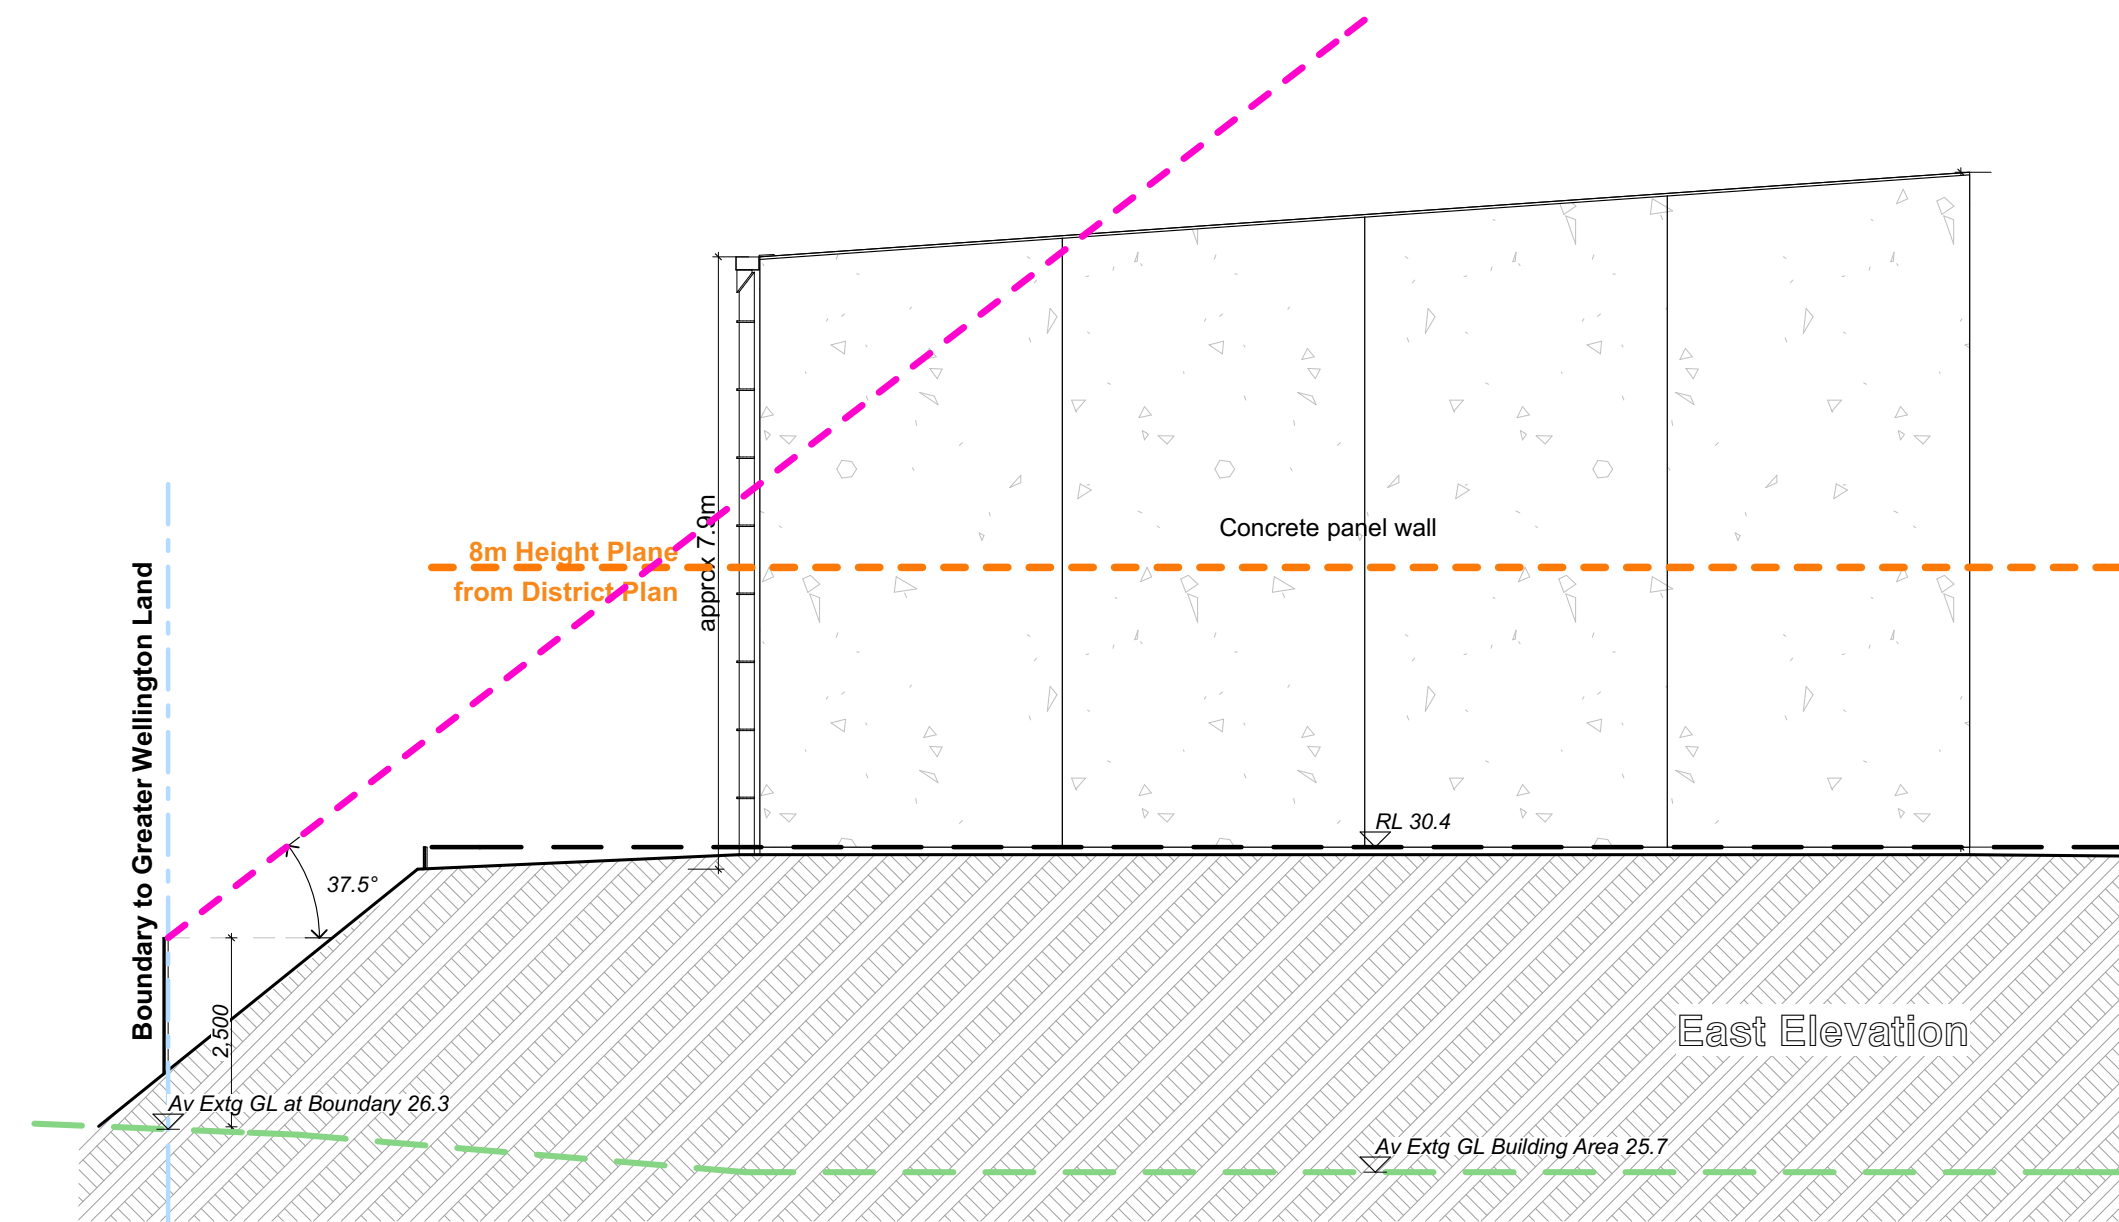



East Elevation

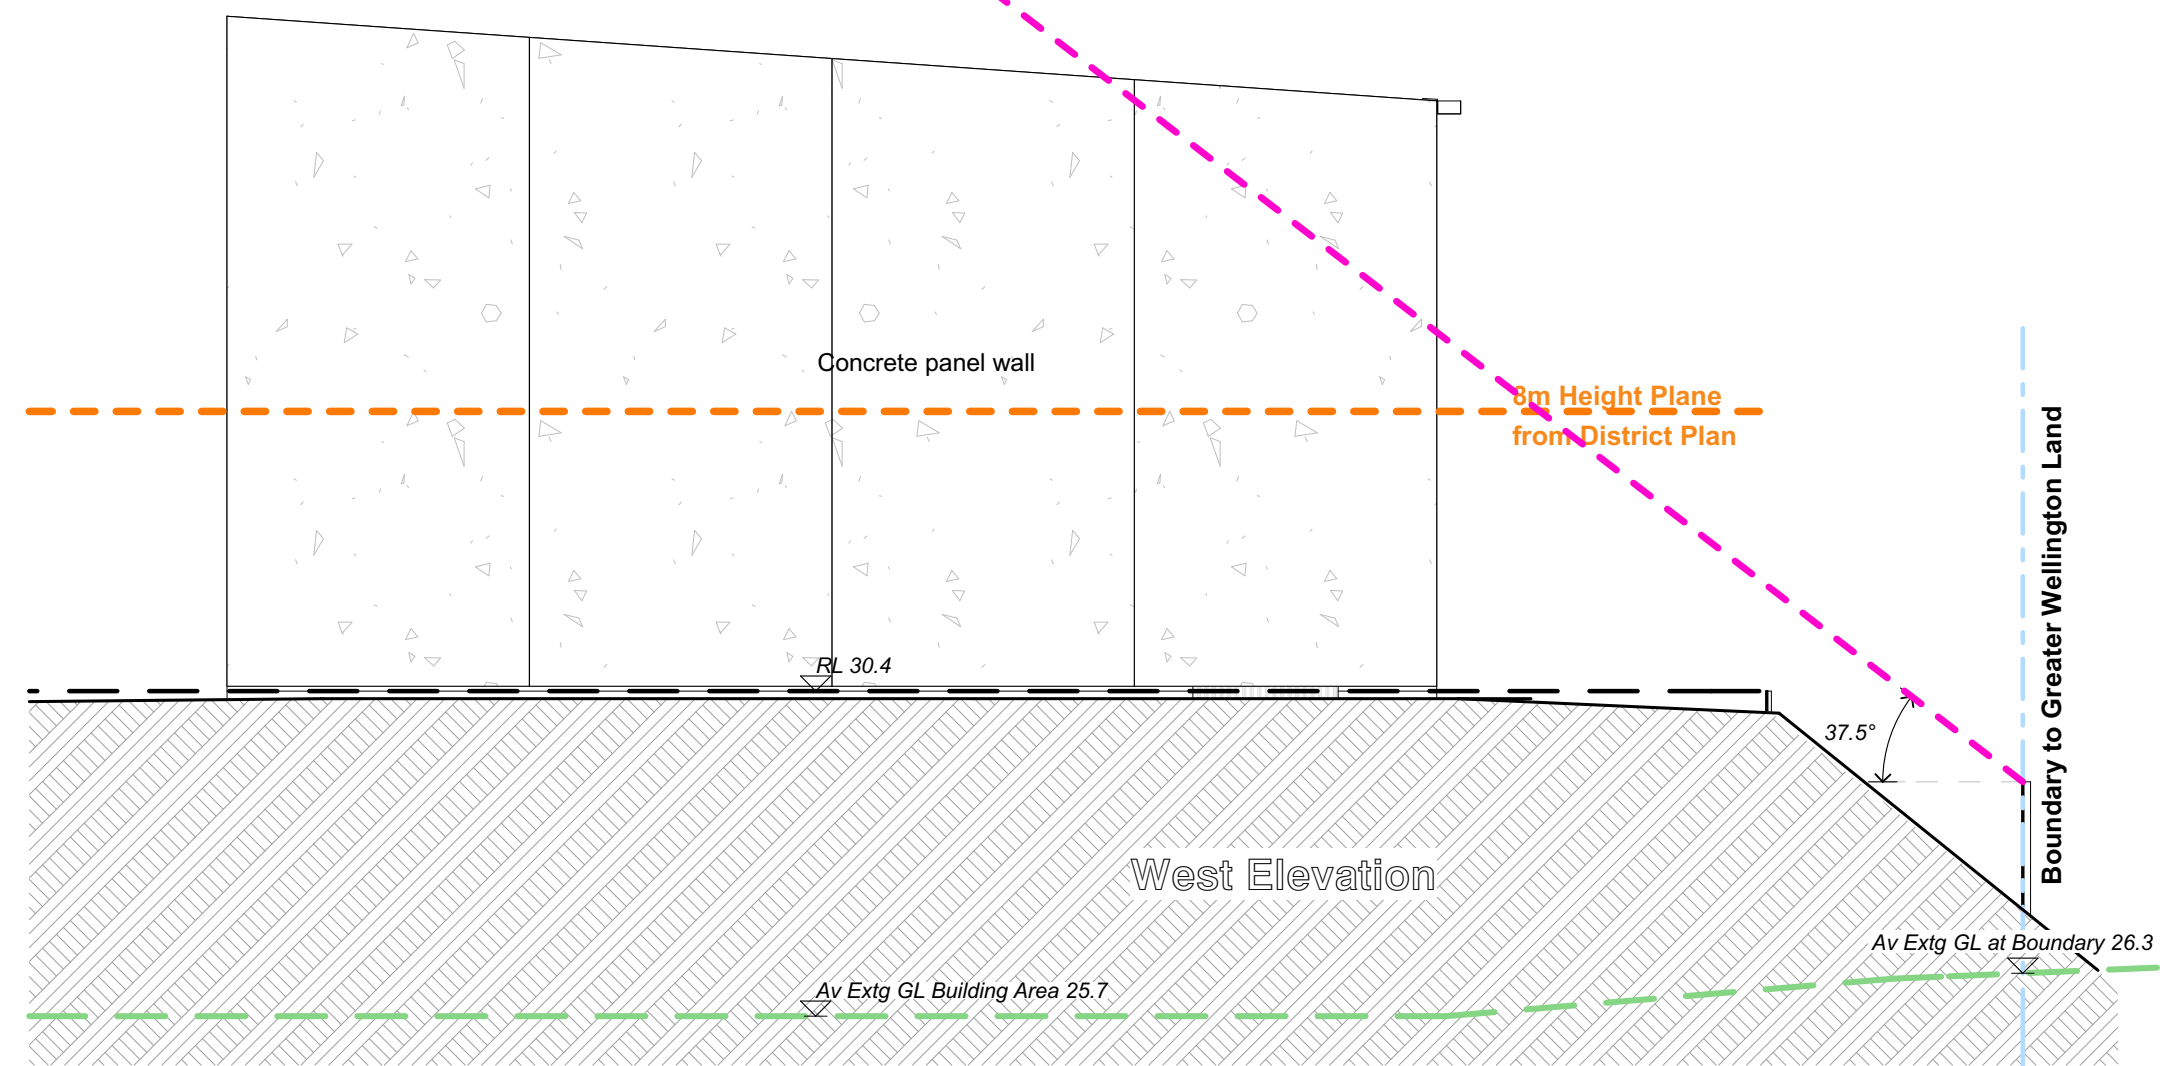

West Elevation

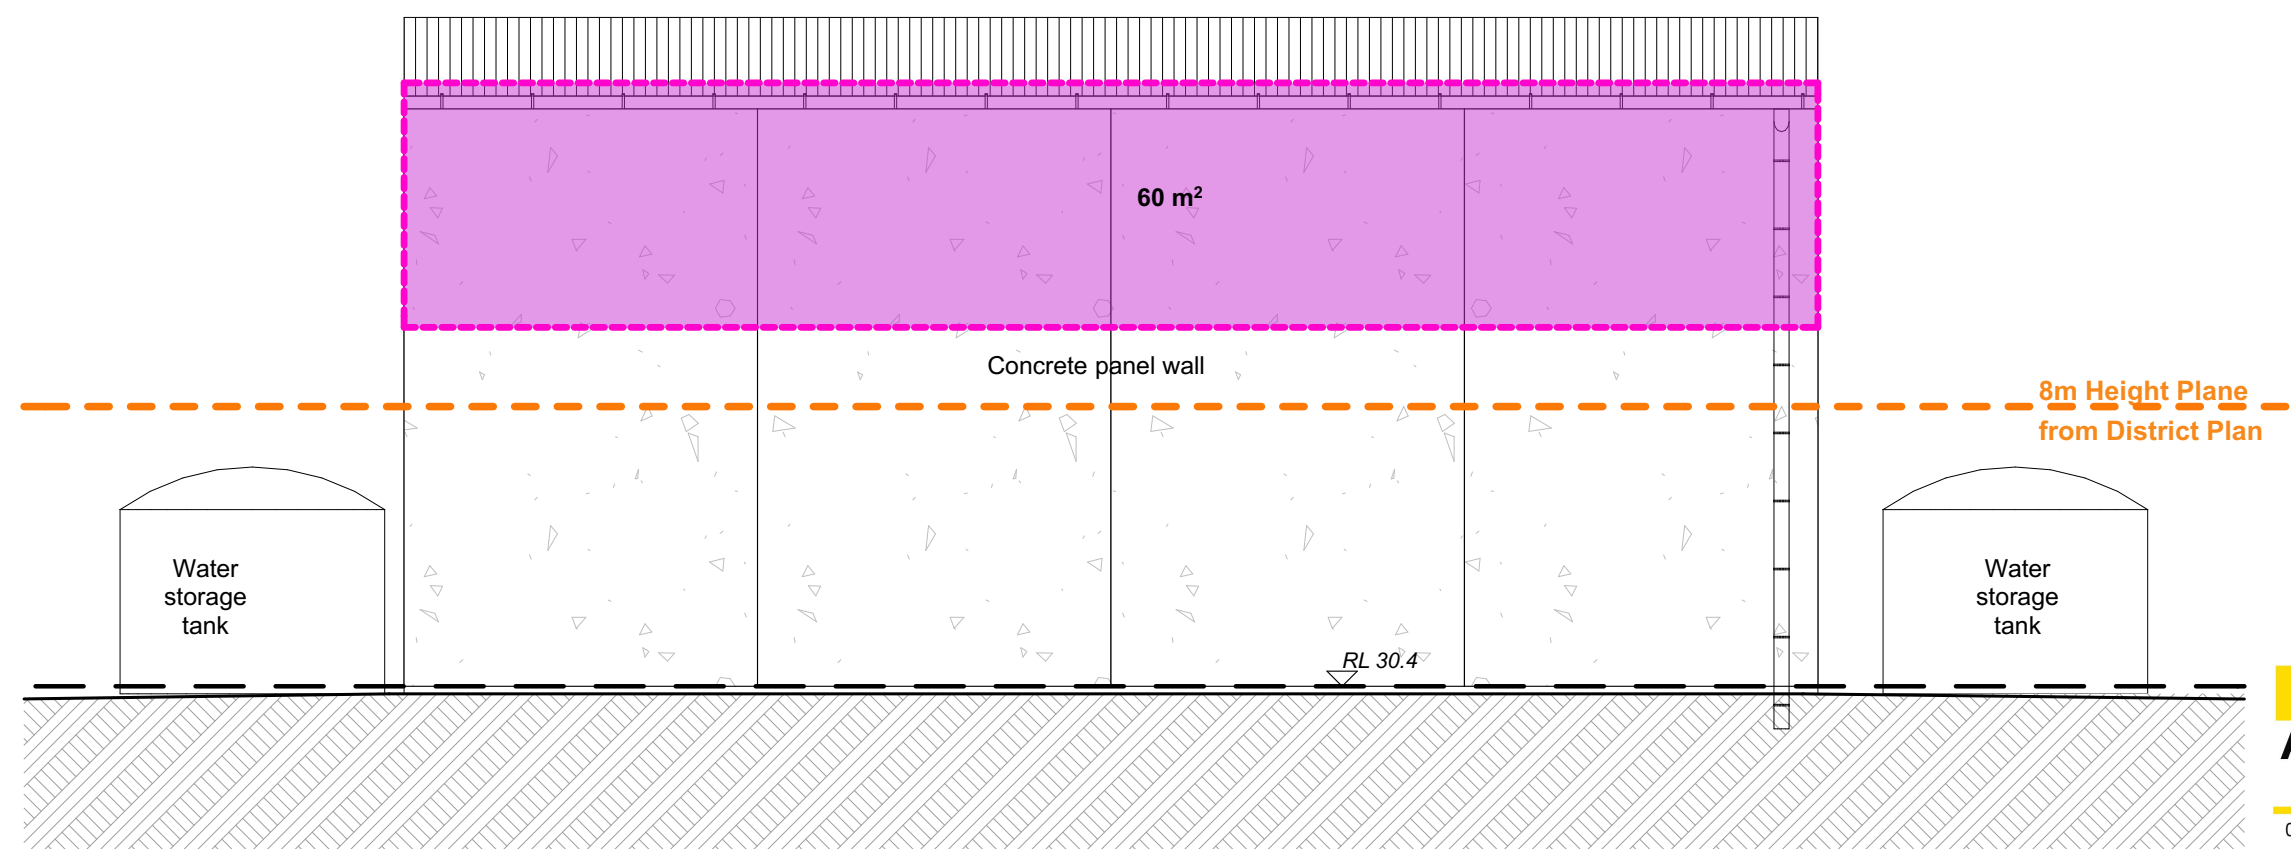

South Elevation

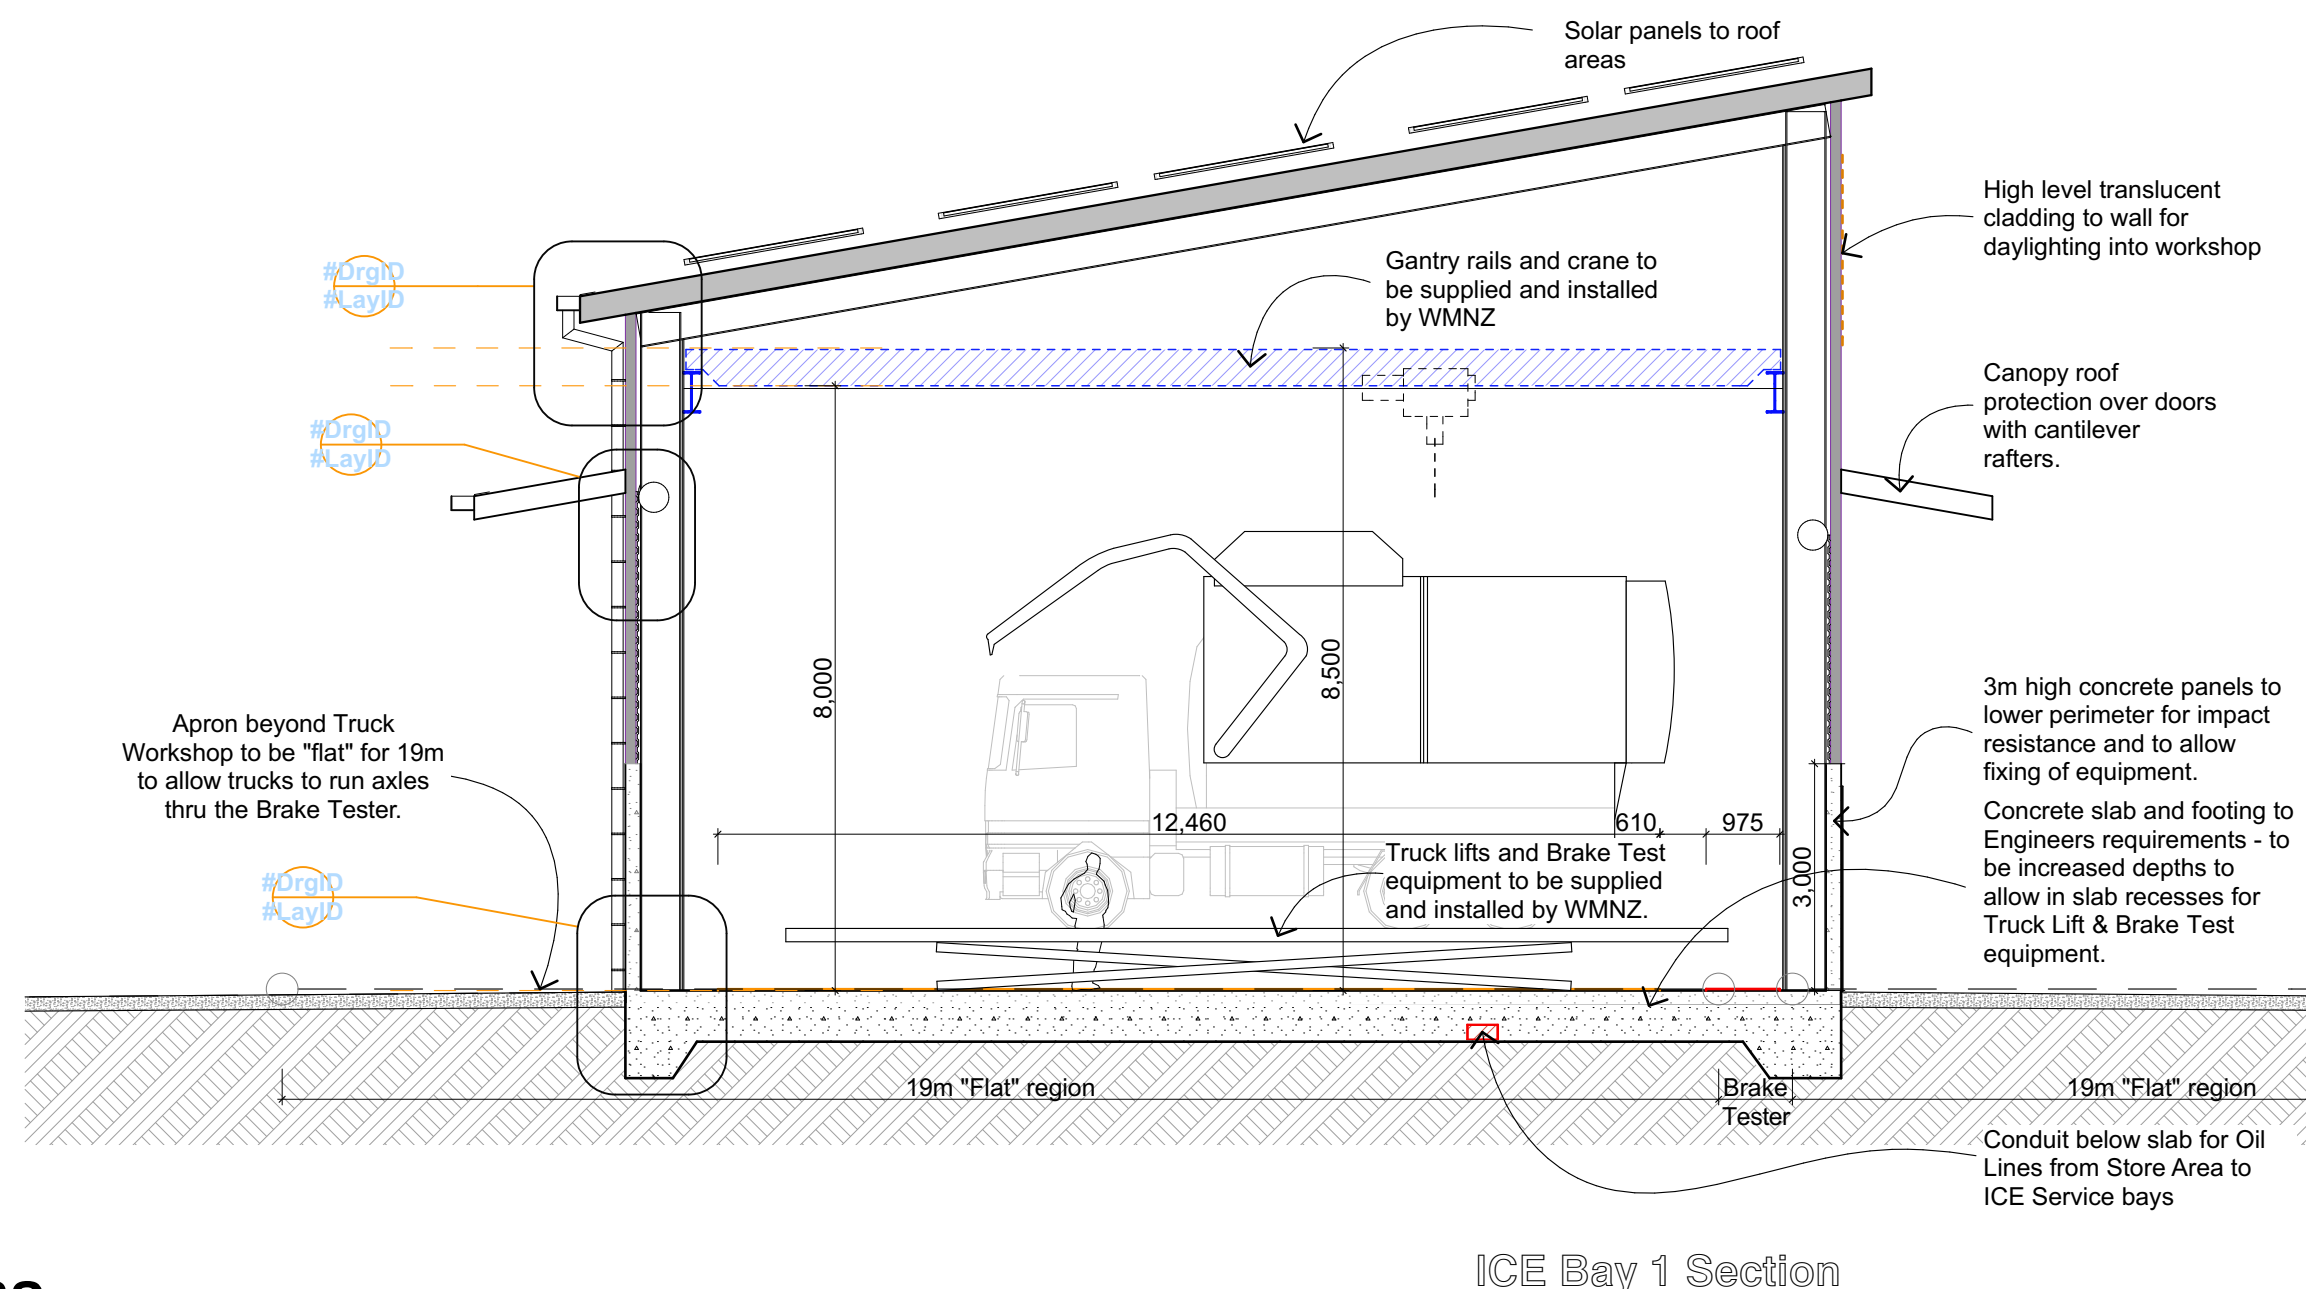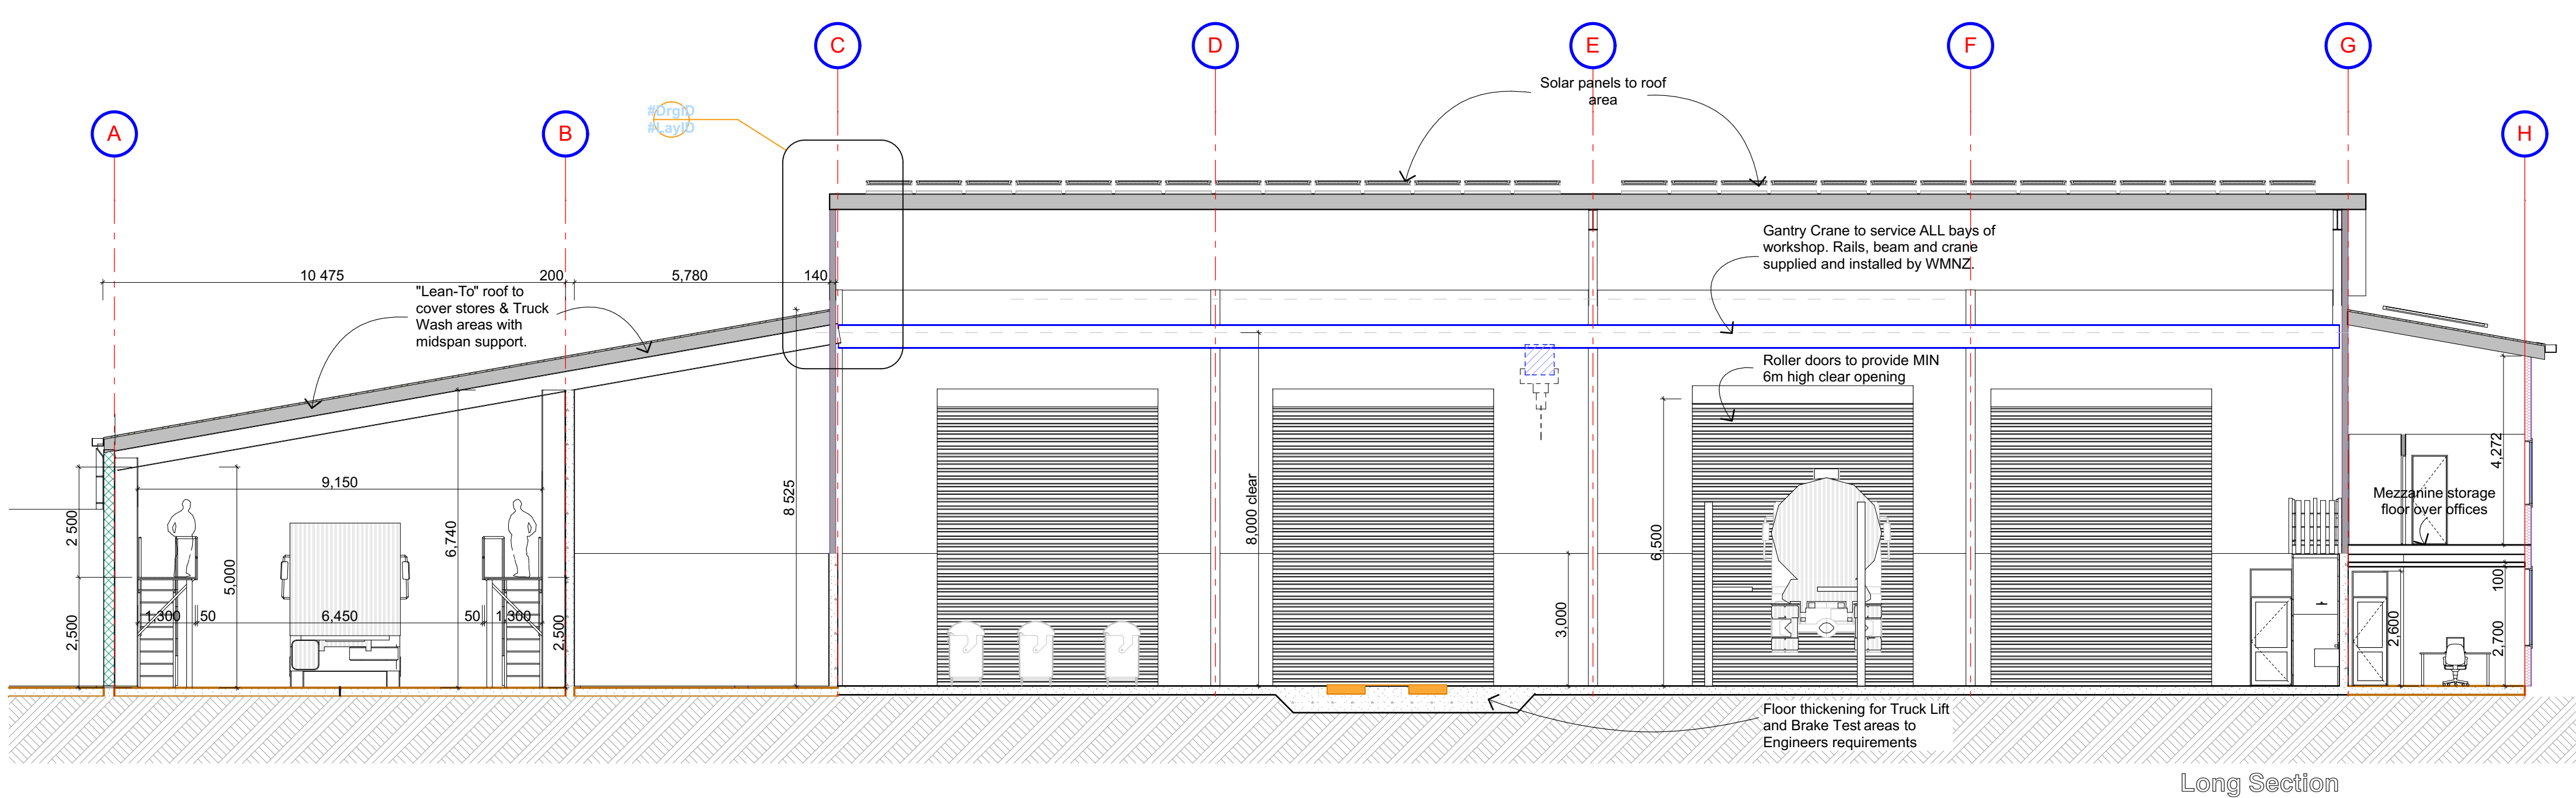

Sections

WM New Zealand
Te Kārearea Business Park
WM Truck Workshop


Te Karearea Limited




HARRIS
ARCHITECTS
LIMITED
 021 110 8895 derek@harch.nz
 www.harch.nz

All Drawings are prepared to assist with construction.
 If on site differs from drawn information refer to the
 Architect for direction. If in doubt ask.
 Copyright on this drawing is reserved


Original Sheet
A2
 Drawn
 DGH
 Checked
 Scale
 1:100
 Job
 2501 Tr
 Sheet Number
400
 for Review
 Revision
 Printed
 12 August 2025

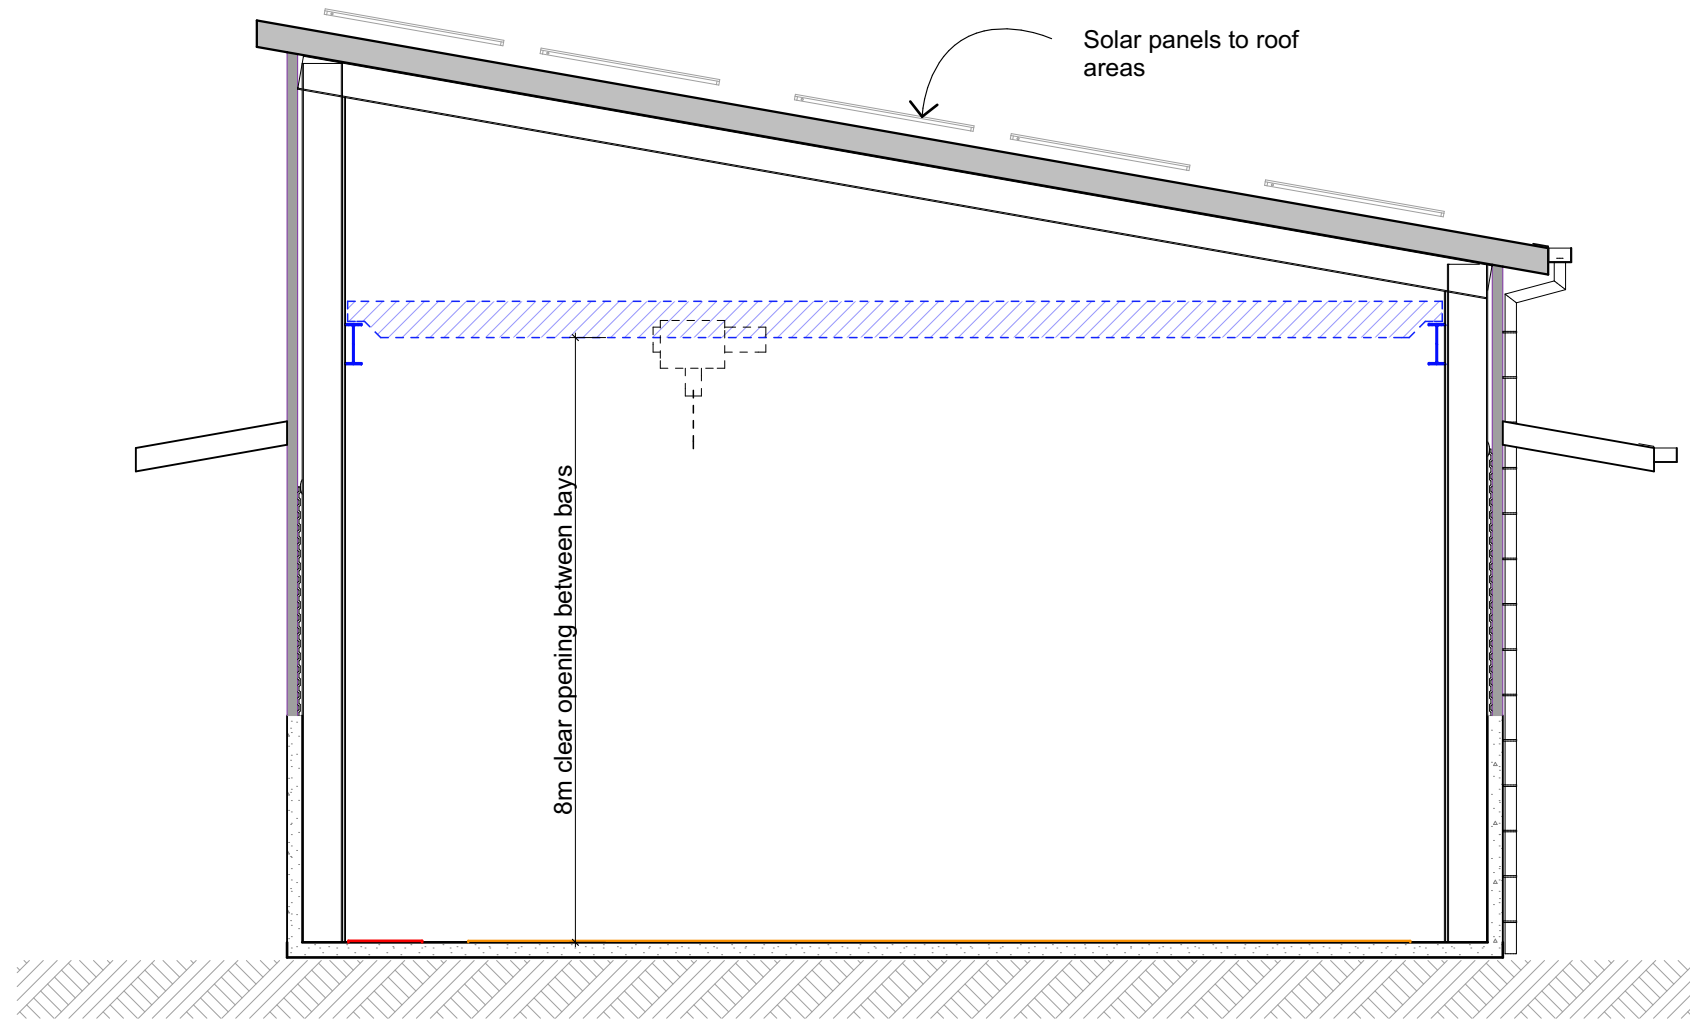


ICE Bay 2 Section

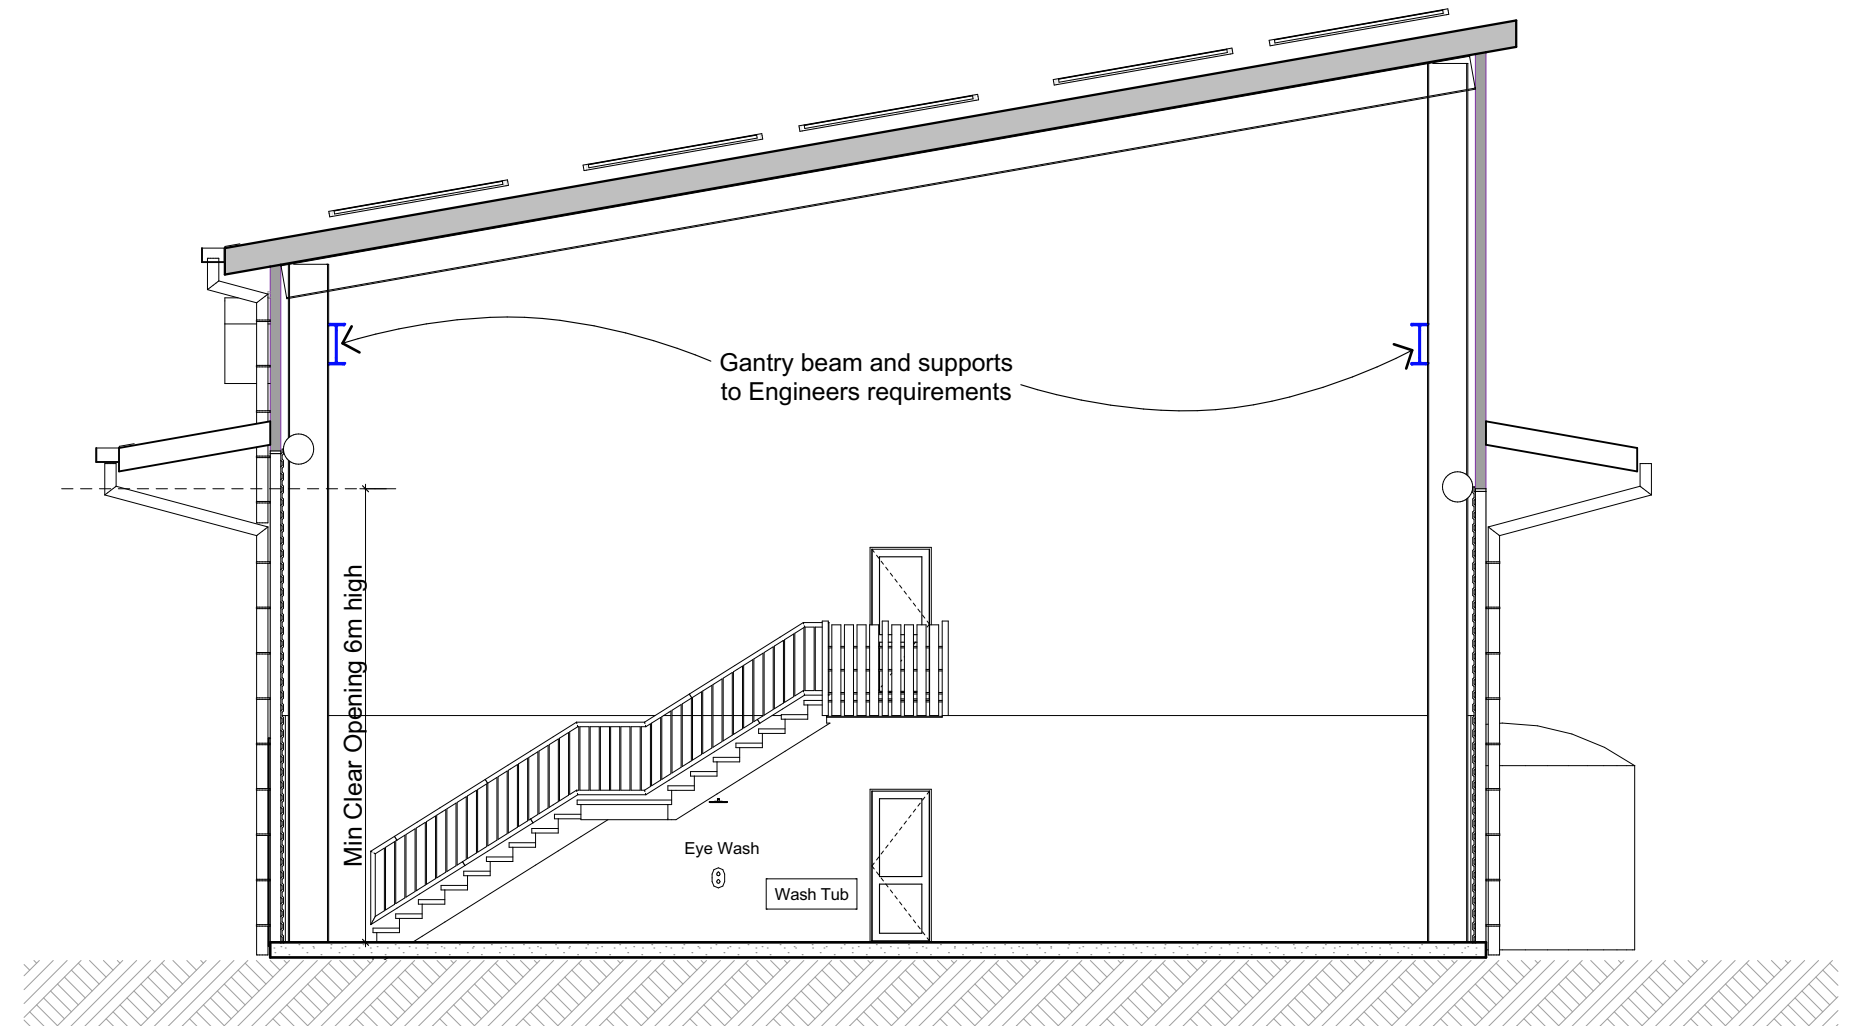



EV Bay Section

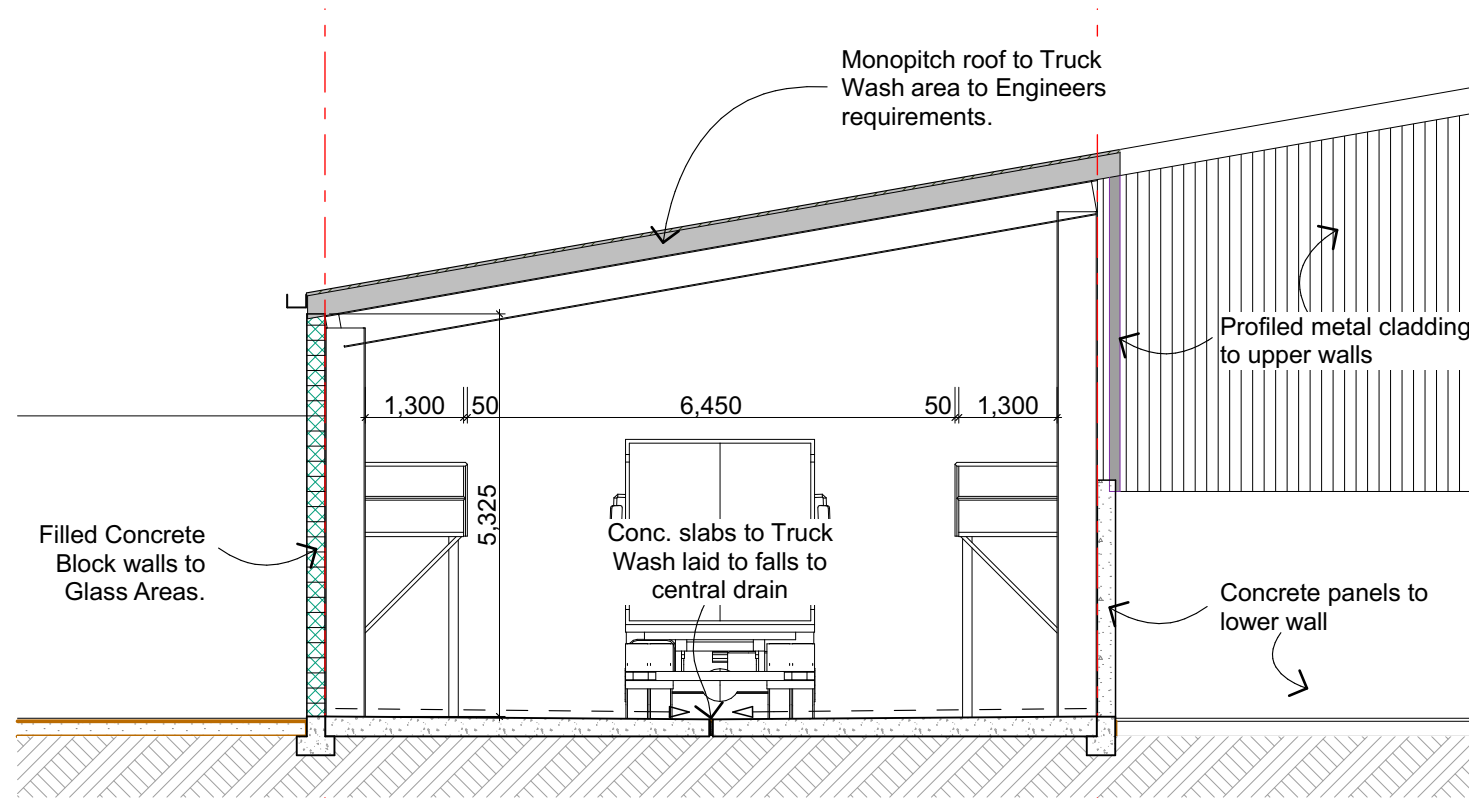


Truck Wash Bay Cross Section

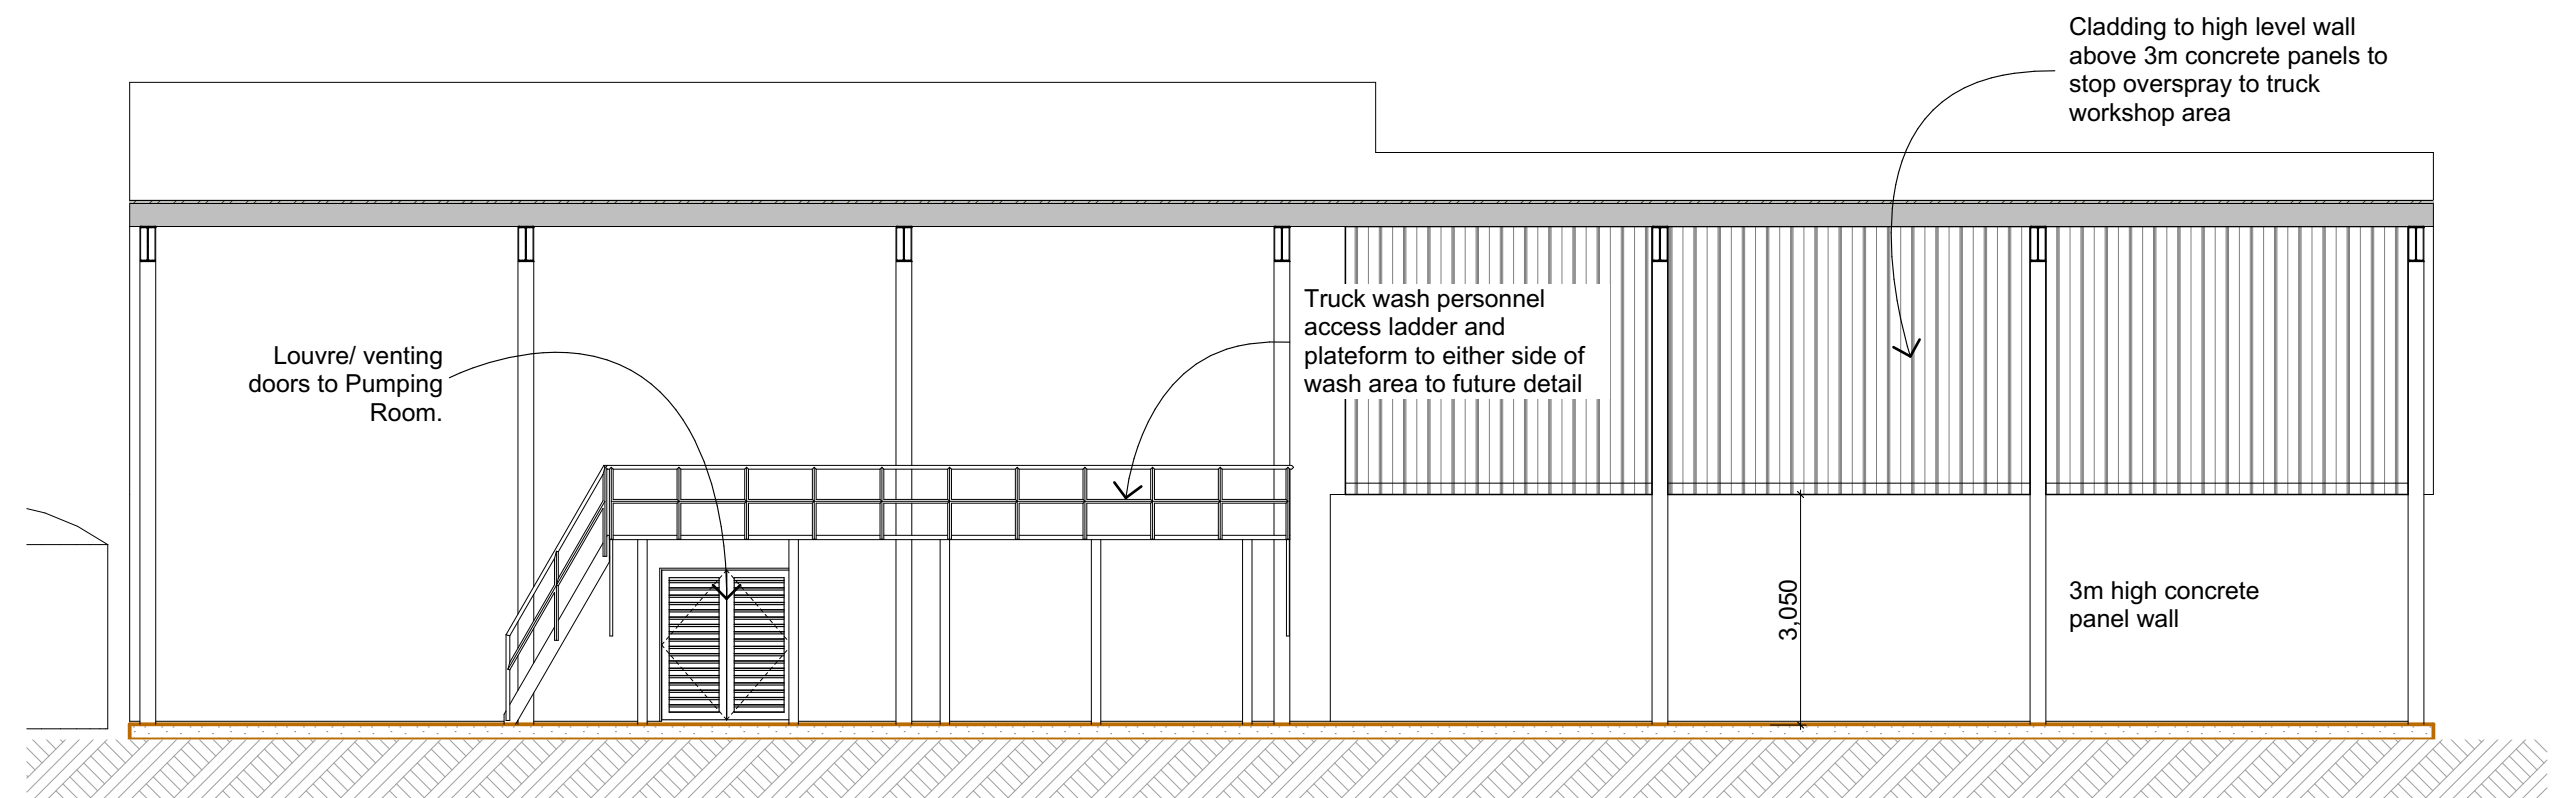

Truck Wash Bay Long Section

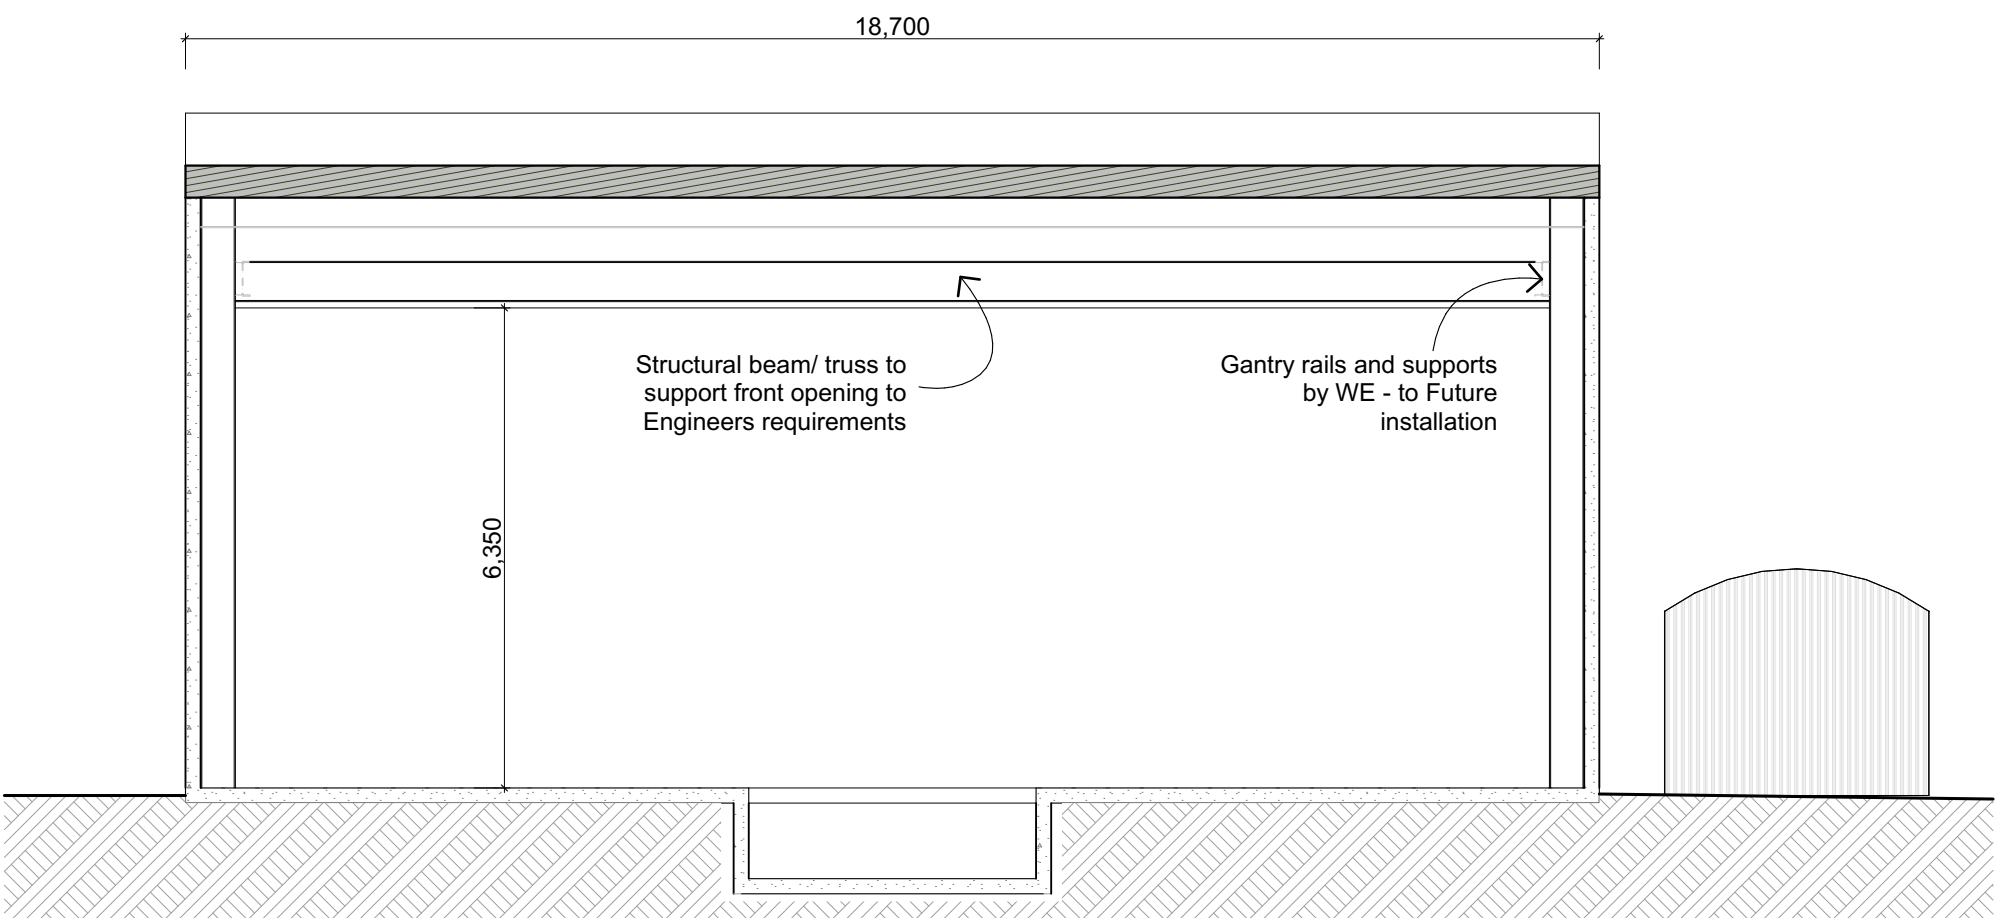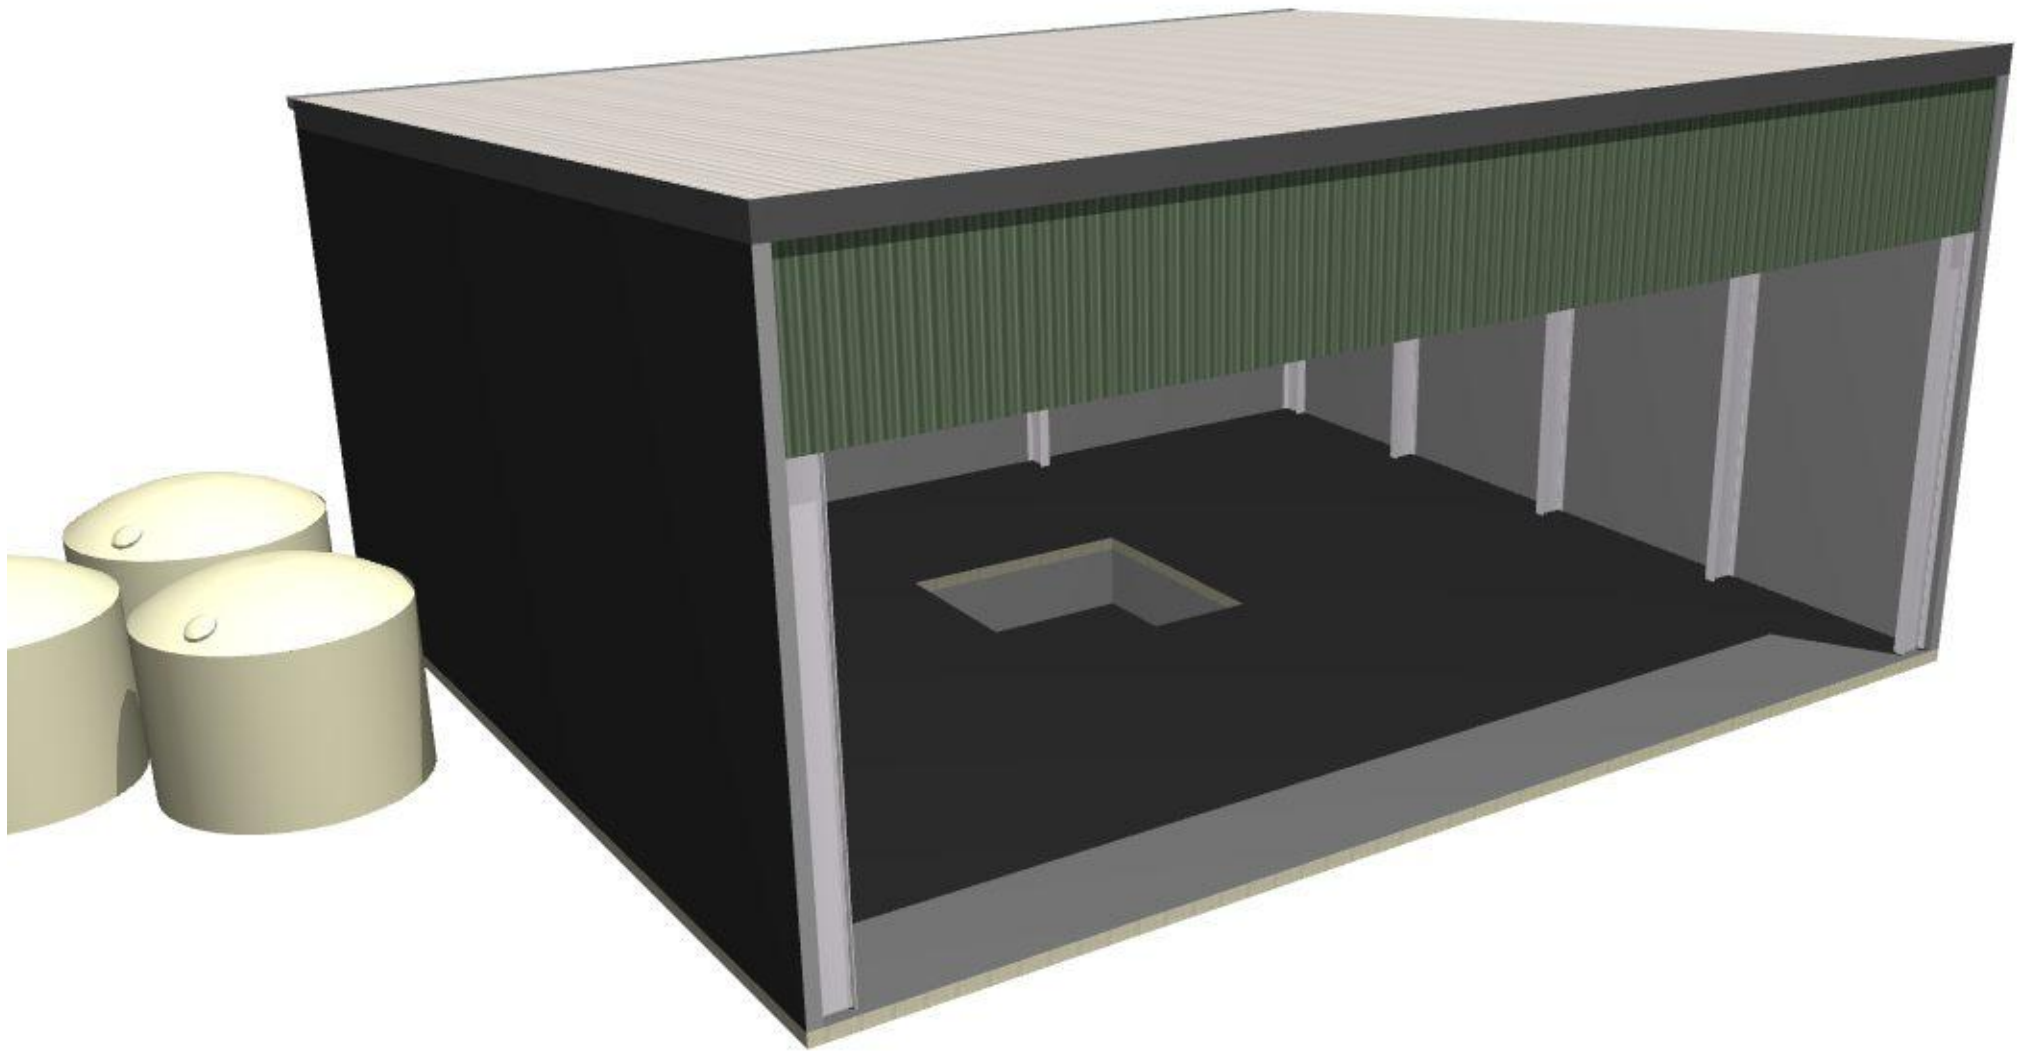

Long Section

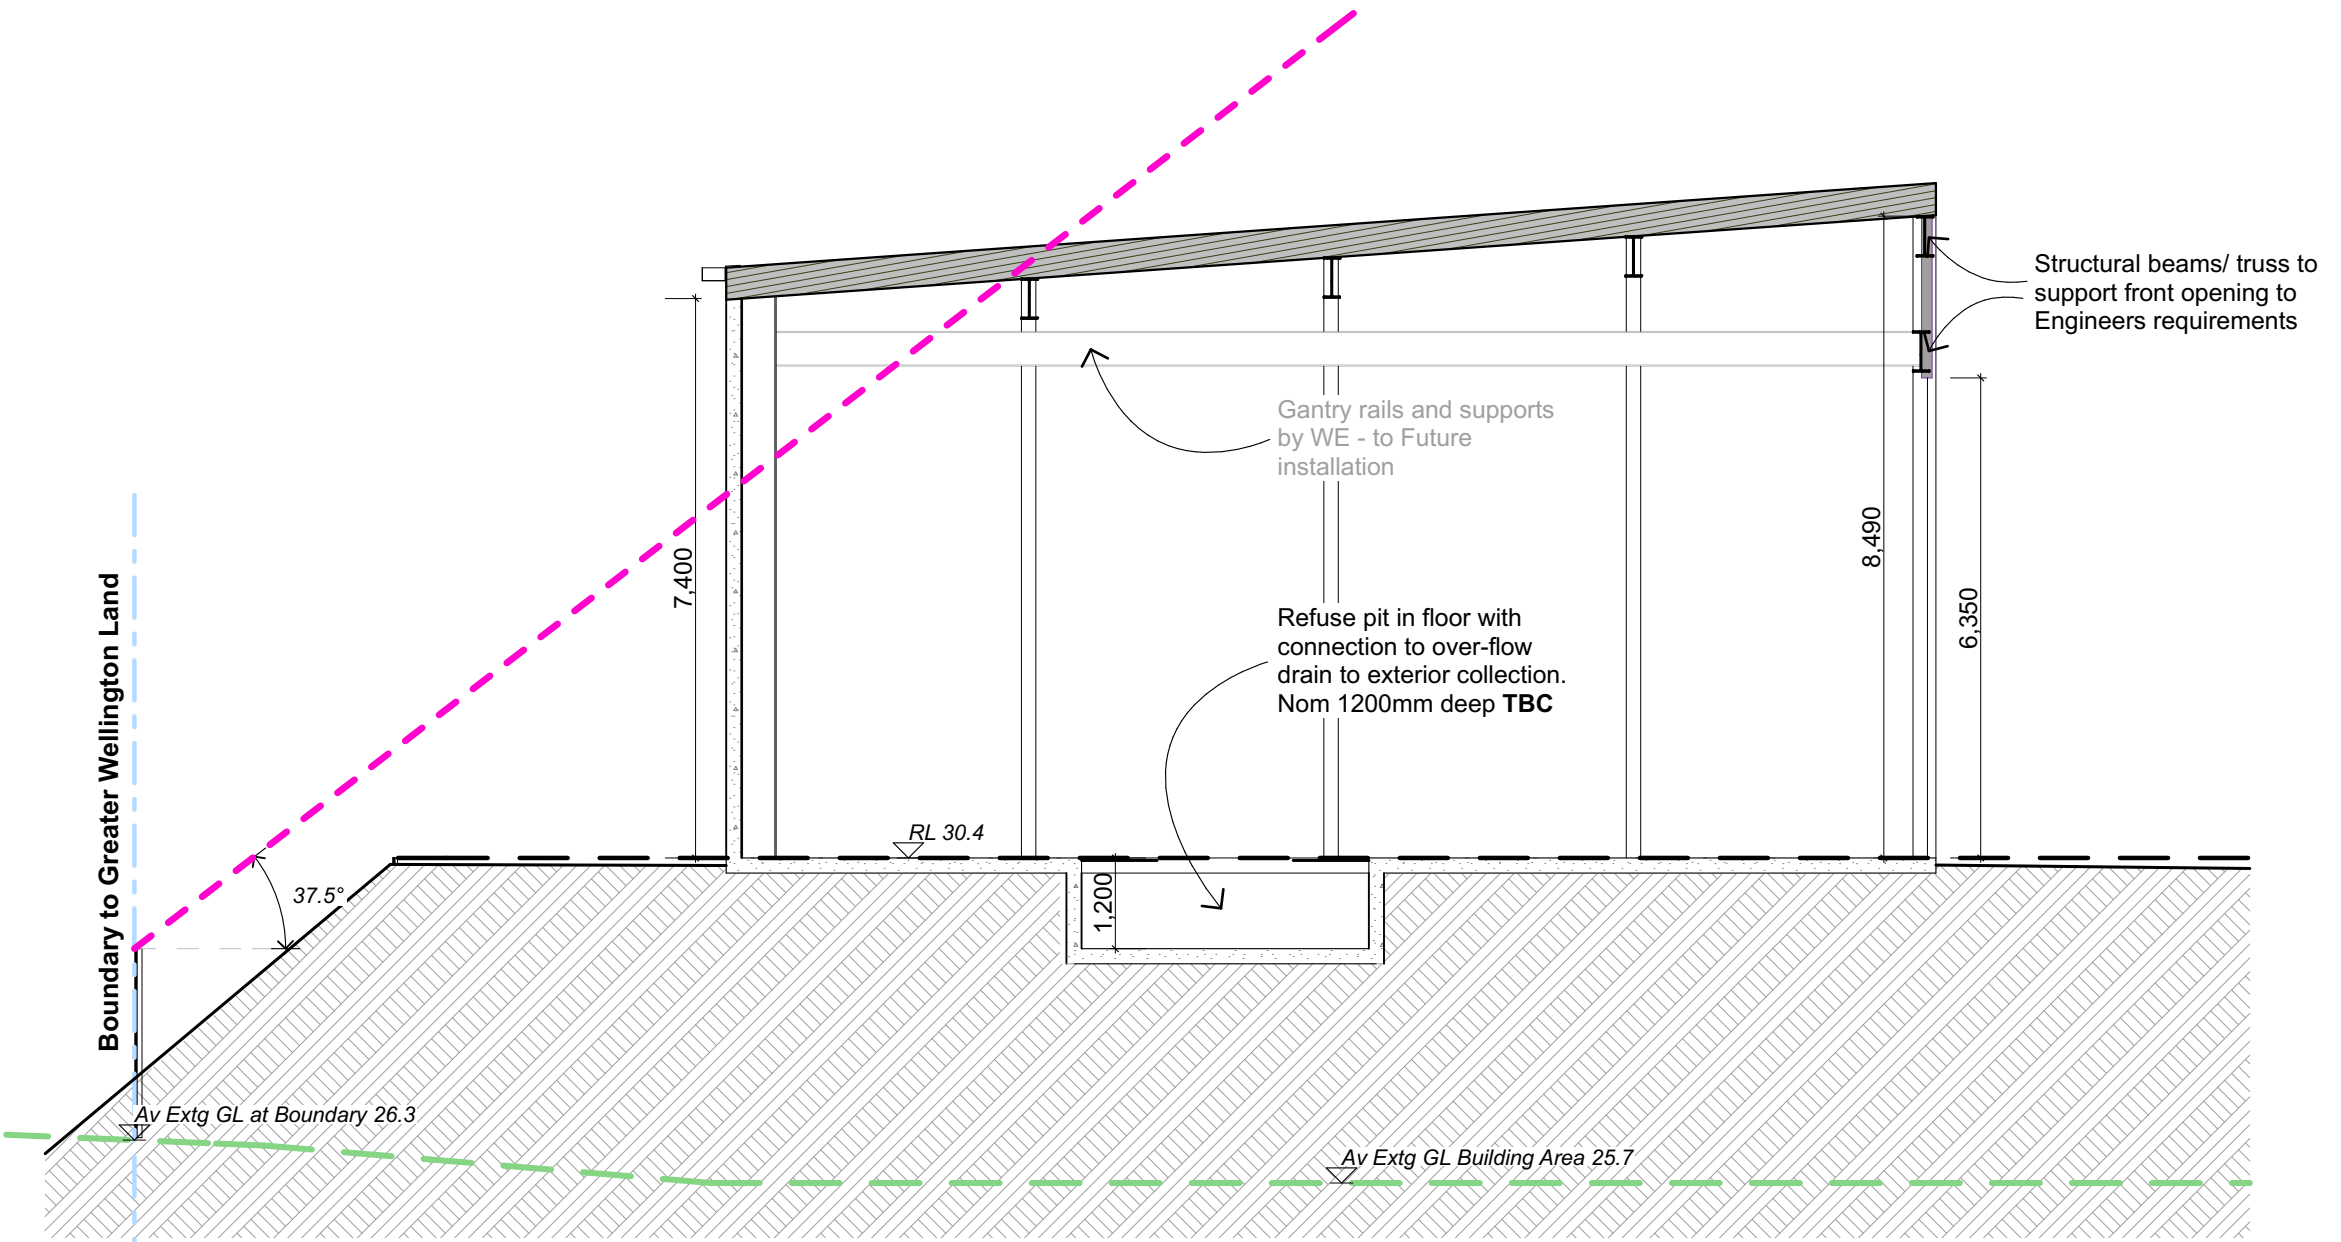

Cross Section