



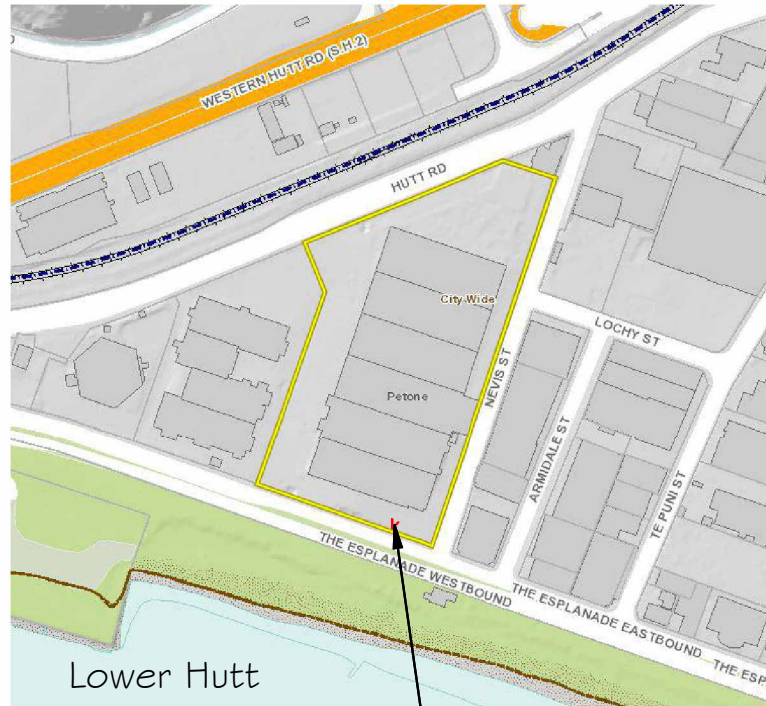

Location Plan N.T.S.

New Billboard Location

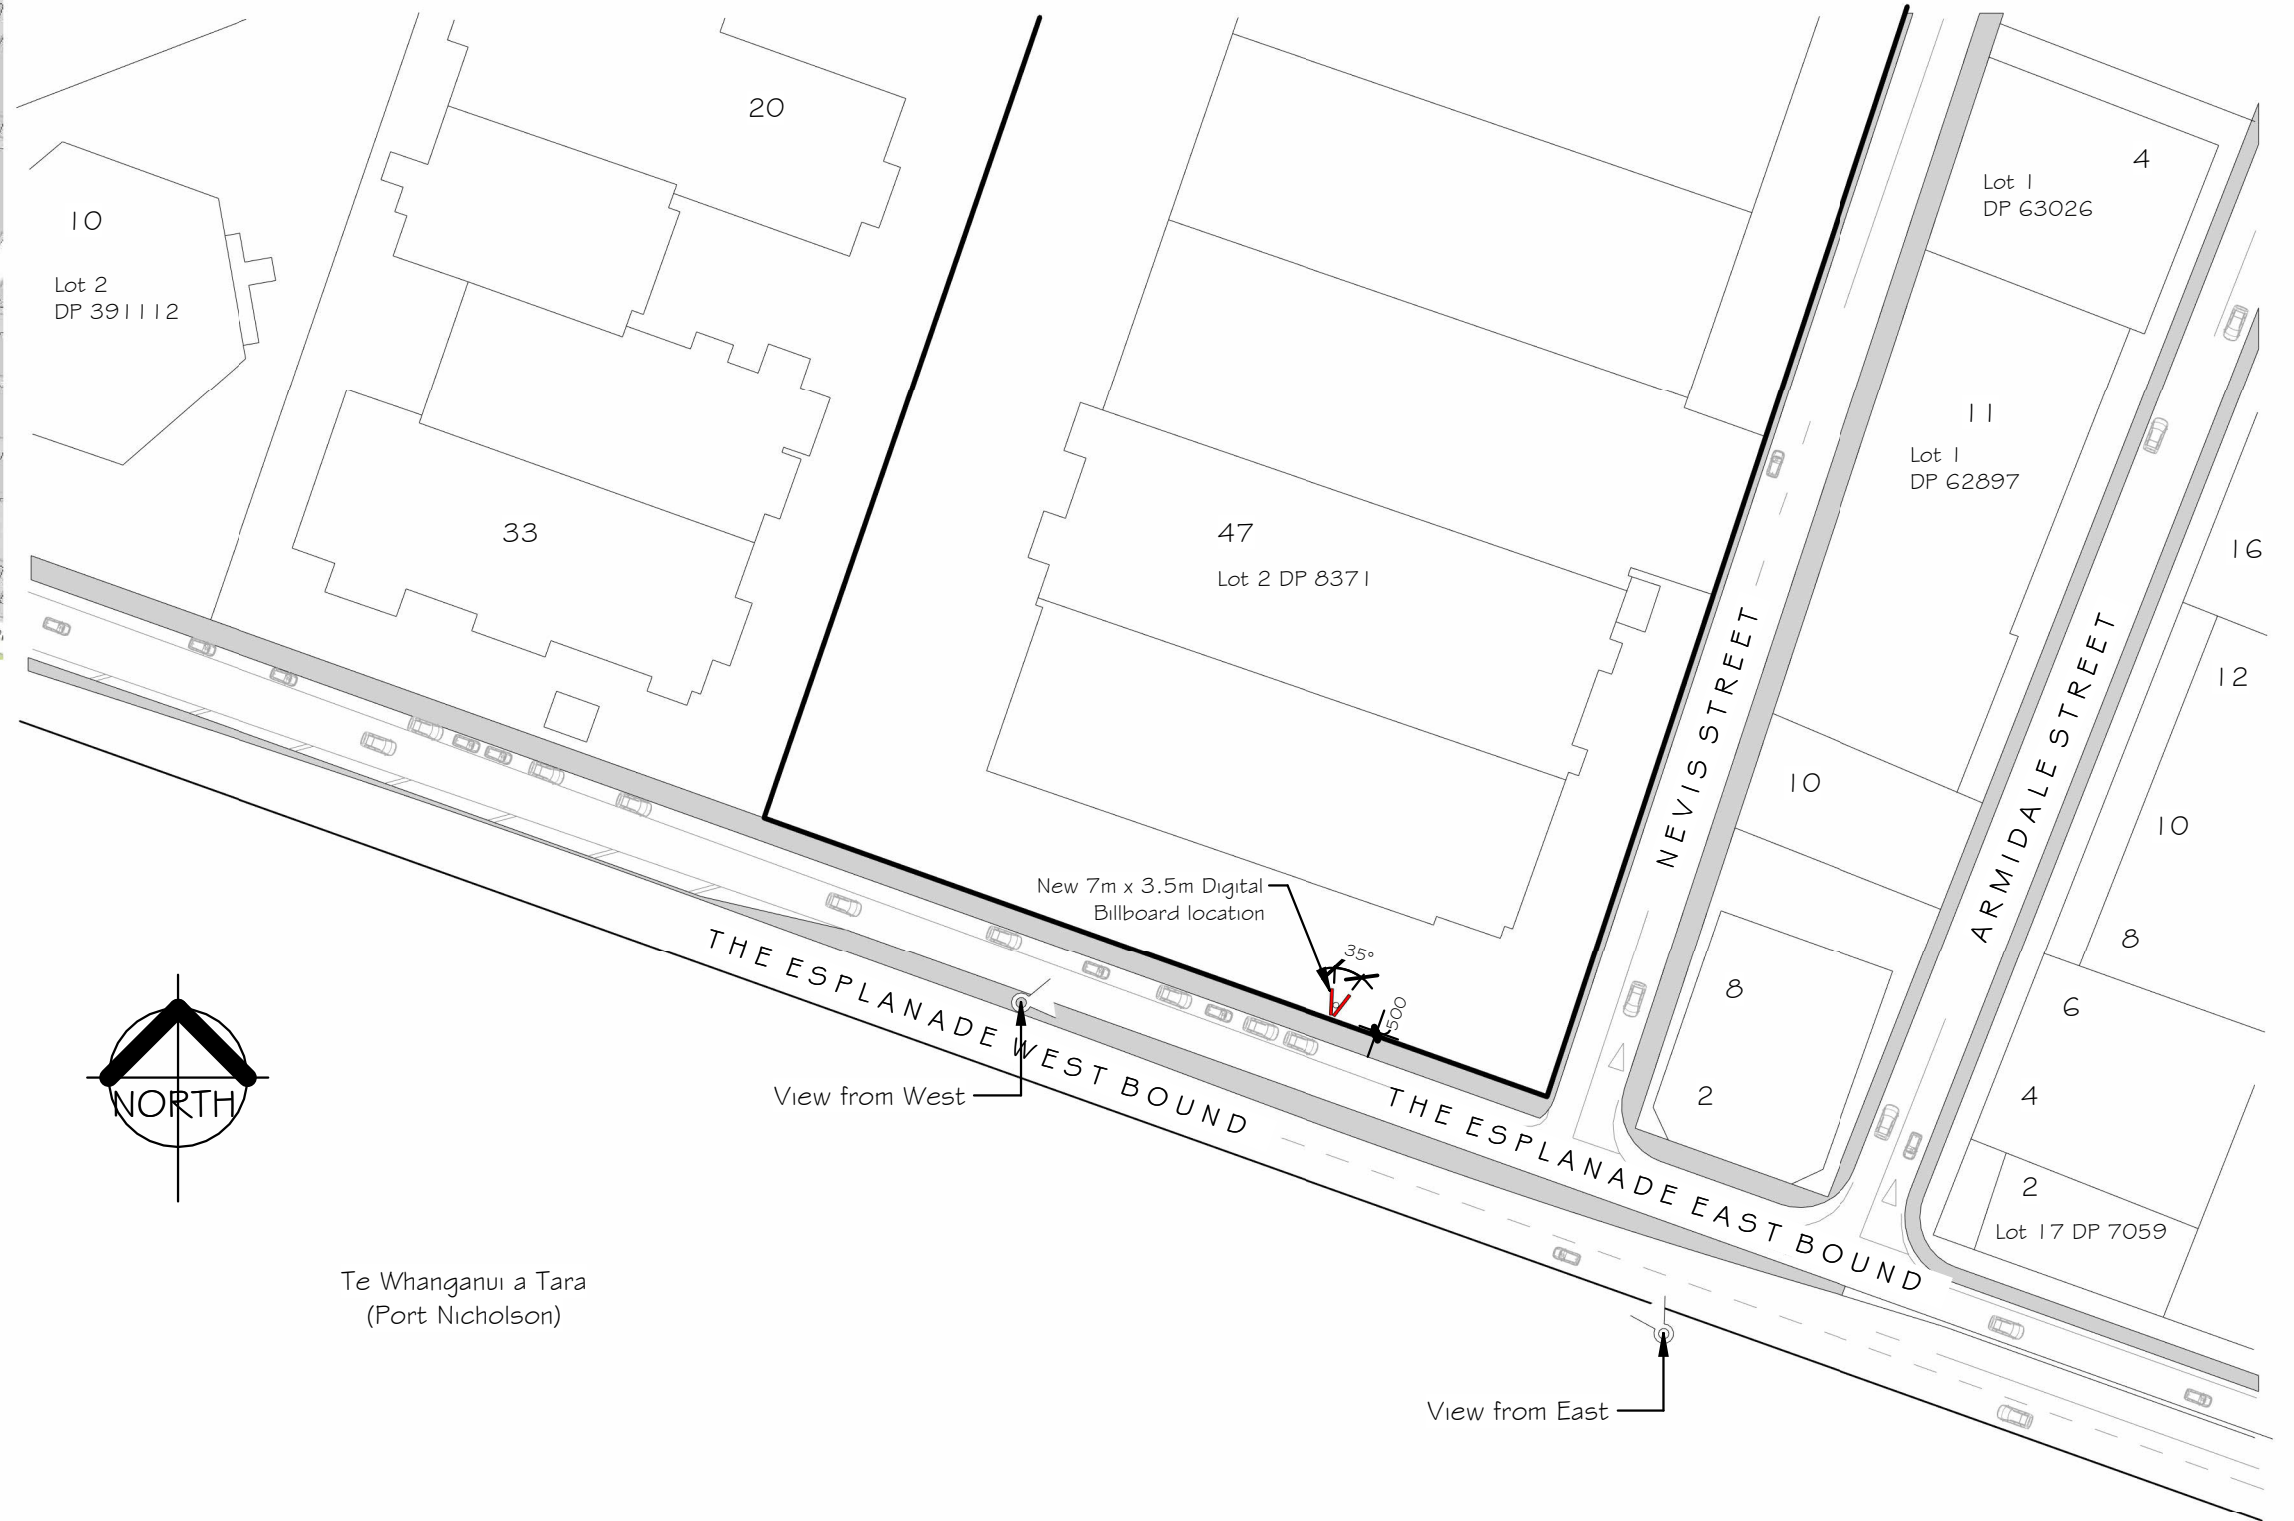

Site Plan

All dimensions to be confirmed on site prior to construction

REV.	DATE	DESCRIPTION
A	17.12.21	For Comment
B		
C		
D		




84B Hurstmere Rd, Takapuna, AKL 0622
Matt • 027 686 2025 • matt@dsol.nz
Duane • 021 275 4755 • duane@dsol.nz
www.dsol.nz

mediaworks.

New Billboard -
47 The Esplanade, Petone
Lower Hutt 5012

Location & Site Plan

DRAWING NO.	
A1	
SCALE	REVISION
1 : 1000	A

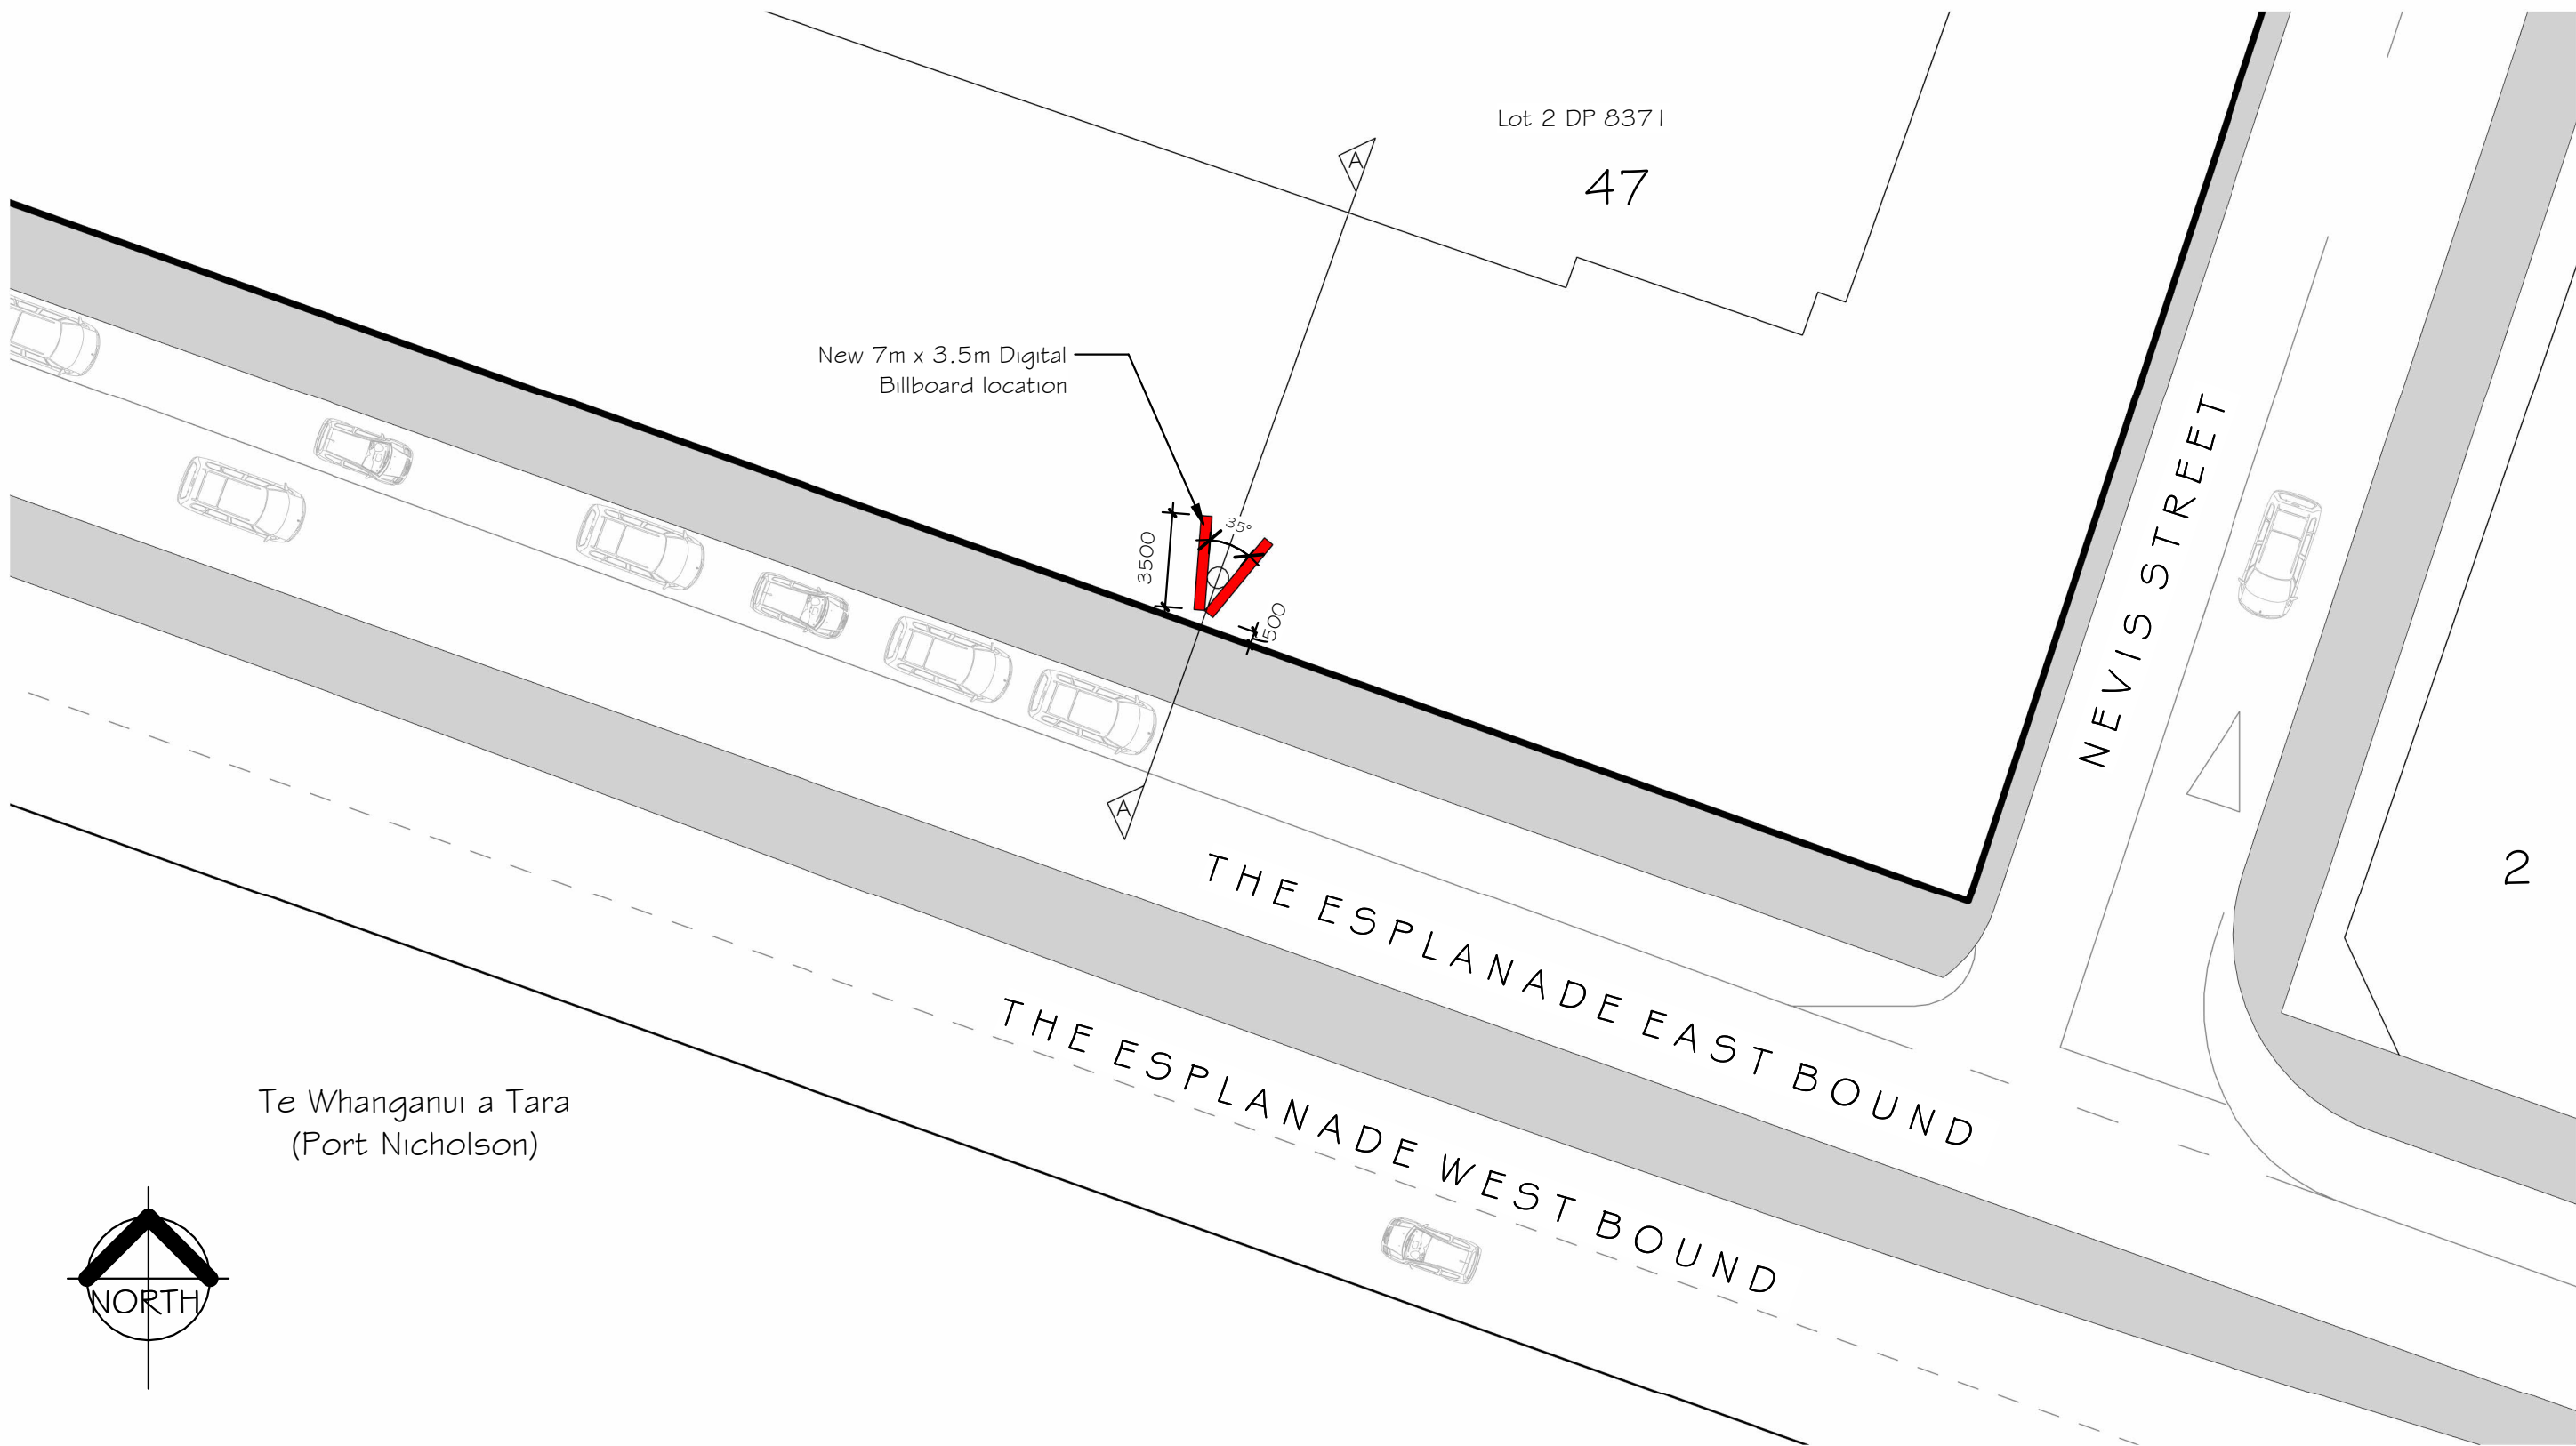


Plan View

All dimensions to be confirmed on site prior to construction

REV.	DATE	DESCRIPTION				DRAWING NO.	
A	17.12.21	For Comment	 84B Hurstmere Rd, Takapuna, AKL 0622 Matt • 027 686 2025 • matt@dsol.nz Duane • 021 275 4755 • duane@dsol.nz www.dsol.nz		New Billboard - 47 The Esplanade, Petone Lower Hutt 5012	A2	
B	24.08.22	Revision				SCALE	
C						1 : 250	
D						REVISION	
						B	

Plan View

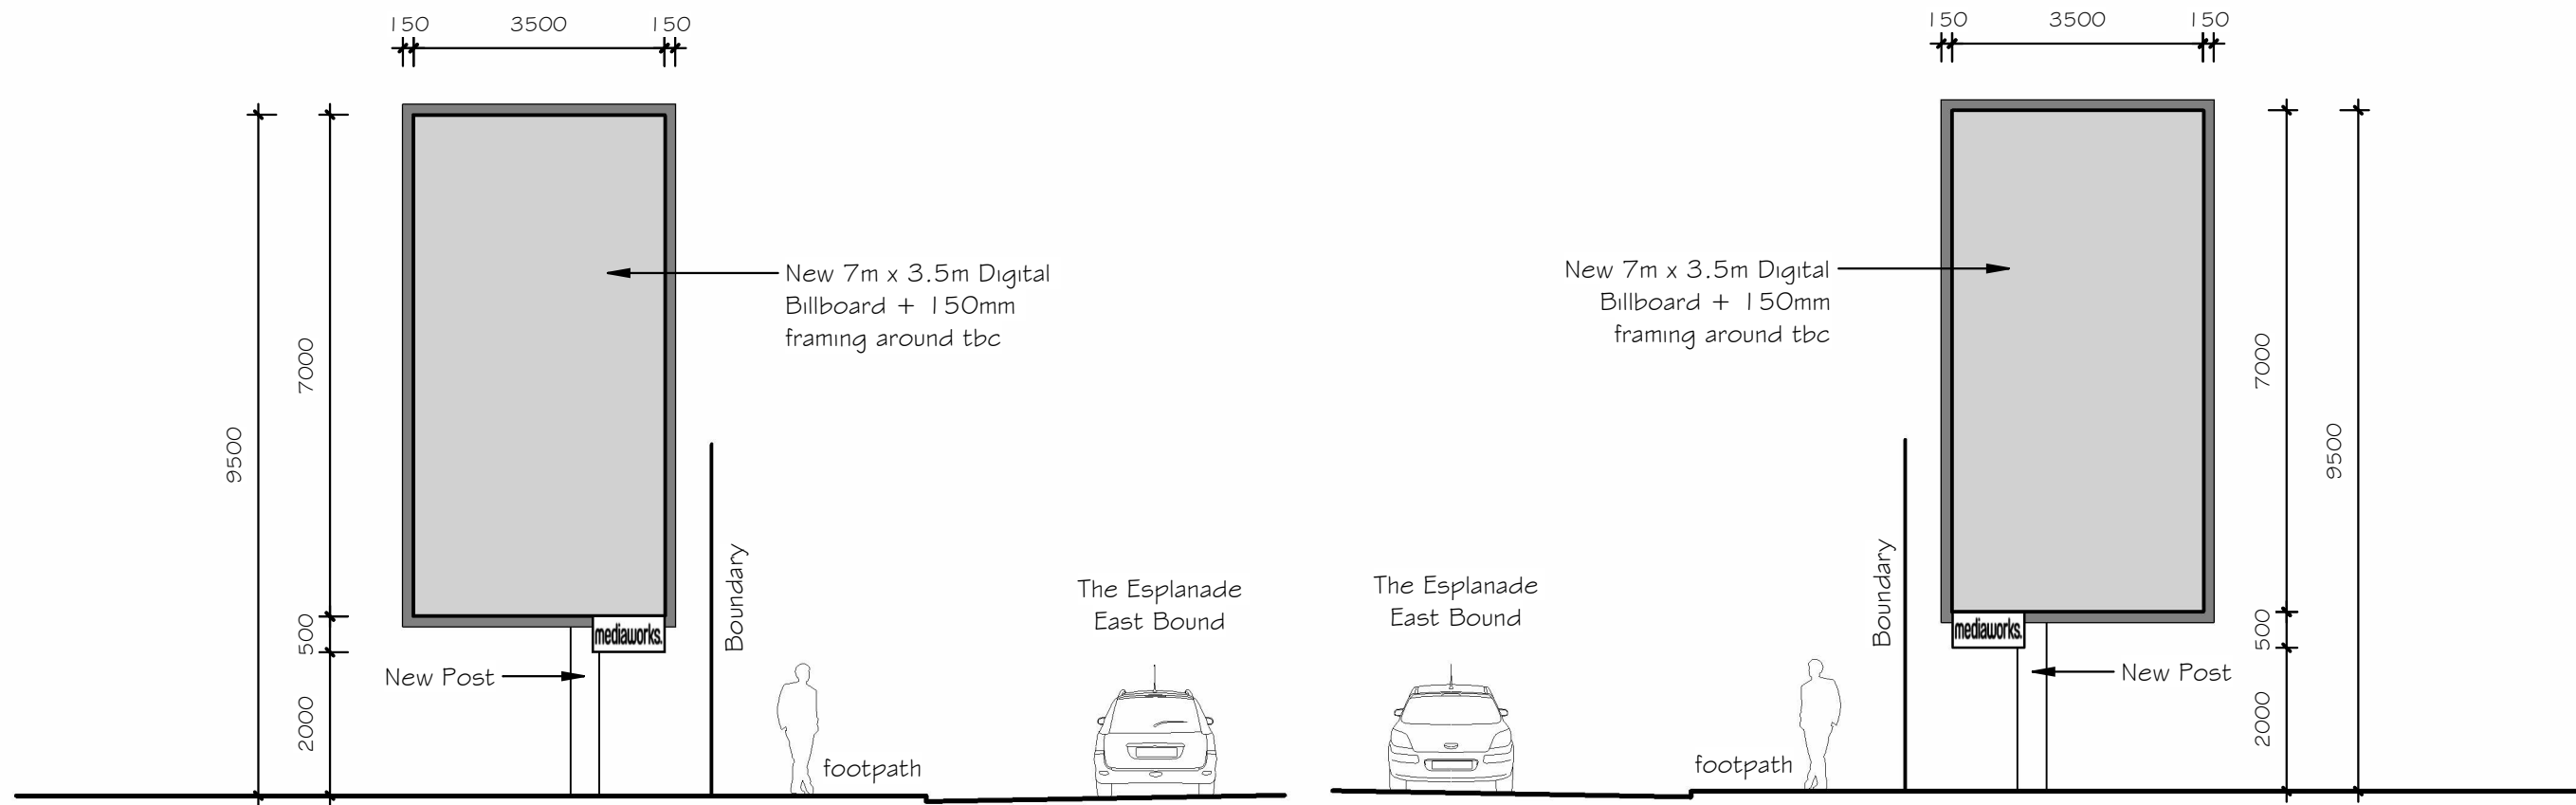


Proposed West Elevation

Proposed East Elevation

All dimensions to be confirmed on site prior to construction

REV.	DATE	DESCRIPTION	 84B Hurstmere Rd, Takapuna, AKL 0622 Matt • 027 686 2025 • matt@dsol.nz Duane • 021 275 4755 • duane@dsol.nz www.dsol.nz		New Billboard - 47 The Esplanade, Petone Lower Hutt 5012	Elevation Views	DRAWING NO.	
A	17.12.21	For Comment					A3	
B							SCALE	REVISION
C							1 : 100	A
D								

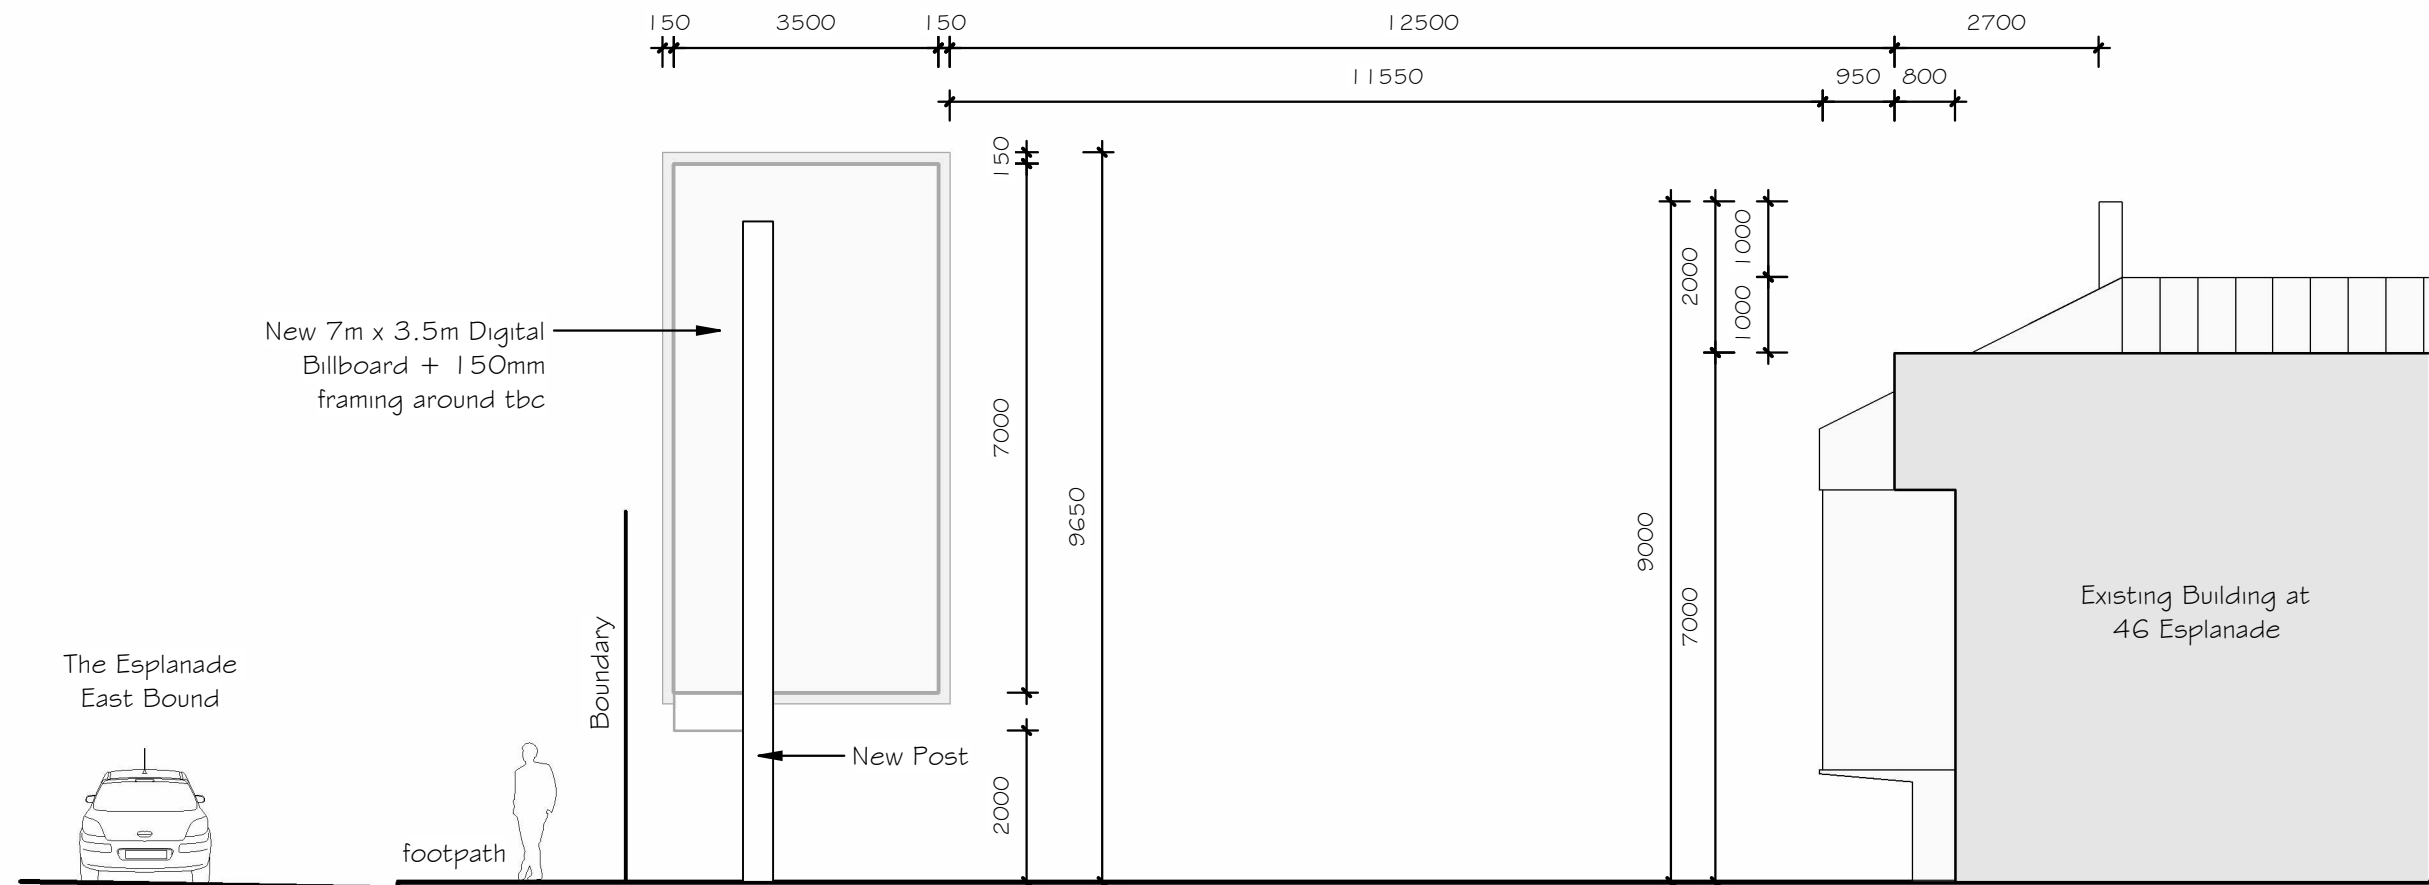

All dimensions to be confirmed on site prior to construction

REV.	DATE	DESCRIPTION	 84B Hurstmere Rd, Takapuna, AKL 0622 Matt • 027 686 2025 • matt@dsol.nz Duane • 021 275 4755 • duane@dsol.nz www.dsol.nz		New Billboard - 47 The Esplanade, Petone Lower Hutt 5012	Section A-A	DRAWING NO. A4	
A	24.08.22	Revision					SCALE 1 : 100	REVISION A
B								
C								
D								



All dimensions to be confirmed on site prior to construction

REV.	DATE	DESCRIPTION
A	17.12.21	For Comment
B		
C		
D		



84B Hurstmere Rd, Takapuna, AKL 0622
Matt • 027 686 2025 • matt@dsol.nz
Duane • 021 275 4755 • duane@dsol.nz
www.dsol.nz



New Billboard -
47 The Esplanade, Petone
Lower Hutt 5012

View from East

DRAWING NO. A5	
SCALE	REVISION A



All dimensions to be confirmed on site prior to construction

REV.	DATE	DESCRIPTION	 84B Hurstmere Rd, Takapuna, AKL 0622 Matt • 027 686 2025 • matt@dsol.nz Duane • 021 275 4755 • duane@dsol.nz www.dsol.nz			New Billboard - 47 The Esplanade, Petone Lower Hutt 5012	View from West	DRAWING NO.	
A	17.12.21	For Comment						A6	
B								SCALE	REVISION
C									A
D									