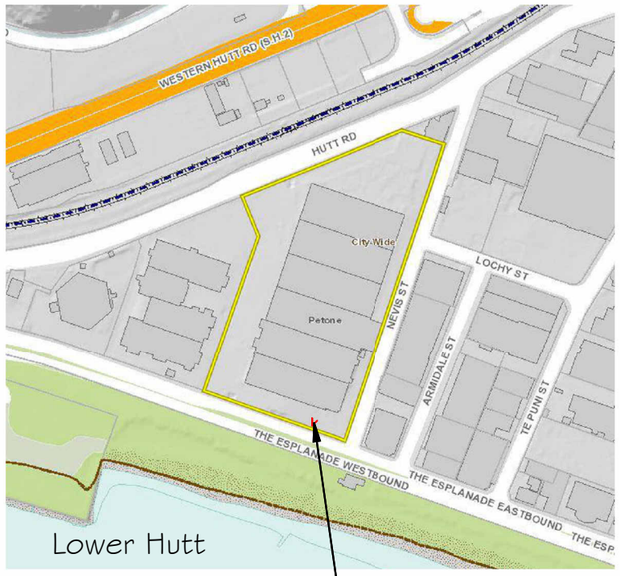

Location Plan N.T.S.

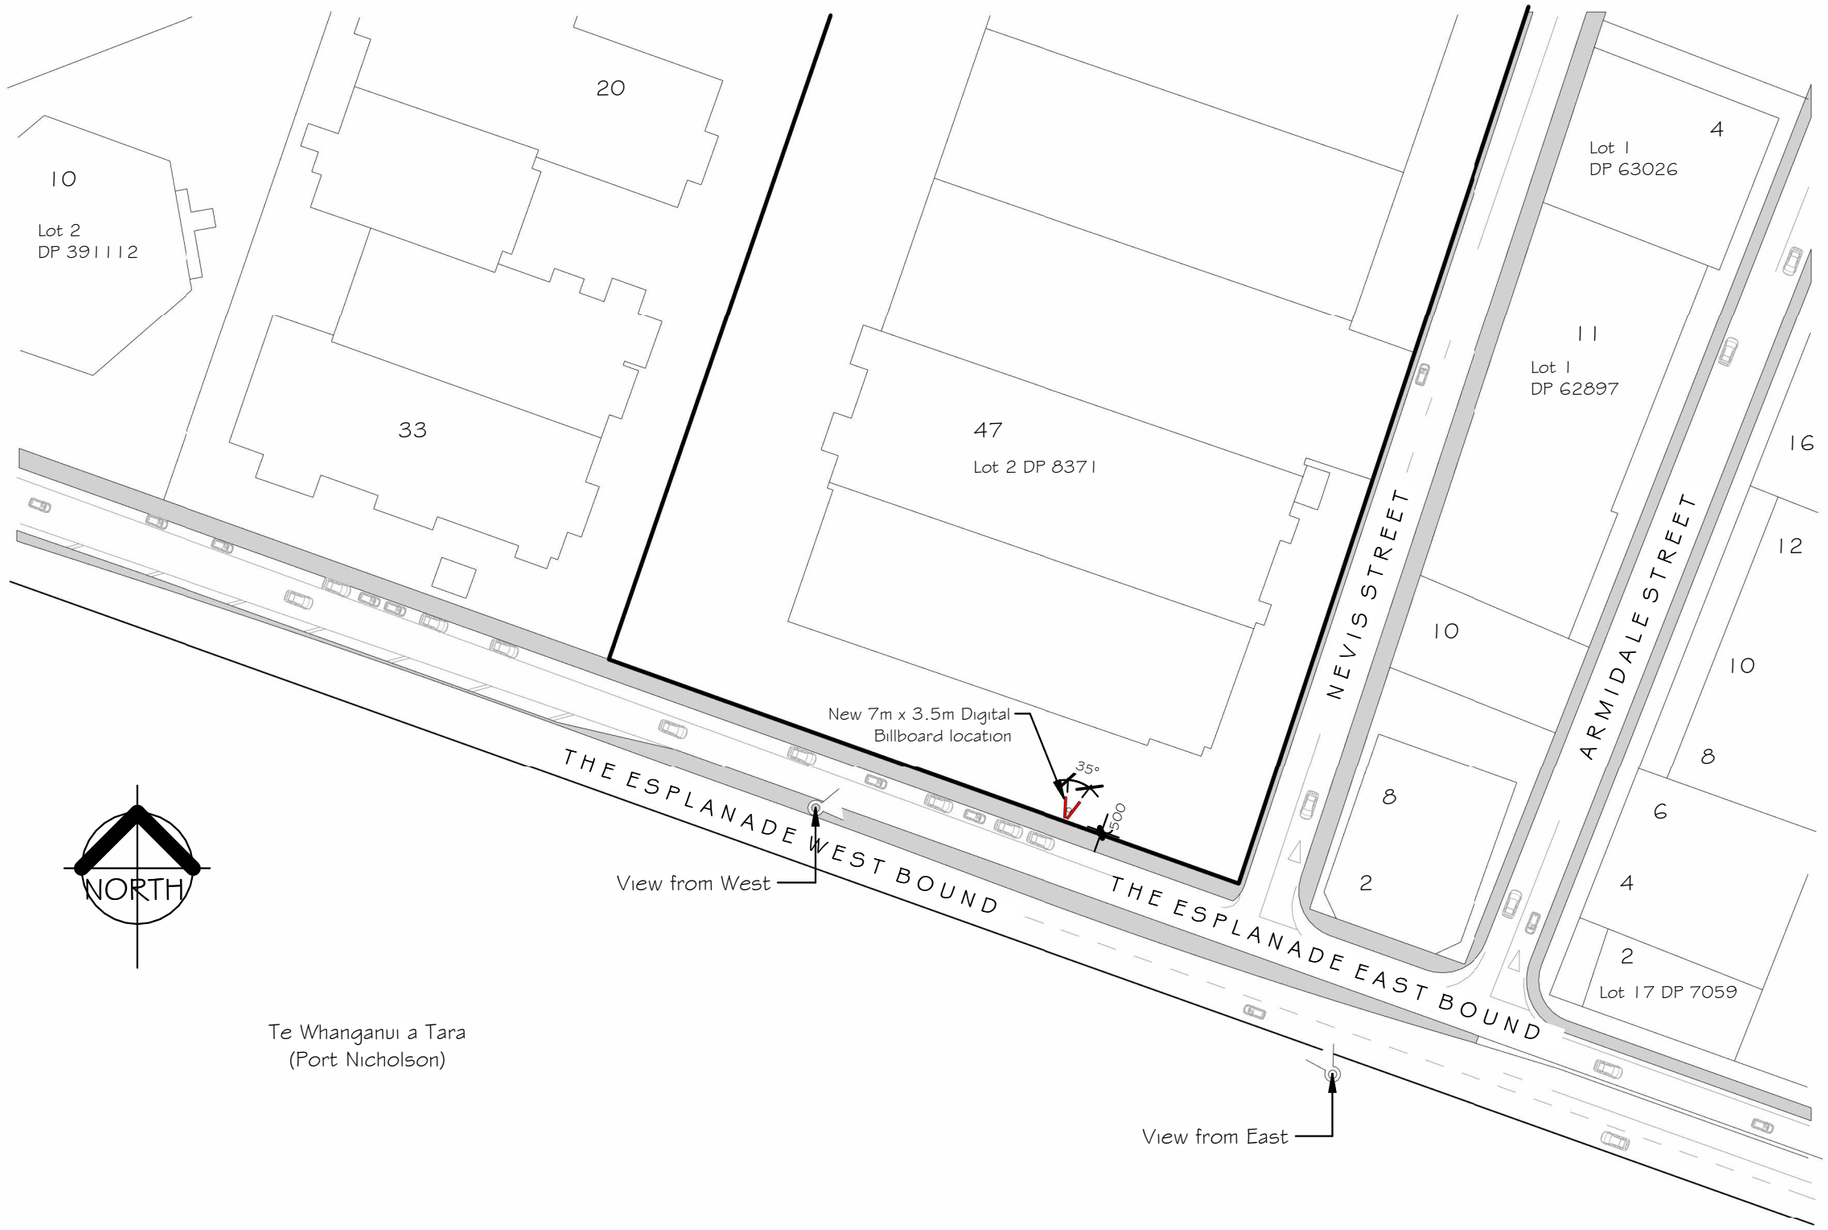

Site Plan

All dimensions to be confirmed on site prior to construction

REV.	DATE	DESCRIPTION
A	17.12.21	For Comment
B		
C		
D		

d·sol design solutions
84B Hurstmere Rd, Takapuna, AKL 0622
Matt • 027 686 2025 • matt@dsol.nz
Duane • 021 275 4755 • duane@dsol.nz
www.dsol.nz

mediaworks.

New Billboard -
47 The Esplanade, Petone
Lower Hutt 5012

Location & Site Plan

DRAWING NO. A1

SCALE 1 : 1000

REVISION A

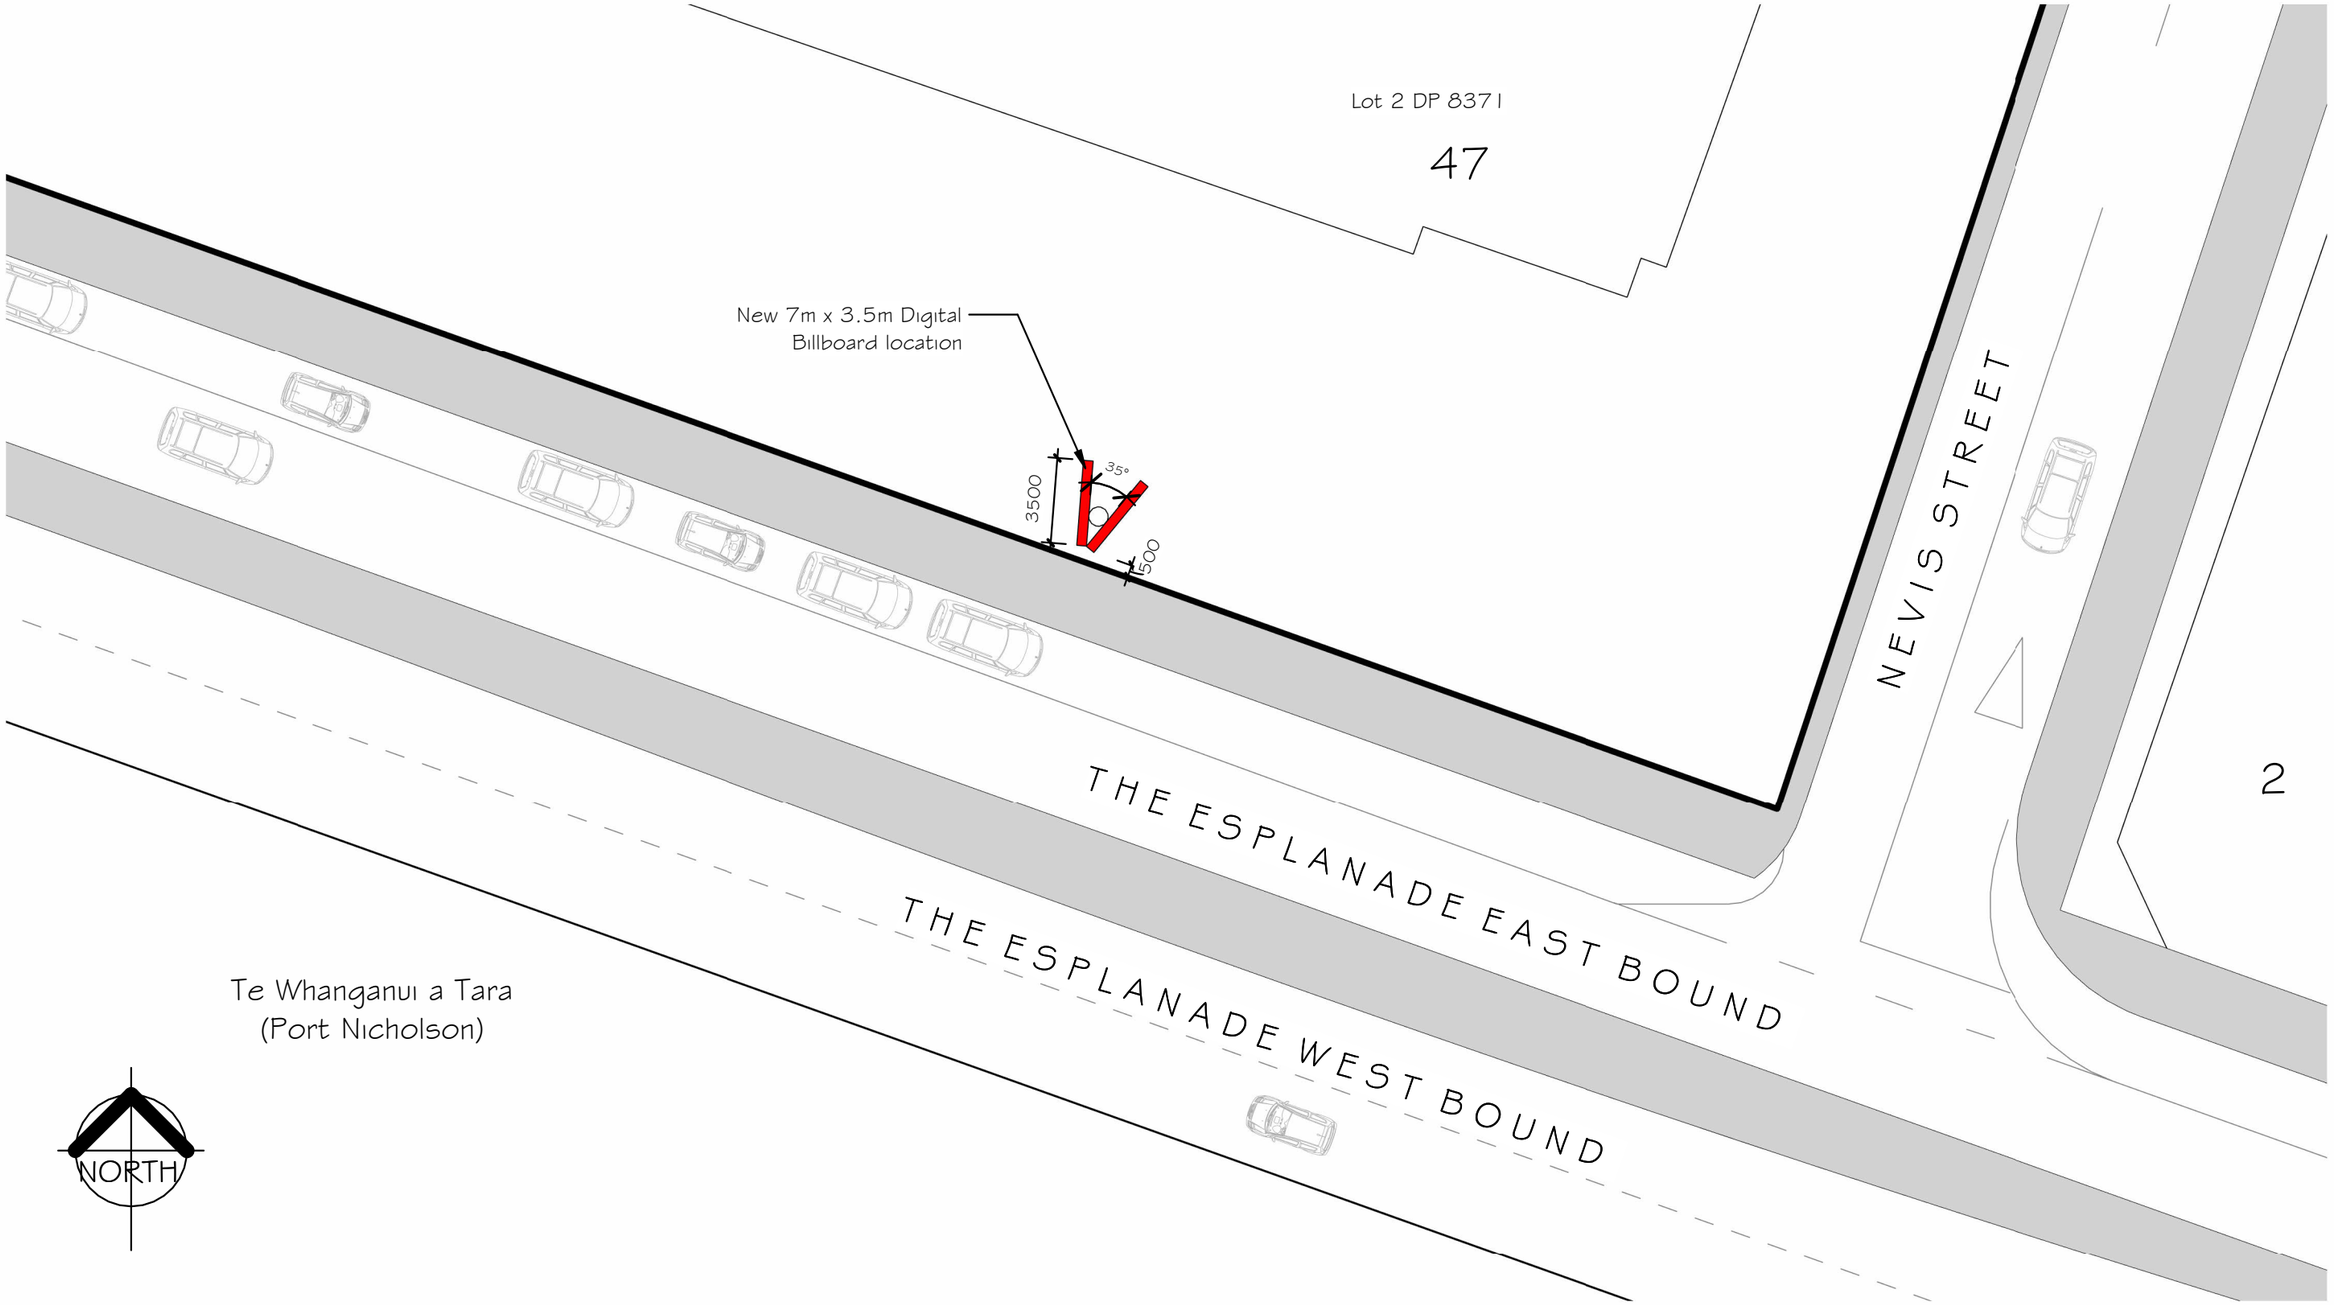

Plan View

All dimensions to be confirmed on site prior to construction

REV.	DATE	DESCRIPTION
A	17.12.21	For Comment
B		
C		
D		

d·sol design solutions
84B Hurstmere Rd, Takapuna, AKL 0622
Matt • 027 686 2025 • matt@dsol.nz
Duane • 021 275 4755 • duane@dsol.nz
www.dsol.nz

mediaworks.

New Billboard -
47 The Esplanade, Petone
Lower Hutt 5012

Plan View

DRAWING NO. A2

SCALE 1 : 250

REVISION A

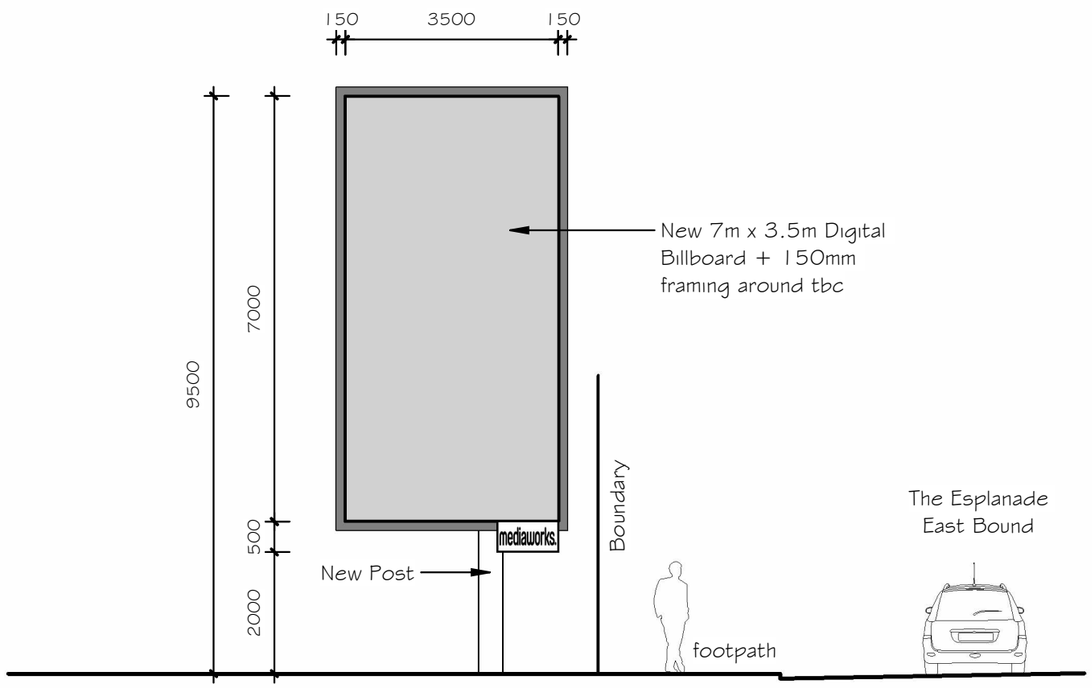

Proposed West Elevation

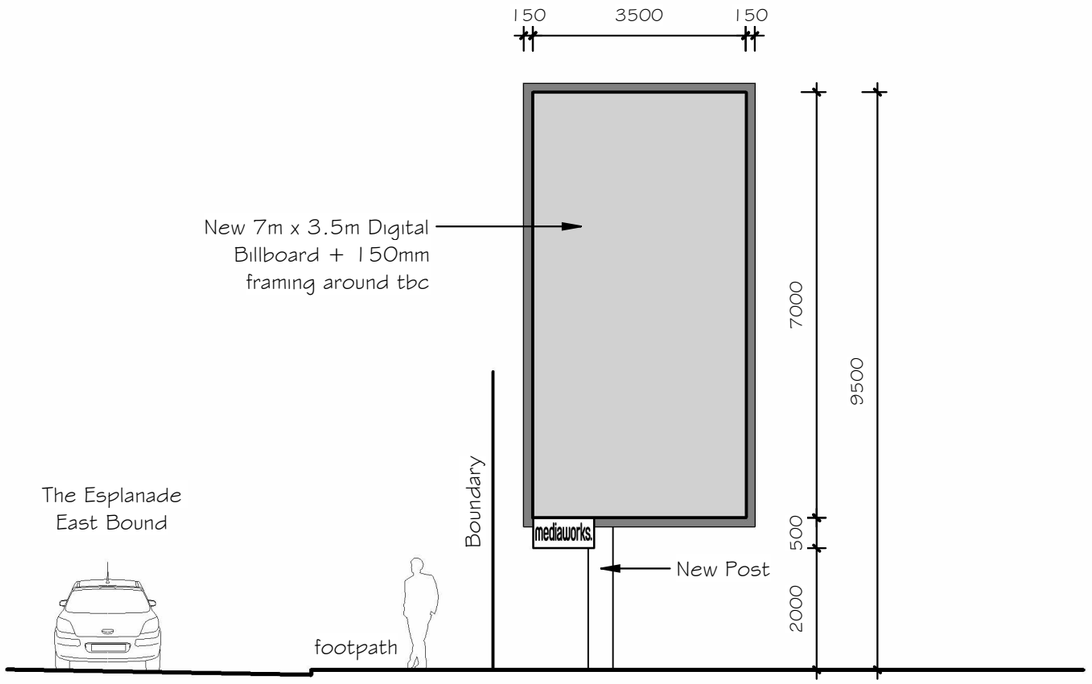

Proposed East Elevation

All dimensions to be confirmed on site prior to construction

REV.	DATE	DESCRIPTION
A	17.12.21	For Comment
B		
C		
D		

d·sol design solutions
84B Hurstmere Rd, Takapuna, AKL 0622
Matt • 027 686 2025 • matt@dsol.nz
Duane • 021 275 4755 • duane@dsol.nz
www.dsol.nz

mediaworks.

New Billboard -
47 The Esplanade, Petone
Lower Hutt 5012

Elevation Views

DRAWING NO. A3

SCALE 1 : 100

REVISION A

All dimensions to be confirmed on site prior to construction

REV.	DATE	DESCRIPTION
A	17.12.21	For Comment
B		
C		
D		

d·sol design solutions
84B Hurstmere Rd, Takapuna, AKL 0622
Matt • 027 686 2025 • matt@dsol.nz
Duane • 021 275 4755 • duane@dsol.nz
www.dsol.nz

mediaworks.

New Billboard -
47 The Esplanade, Petone
Lower Hutt 5012

View from East

DRAWING NO. A5

SCALE

REVISION A

All dimensions to be confirmed on site prior to construction

REV.	DATE	DESCRIPTION
A	17.12.21	For Comment
B		
C		
D		

d·sol design solutions
84B Hurstmere Rd, Takapuna, AKL 0622
Matt • 027 686 2025 • matt@dsol.nz
Duane • 021 275 4755 • duane@dsol.nz
www.dsol.nz

mediaworks.

New Billboard -
47 The Esplanade, Petone
Lower Hutt 5012

View from West

DRAWING NO. A6

SCALE

REVISION A