




1. Gravel Path
2. Park Bench
3. Low Fence (1.2m high)
4. Fenced Dog Area
5. Dog agility equipment
6. Drinking fountain and dog bowl
7. Low planted basin
8. Low planted basin
9. Car park



Log

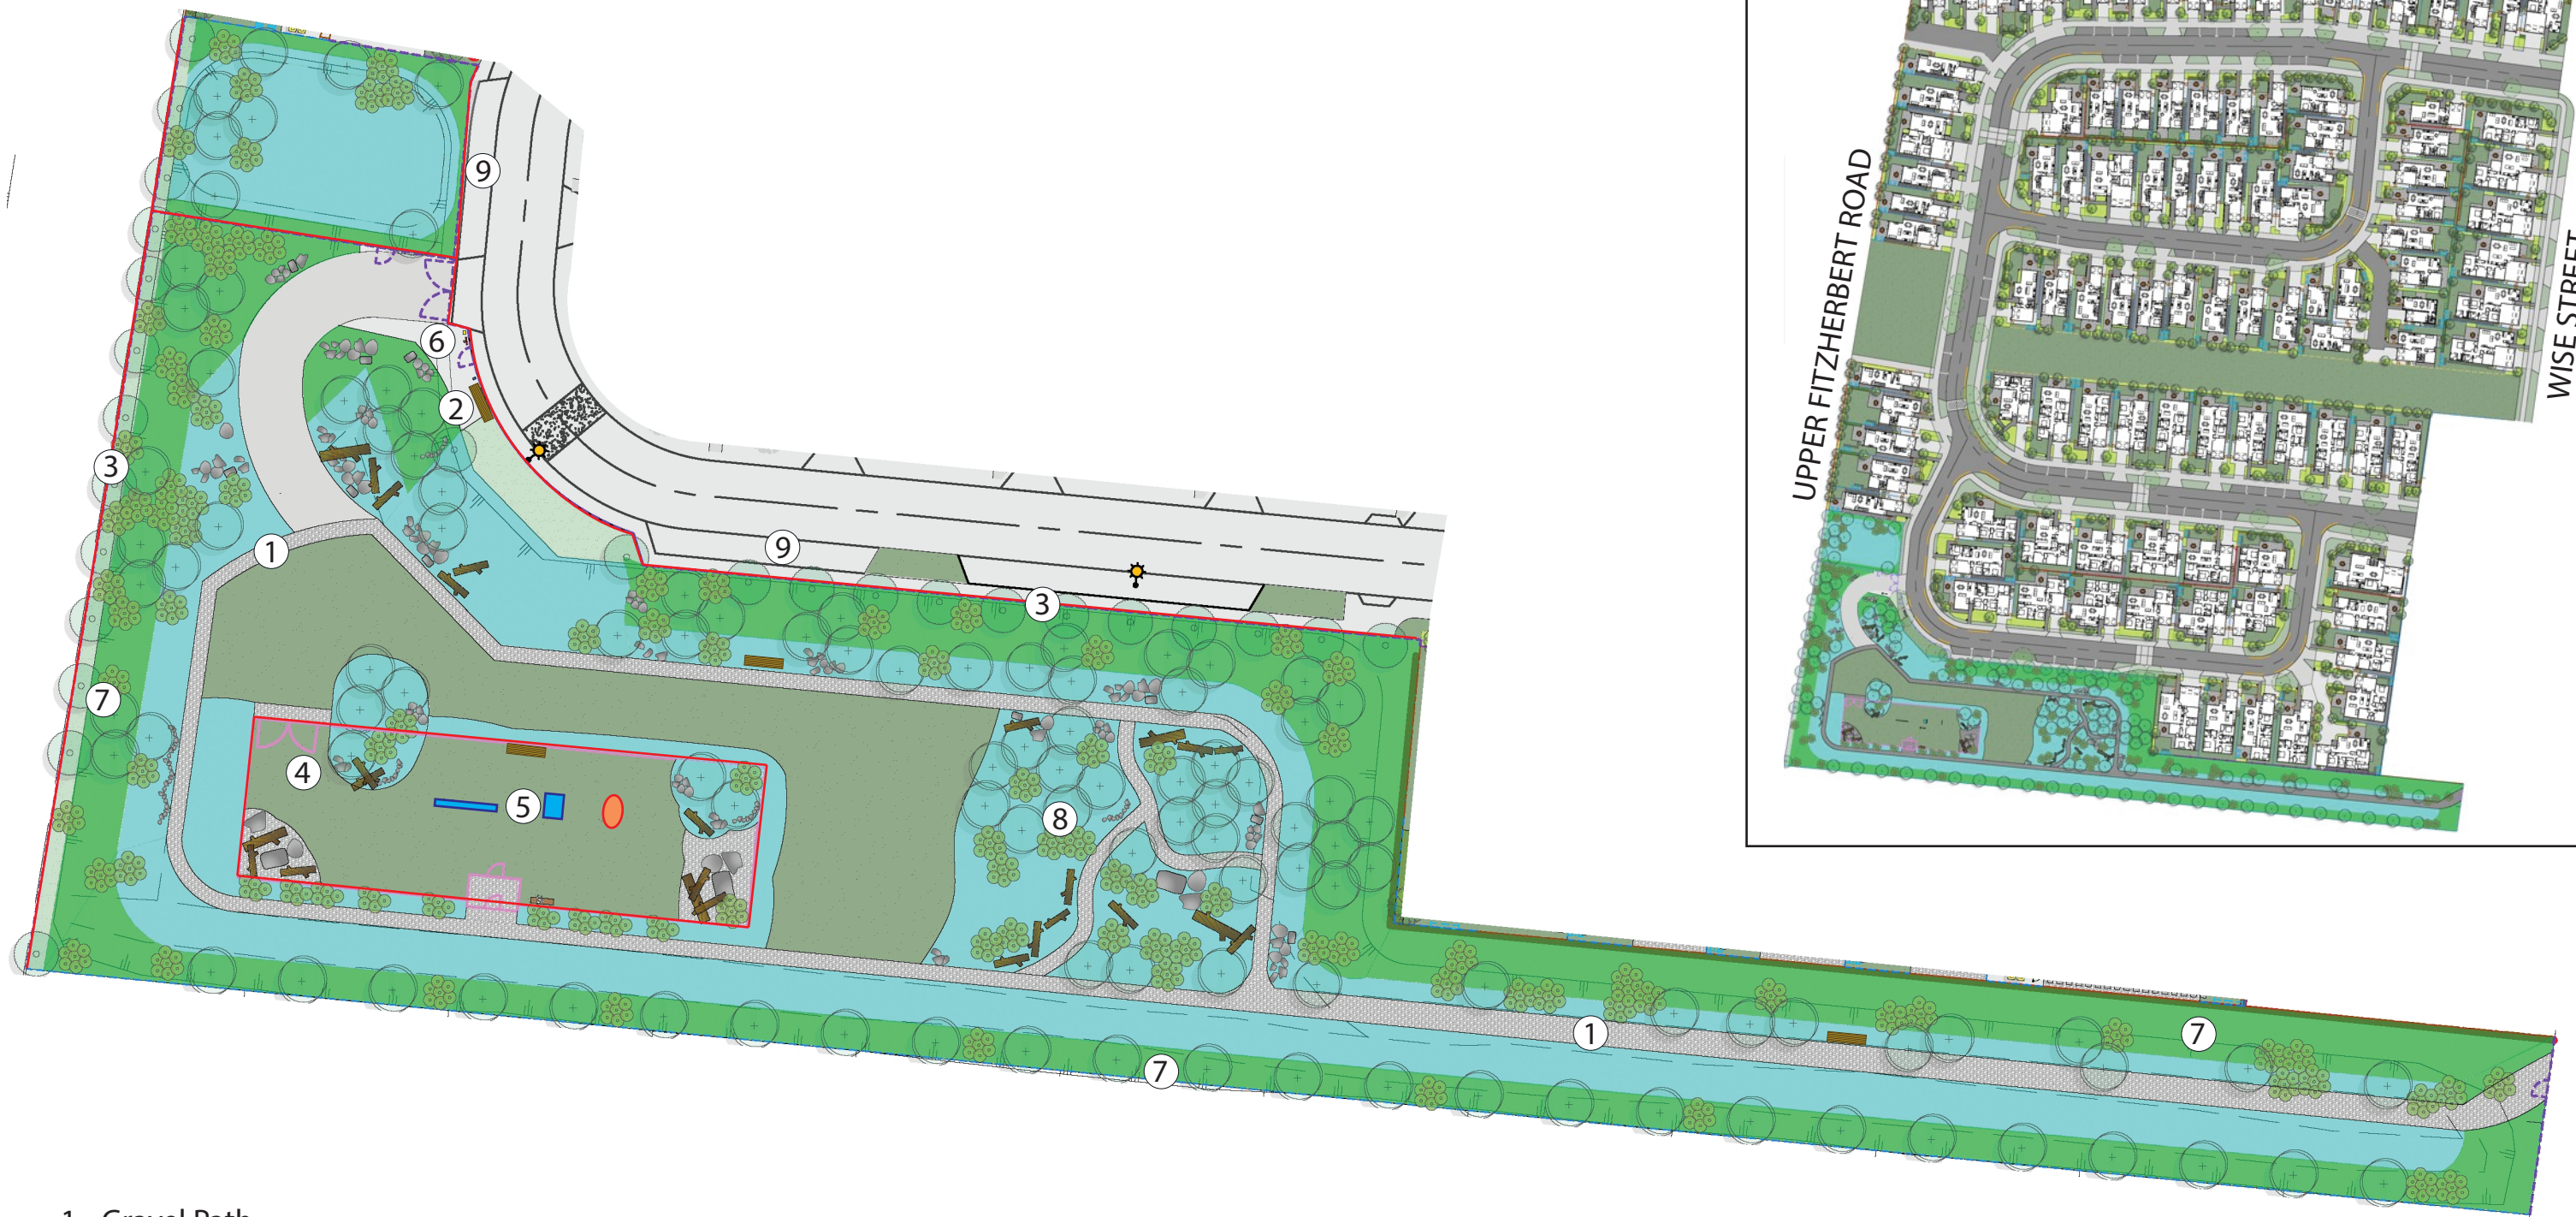

Rocks



Speciman Trees



Shrubs and Grasses

PROPOSED NEW PARK LAYOUT, WISE STREET
WAINUIOMATA