


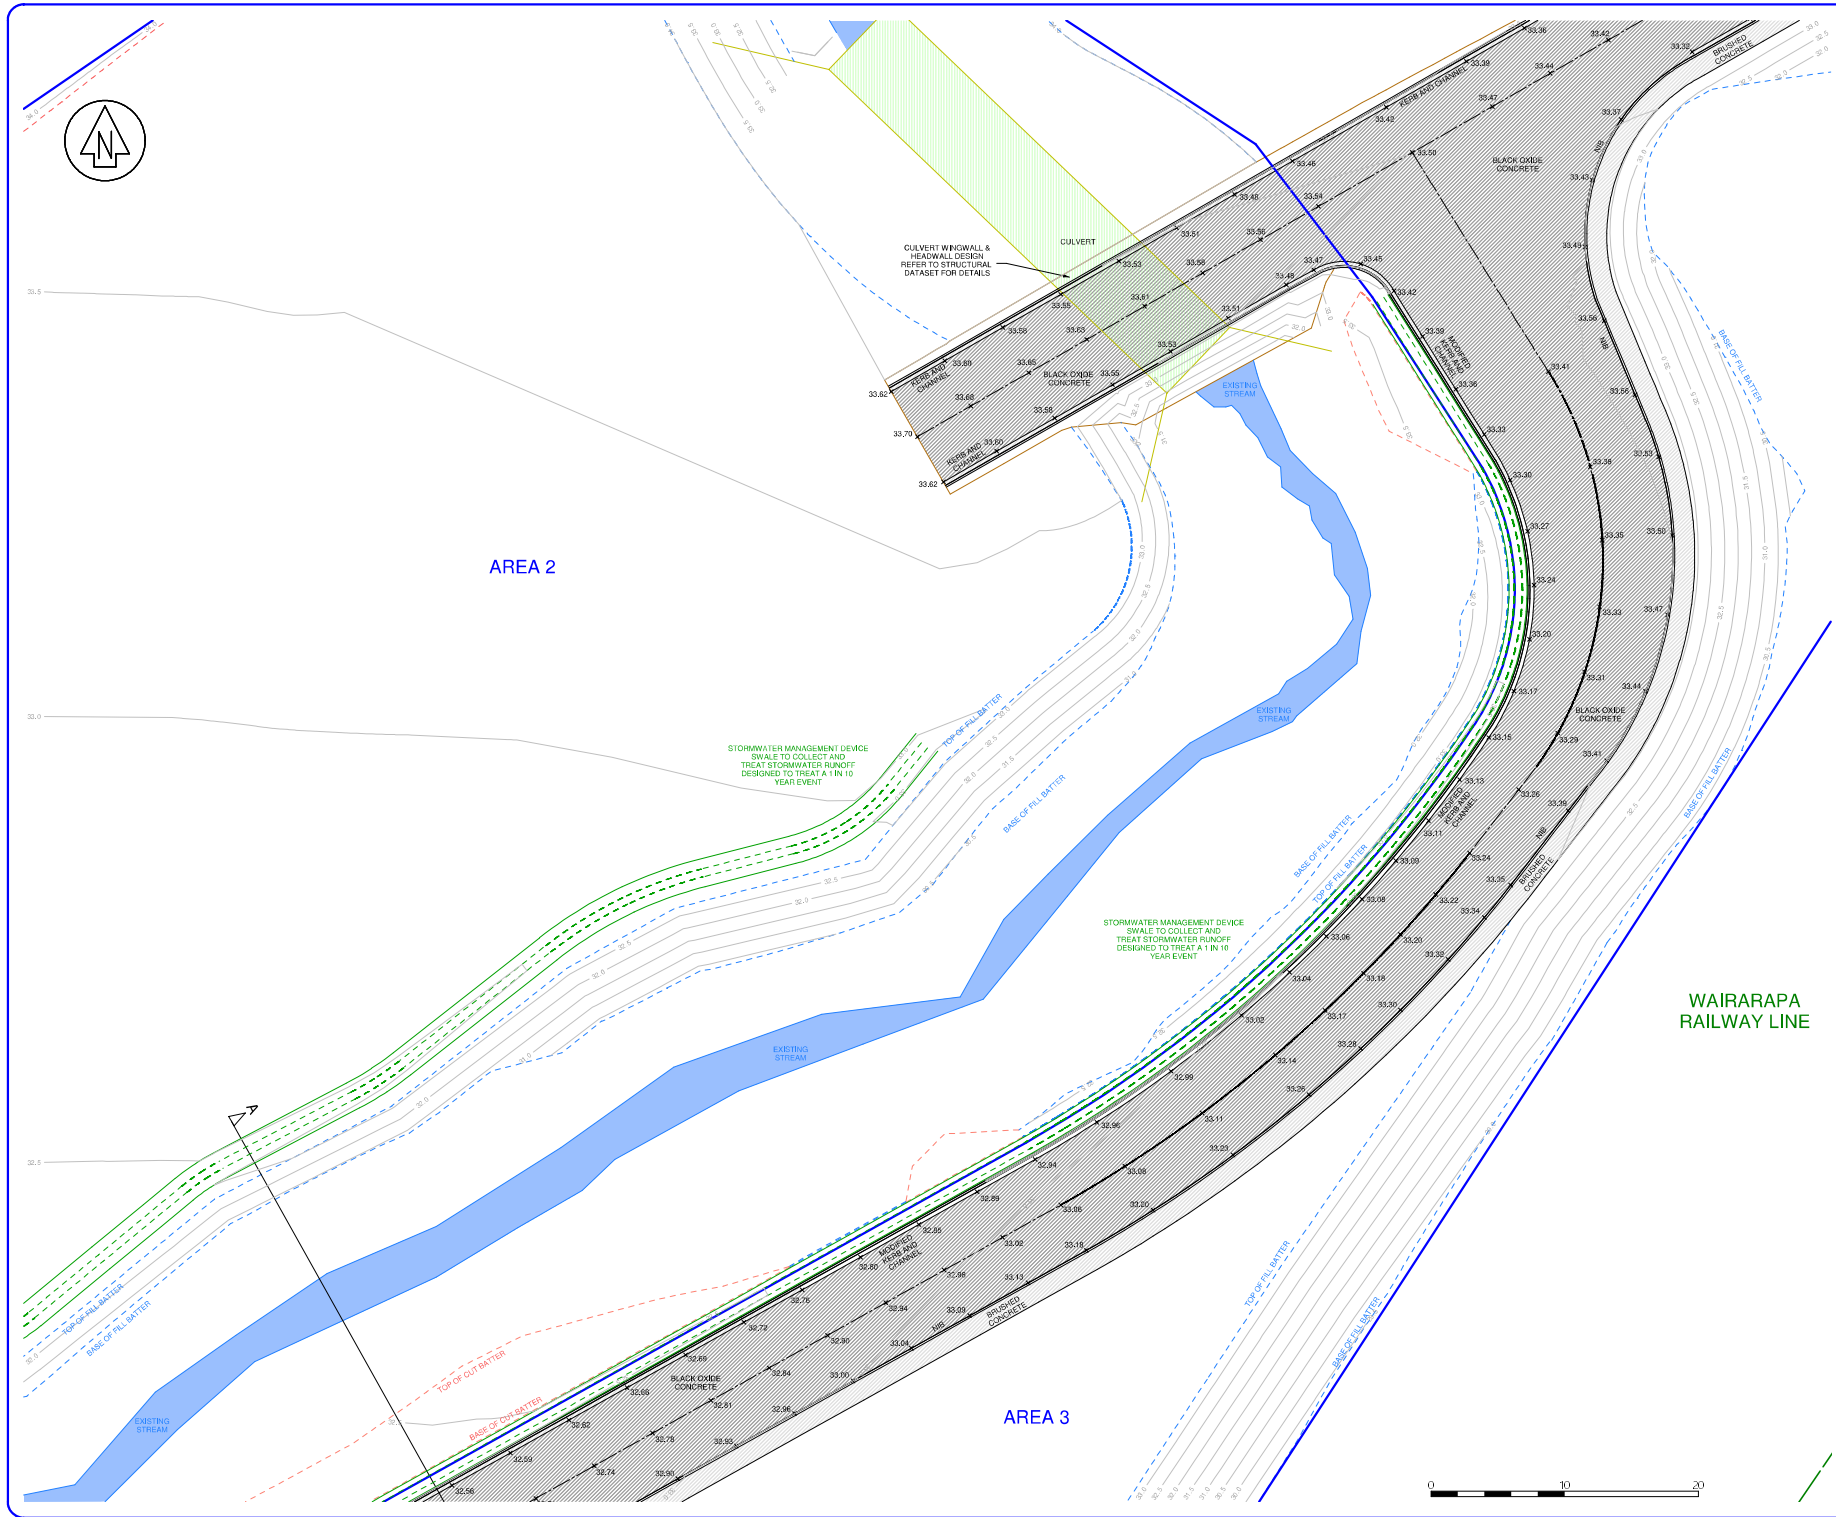

NO	REVISION	BY	DATE
A	FIRST ISSUE		
B	UPDATED DESIGN	JOS	18-05-2023
C	UPDATED DESIGN	JOS	19-06-2023

SpencerHolmes
engineers - surveyors - planners

Level 50 - 57 Willis Street
PO Box 588 Wellington New Zealand
(04) 472-2261 www.spencerholmes.co.nz


CLIENT
ROSCO INDUSTRIAL

PROJECT
**TE KARAEAE
BENMORE CRESCENT,
MANOR PARK**

DRAWING TITLE
**ROAD LAYOUT
SHEET 2 OF 12**

DESIGN CONSULTANT			
Copyright of this drawing is vested in Spencer Holmes Ltd. The Contractor shall verify all dimensions on site.			
CAUTION - The information shown on this plan has been prepared under specific instruction from the client and is intended solely for the client's use. The information is valid as at the date of survey. Spencer Holmes Limited will accept no liability for any consequences arising out of the use of this plan, or the information shown on it, in any form or by any other party for any purpose whatsoever.			
D 520-0380-D3A BM 5023.95.16 - 03		DATE 16/11/2022	
DRAWN SJC		AT	
CHECKED MWC		REV	
SCALE 1 : 200			
DRAWING NUMBER S20-0380-D3			

RESOURCE MANAGEMENT - LAND PLANNING - SURVEYING - STRUCTURAL - CIVIL - FIRE

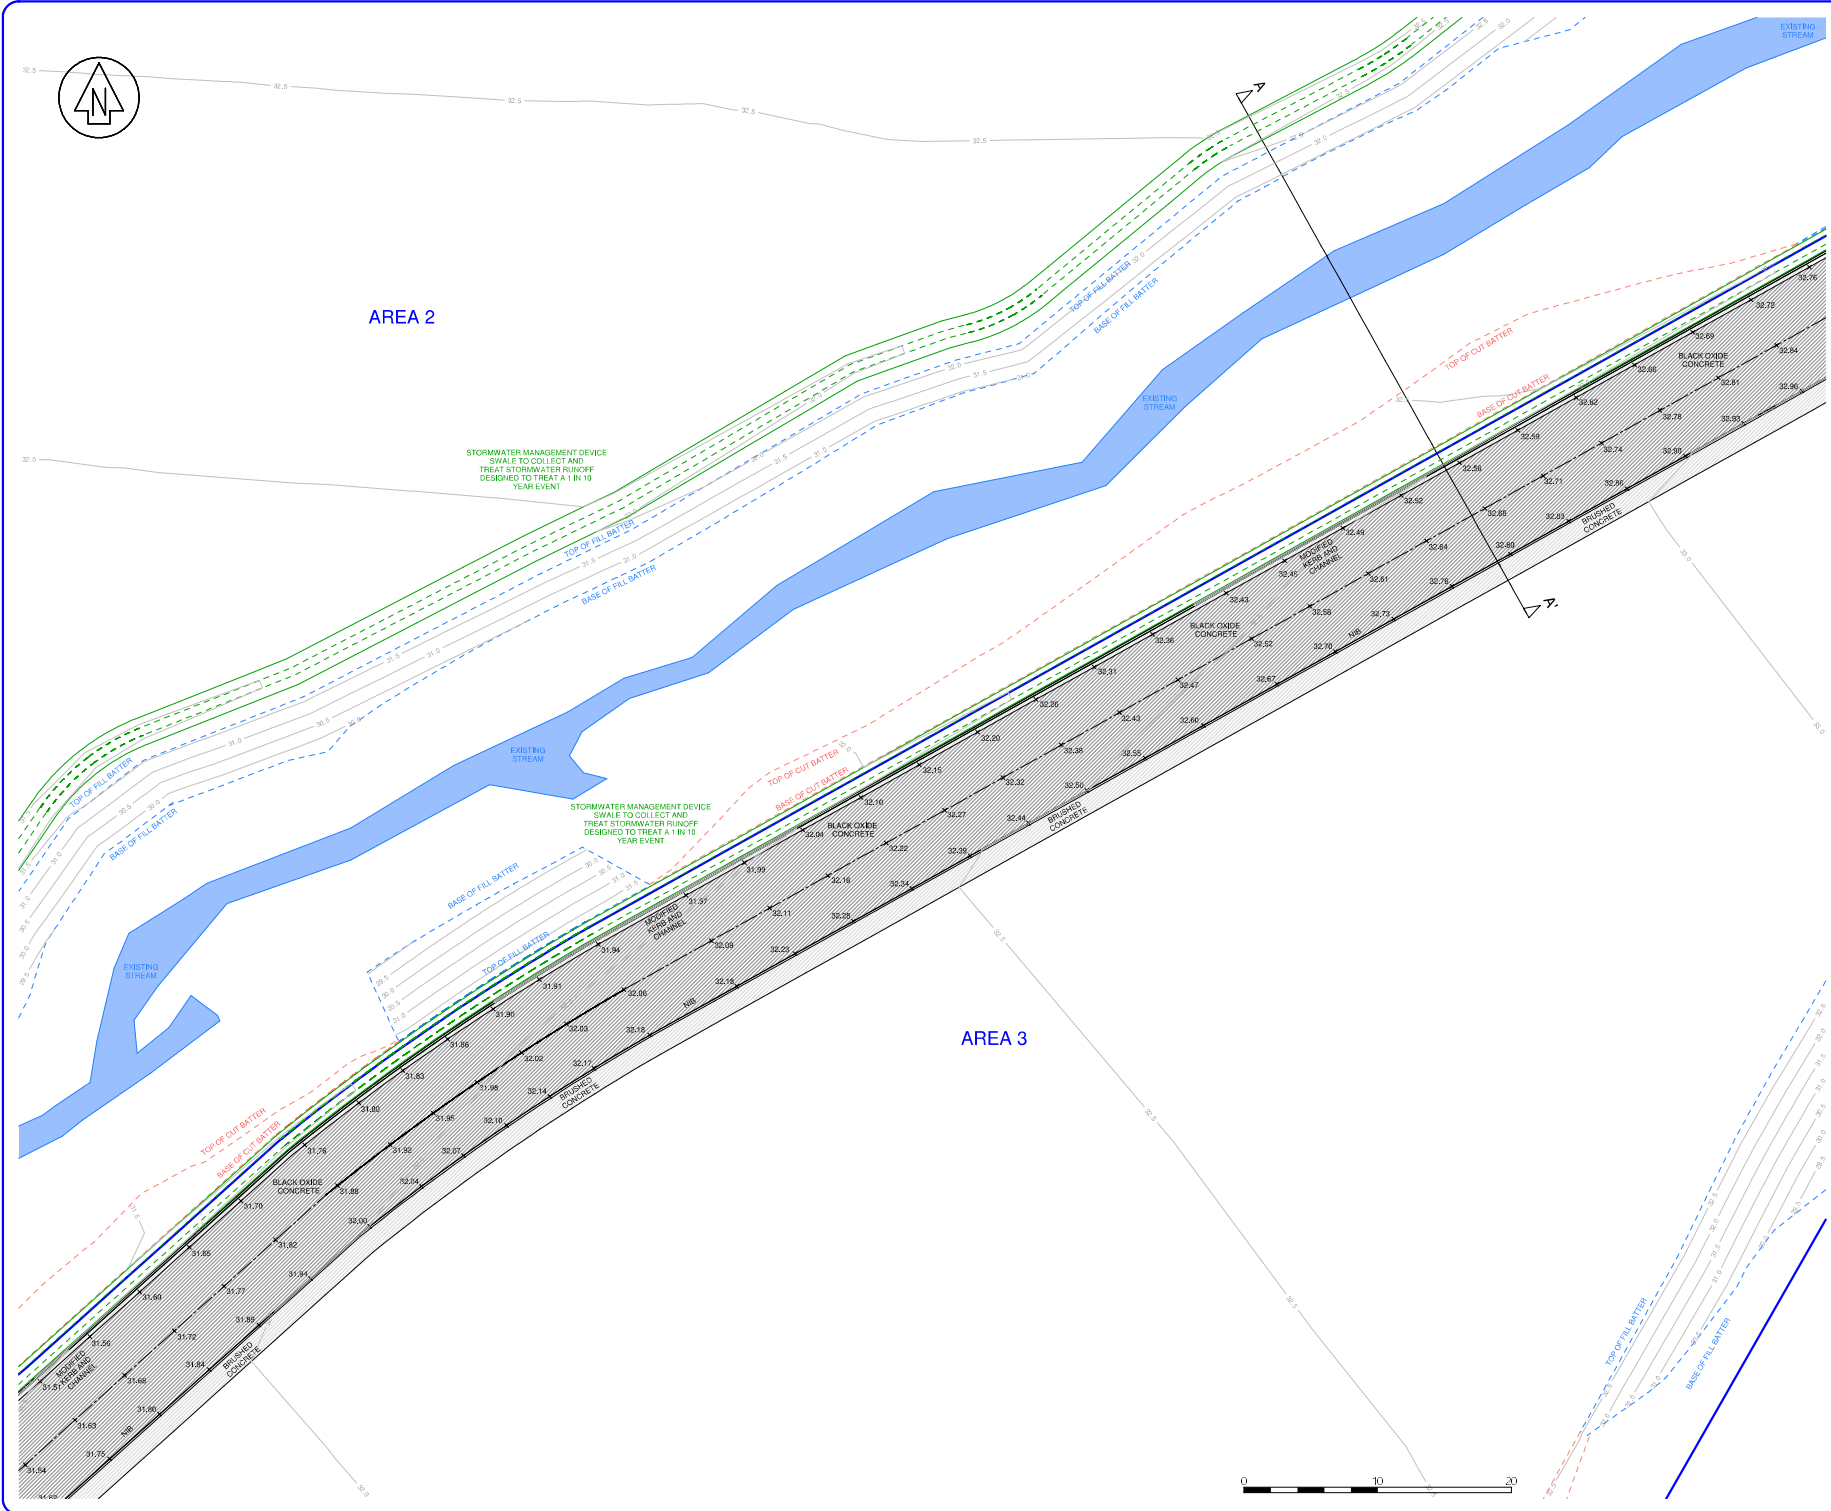

NO	REVISION	BY	DATE
A	FIRST ISSUE	JOS	18-05-2023
B	UPDATED DESIGN	JOS	18-05-2023
C	UPDATED DESIGN	JOS	19-06-2023


SpencerHolmes
engineers - surveyors - planners

Level 50 - 57 Willis Street
PO Box 588
(04) 472-2261

Wellington
New Zealand
www.spencerholmes.co.nz

CLIENT	ROSCO INDUSTRIAL
PROJECT	TE KARAERA BENMORE CRESCENT, MANOR PARK
DRAWING TITLE	ROAD LAYOUT SHEET 3 OF 12
DESIGN CONSULTANT	
Copyright of this drawing is vested in Spencer Holmes Ltd. The Contractor shall verify all dimensions on site. CAUTION - The information shown on this plan has been prepared under specific instruction from the client and is intended solely for the client's use. The information is valid as at the date of survey. Spencer Holmes Limited will accept no liability for any consequences arising out of the use of this plan, or the information therein whether in hard copy or electronic format by any other party for any purpose whatsoever. D 020-0380-D4 BM 0023.05.18 - D4 DRAWN SJC CHECKED MWC SCALE 1 : 200 DATE 16/11/2022 AT A1 REV C DRAWING NUMBER S20-0380-D4	

RESOURCE MANAGEMENT - LAND PLANNING - SURVEYING - STRUCTURAL - CIVIL - FIRE

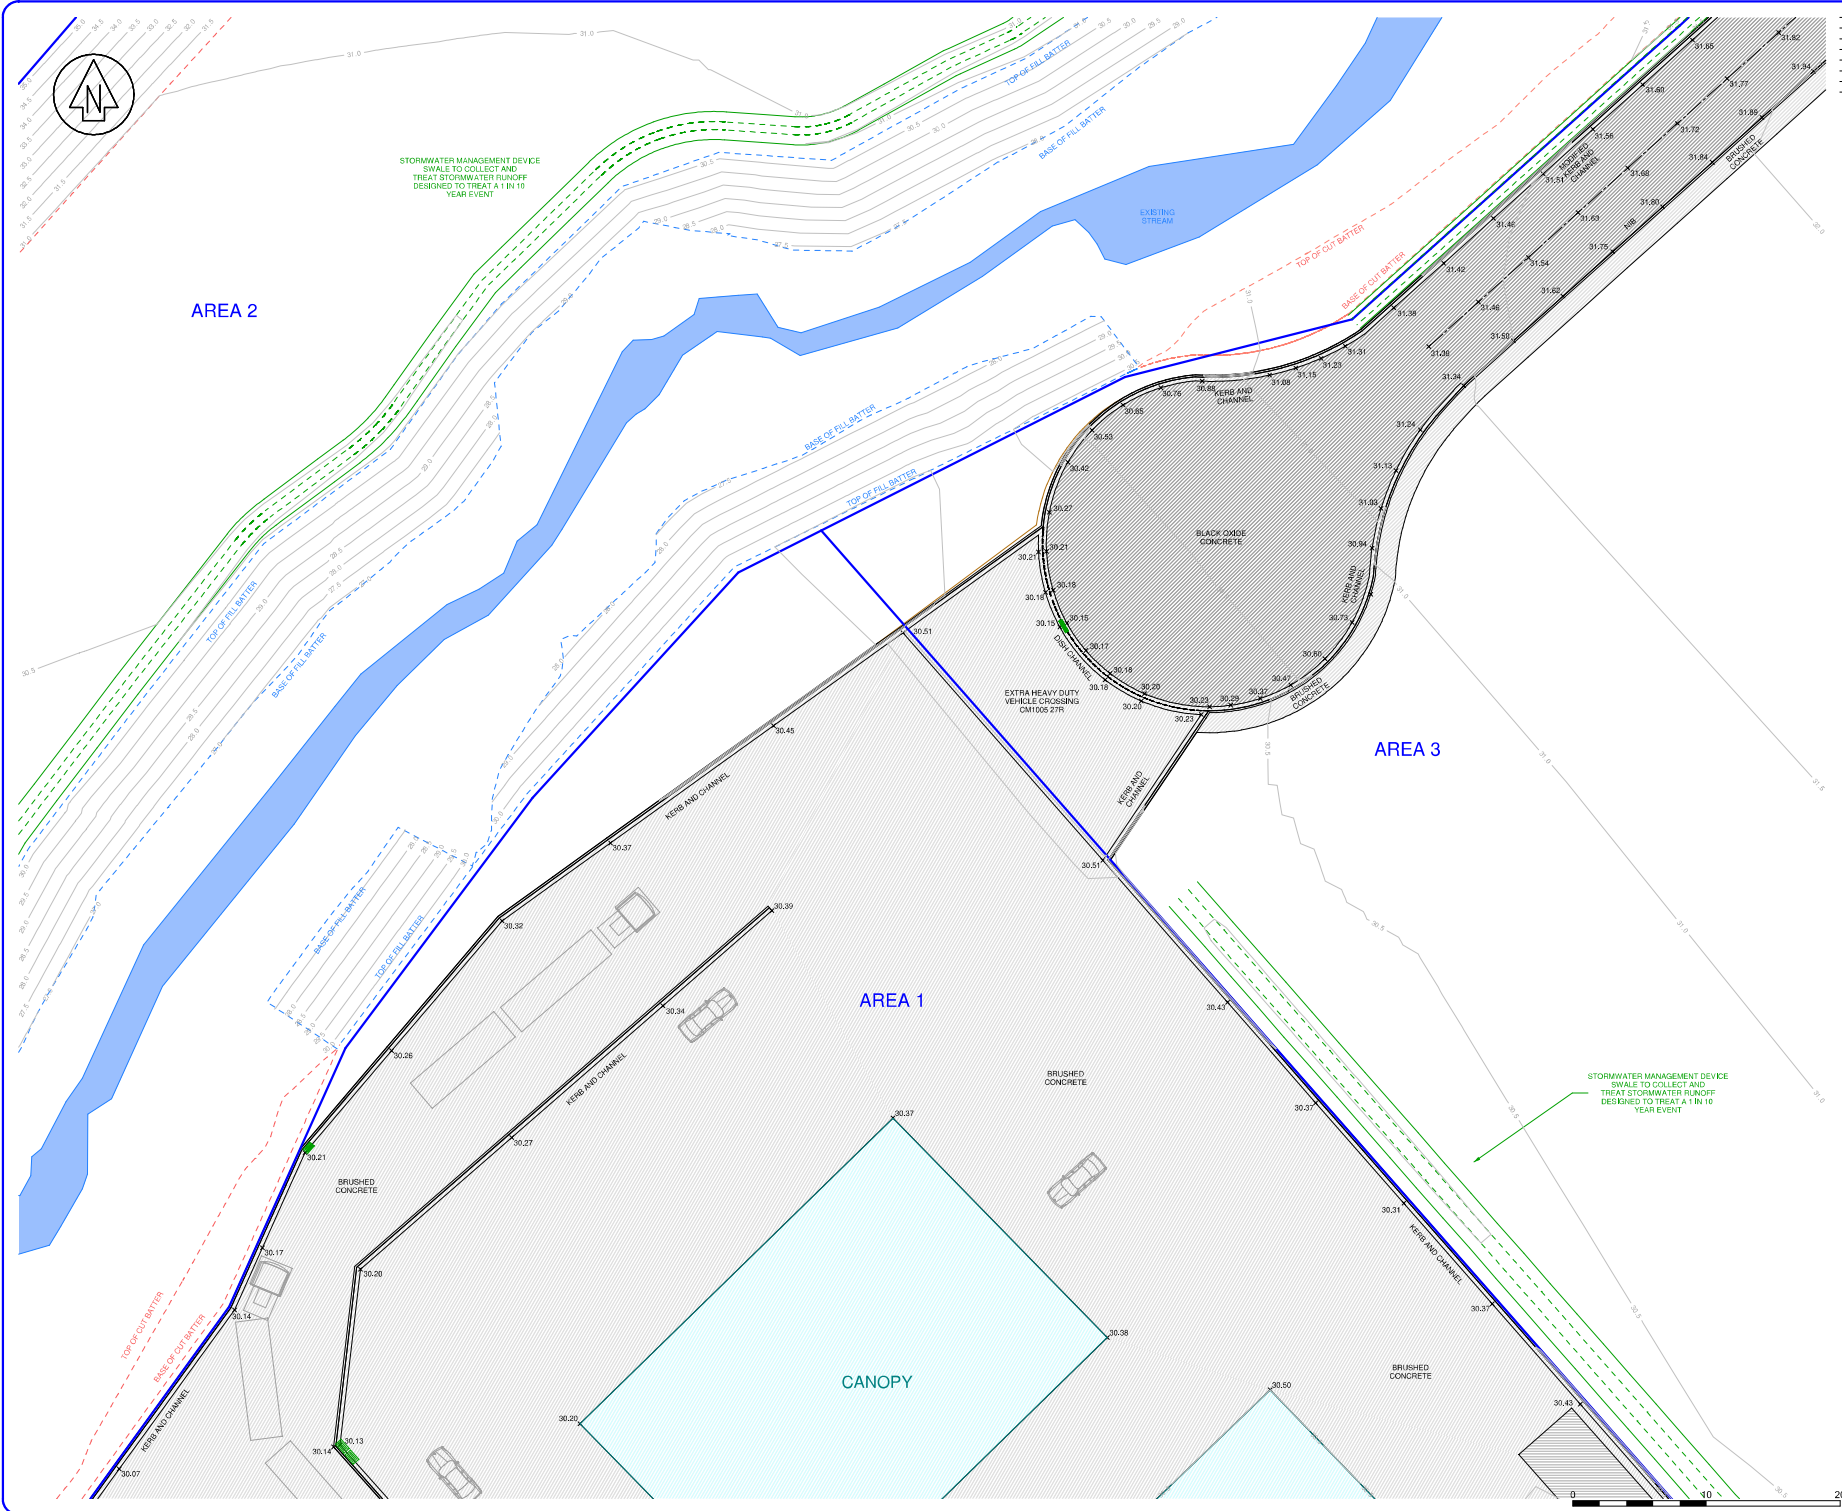

NO	REVISION	BY	DATE
A	FIRST ISSUE		
B	UPDATED DESIGN	JOS	18-05-2023
C	UPDATED DESIGN	JOS	19-06-2023

SpencerHolmes
engineers - surveyors - planners

Level 50 - 57 Willis Street
PO Box 588 Wellington New Zealand
(04) 472-2261 www.spencerholmes.co.nz

CLIENT
ROSCO INDUSTRIAL

PROJECT
**TE KARAEAE
BENMORE CRESCENT,
MANOR PARK**

DRAWING TITLE
**ROAD LAYOUT
SHEET 4 OF 12**

DESIGN CONSULTANT

Copyright of this drawing is vested in Spencer Holmes Ltd.
The Contractor shall verify all dimensions on site.

CAUTION - The information shown on this plan has been prepared under specific instruction from the client and is intended solely for the client's use. The information is valid as at the date of survey. Spencer Holmes Limited will accept no liability for any consequences arising out of the use of this plan, or the information thereon whether in hard copy or electronic format by any other party for any purpose whatsoever.

□ SD-2080-D1A BM 3023.95.16 - US
□ DRAWN SJC □ DATE 16/11/2022
□ CHECKED MWC

SCALE
1 : 200

DRAWING NUMBER
S20-0380-D5

AT
A1
REV
C

RESOURCE MANAGEMENT - LAND PLANNING - SURVEYING - STRUCTURAL - CIVIL - FIRE



SECTION 3
SO 493901

AREA 1

SECTION 2
SO 493901

NO	REVISION	BY	DATE
A	FIRST ISSUE	JOS	18-10-2022
B	UPDATED DESIGN	JOS	18-10-2022
C	UPDATED DESIGN	JOS	18-10-2022

SpencerHolmes
engineers - surveyors - planners

Level 10 - 57 Willis Street
PO Box 588 Wellington New Zealand
(04) 472-2261 www.spencerholmes.co.nz

CLIENT
ROSCO INDUSTRIAL

PROJECT
**TE KARAERA
BENMORE CRESCENT,
MANOR PARK**

DRAWING TITLE
**ROAD LAYOUT
SHEET 10 OF 12**

DESIGN CONSULTANT

Copyright of this drawing is vested in Spencer Holmes Ltd.
The Contractor shall verify all dimensions on site.

CAUTION - The information shown on this plan has been prepared under specific instruction from the client and is intended solely for the client's use. The information is valid as at the date of survey. Spencer Holmes Limited will accept no liability for any consequence arising out of the use of this plan, or the information shown, whether in hard copy or electronic format, by any other party for any purpose whatsoever.

□ SD-0380-D1A BM 3023.95.16 - DT11
□ DRAWN: SJC □ DATE: 16/11/2022
□ CHECKED: MWC

SCALE
1 : 200

DRAWING NUMBER
S20-0380-D11

AT
A1
REV
C

0 10 20

RESOURCE MANAGEMENT - LAND PLANNING - SURVEYING - STRUCTURAL - CIVIL - FIRE