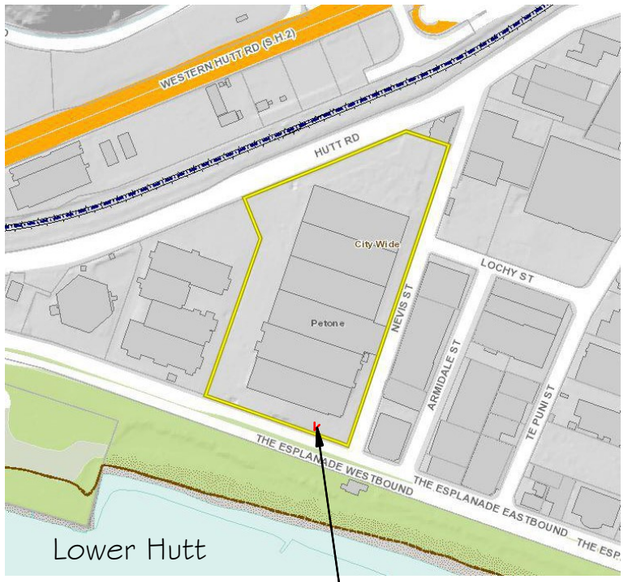

Location Plan N.T.S.

New Billboard Location

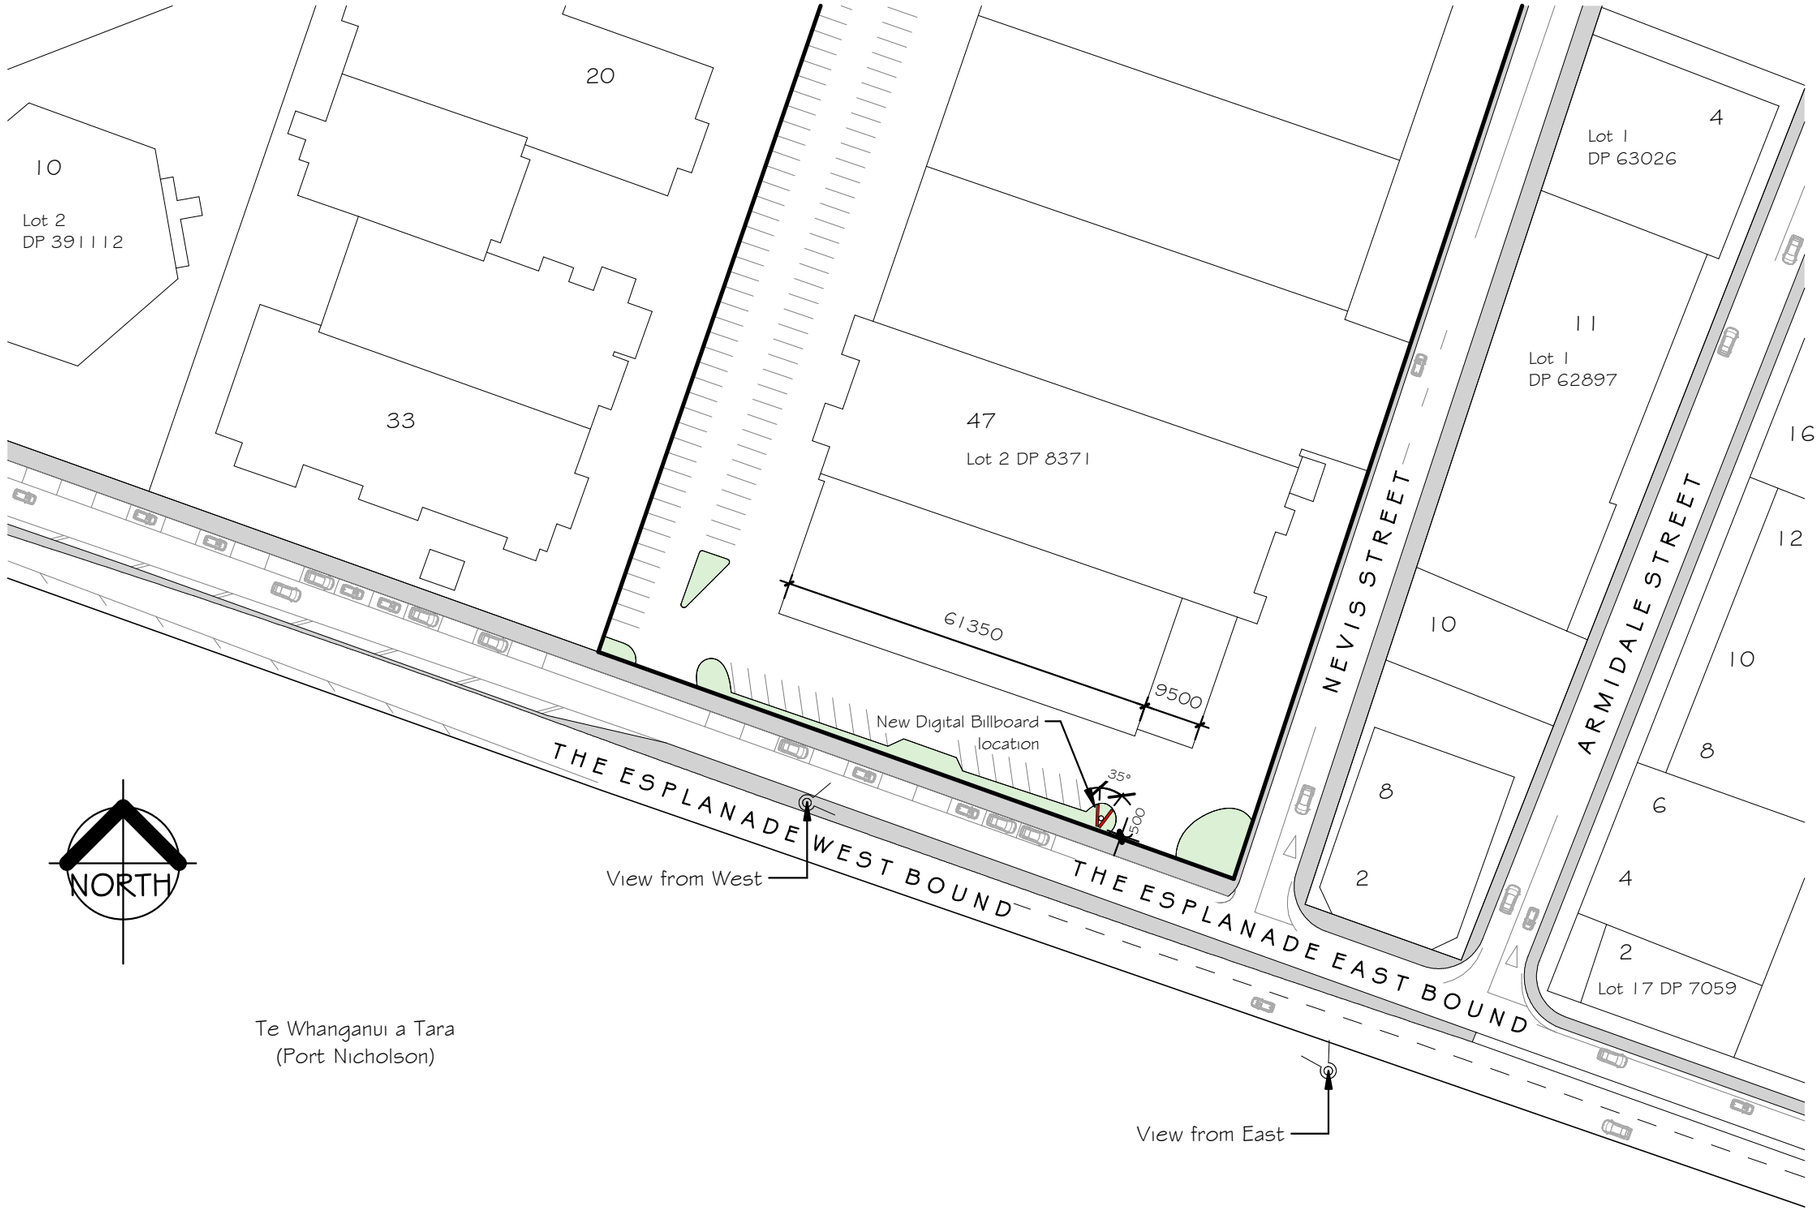

All dimensions to be confirmed on site prior to construction

REV.	DATE	DESCRIPTION
A	17.12.21	For Comment
B	01.05.23	Updates
C		
D		

d·sol design solutions
84B Hurstmere Rd, Takapuna, AKL 0622
Matt • 027 686 2025 • matt@dsol.nz
Duane • 021 275 4755 • duane@dsol.nz
www.dsol.nz

mediaworks.

New Billboard -
47 The Esplanade, Petone
Lower Hutt 5012

Location & Site Plan

DRAWING NO. A01

SCALE 1 : 1000

REVISION B

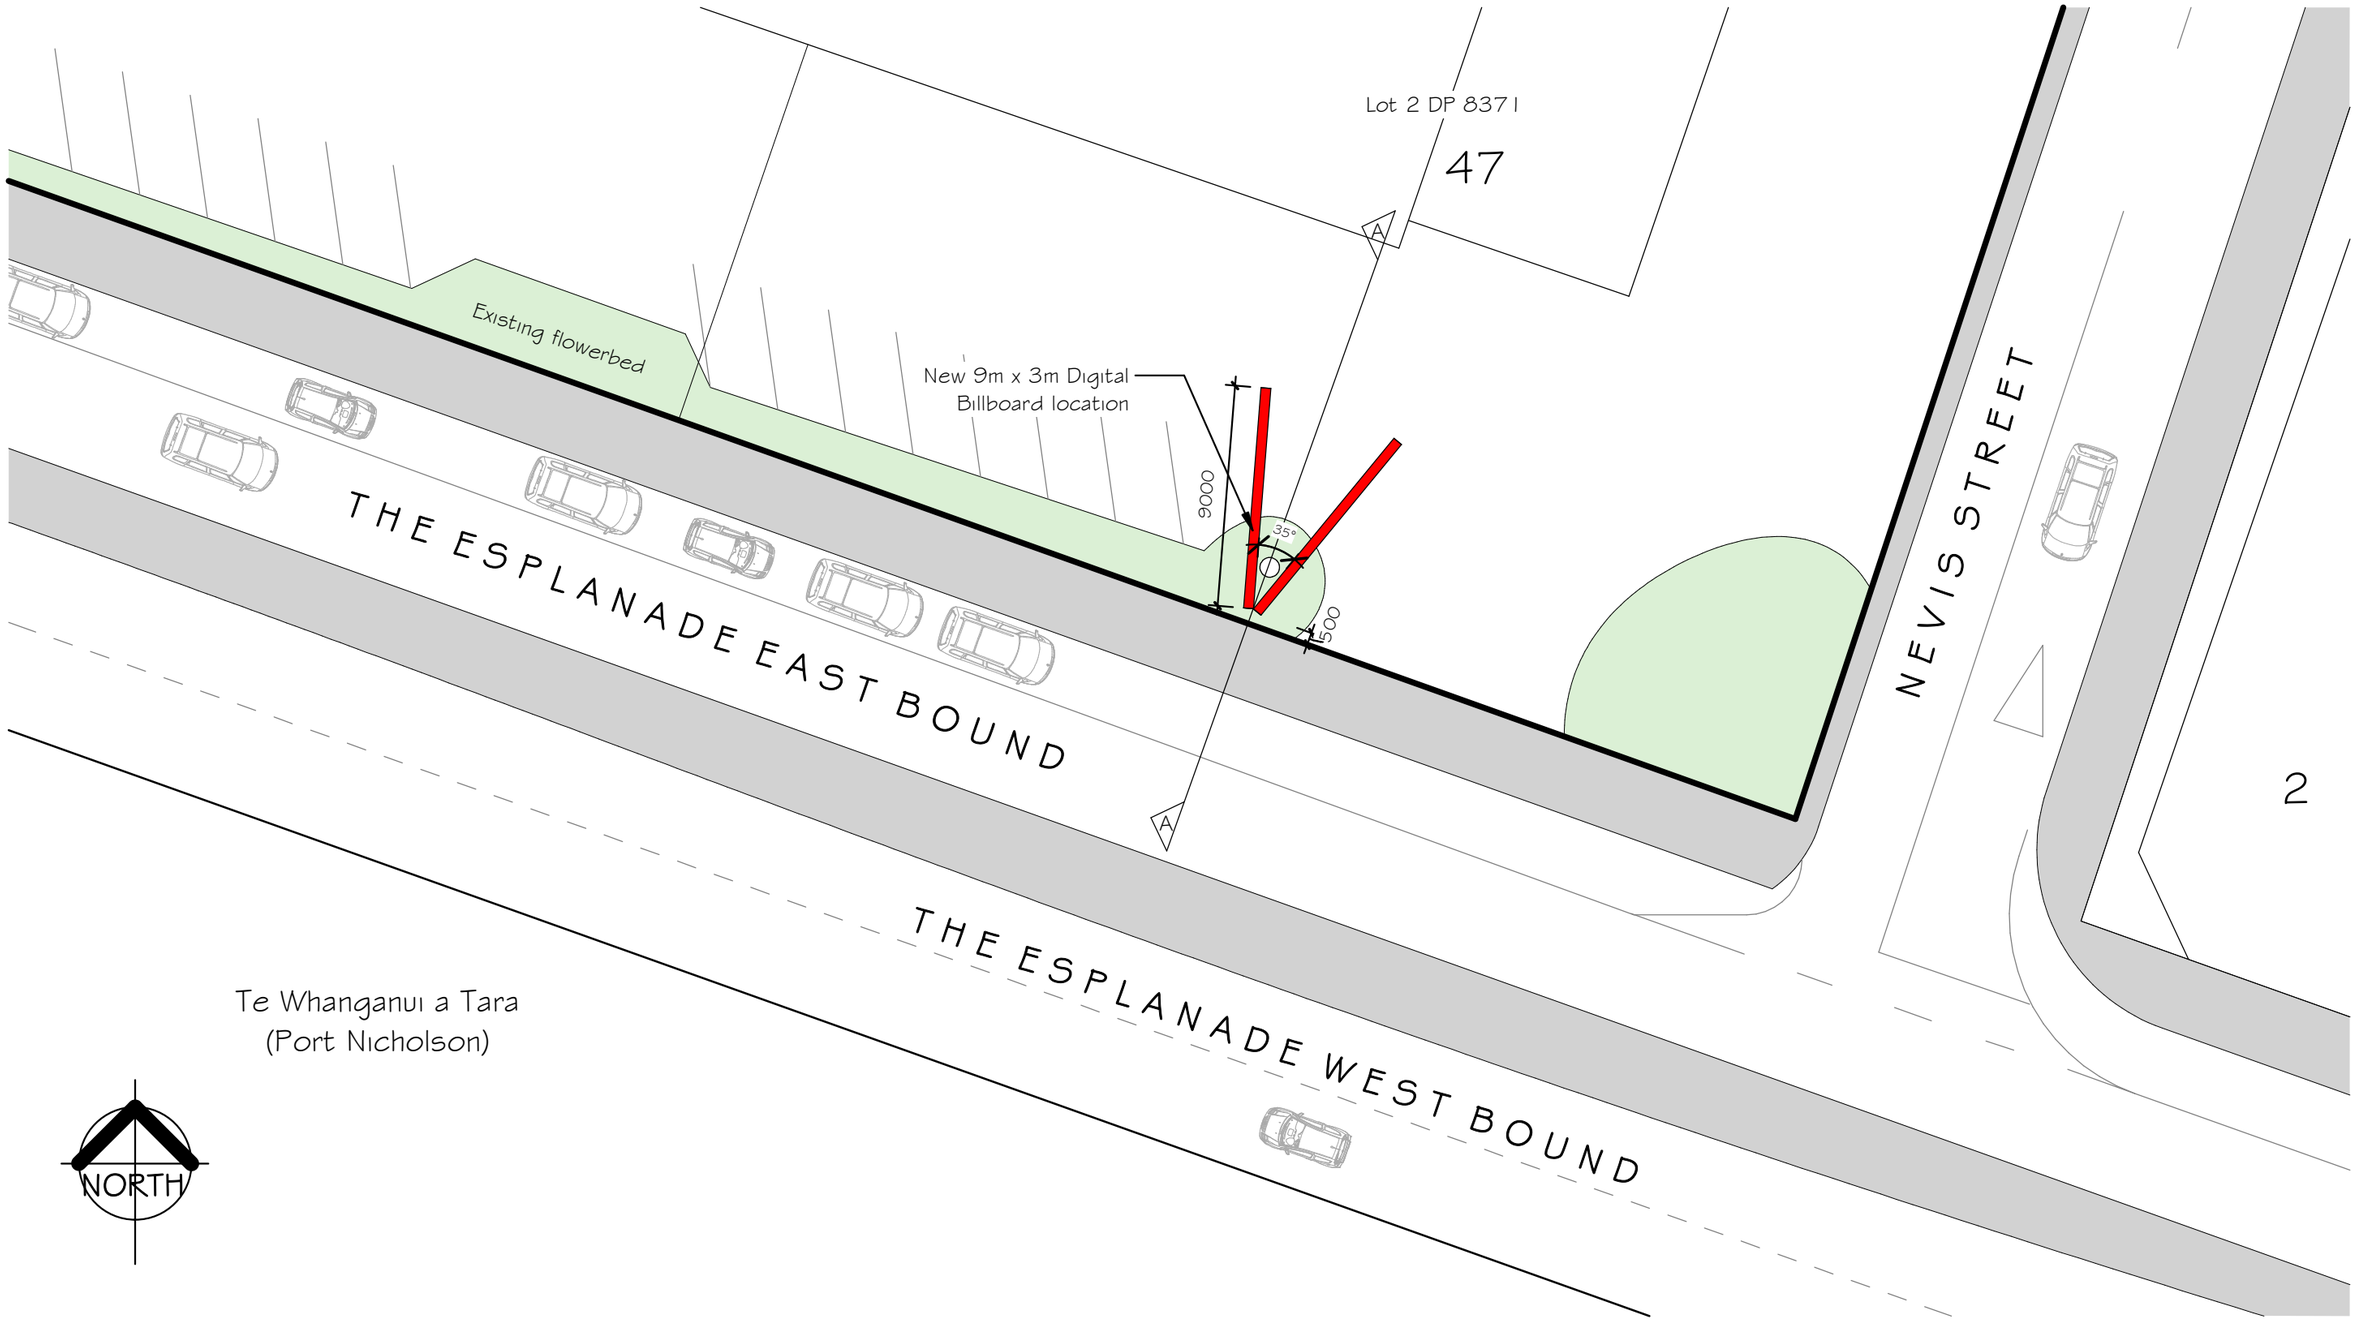

Plan View (9x3m)

All dimensions to be confirmed on site prior to construction

REV.	DATE	DESCRIPTION
A	17.12.21	For Comment
B	24.08.22	Revision
C	01.05.23	Updates
D		

d·sol design solutions
84B Hurstmere Rd, Takapuna, AKL 0622
Matt • 027 686 2025 • matt@dsol.nz
Duane • 021 275 4755 • duane@dsol.nz
www.dsol.nz

mediaworks.

New Billboard -
47 The Esplanade, Petone
Lower Hutt 5012

Plan View (9x3m)

DRAWING NO. A10

SCALE 1 : 250

REVISION C

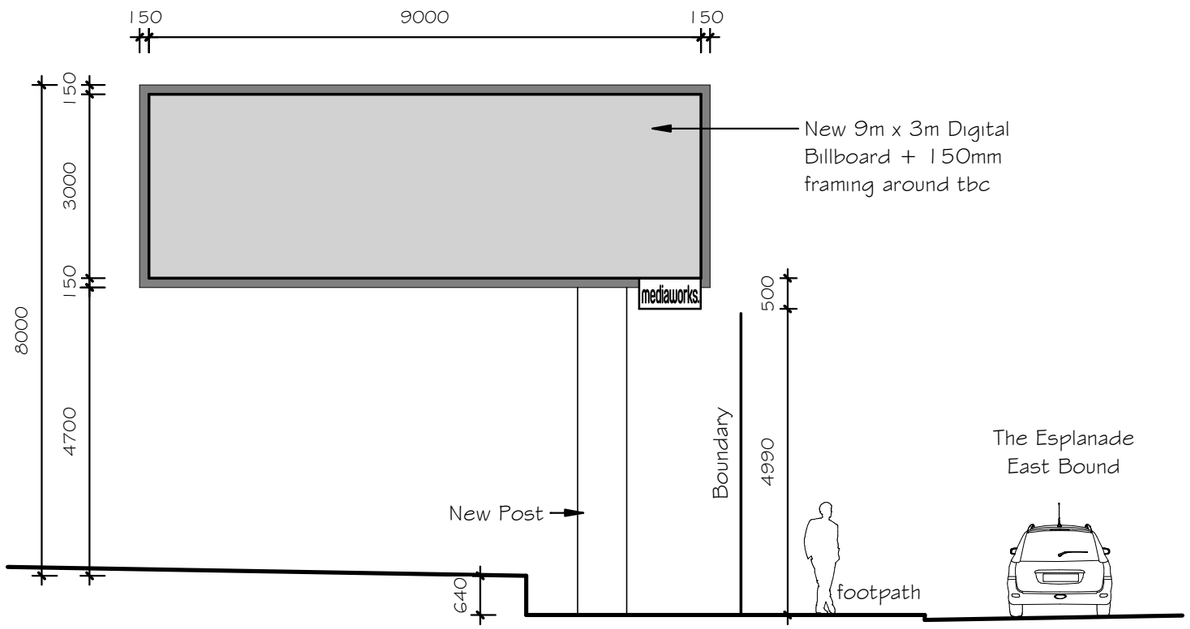

Proposed West Elevation (9x3m)

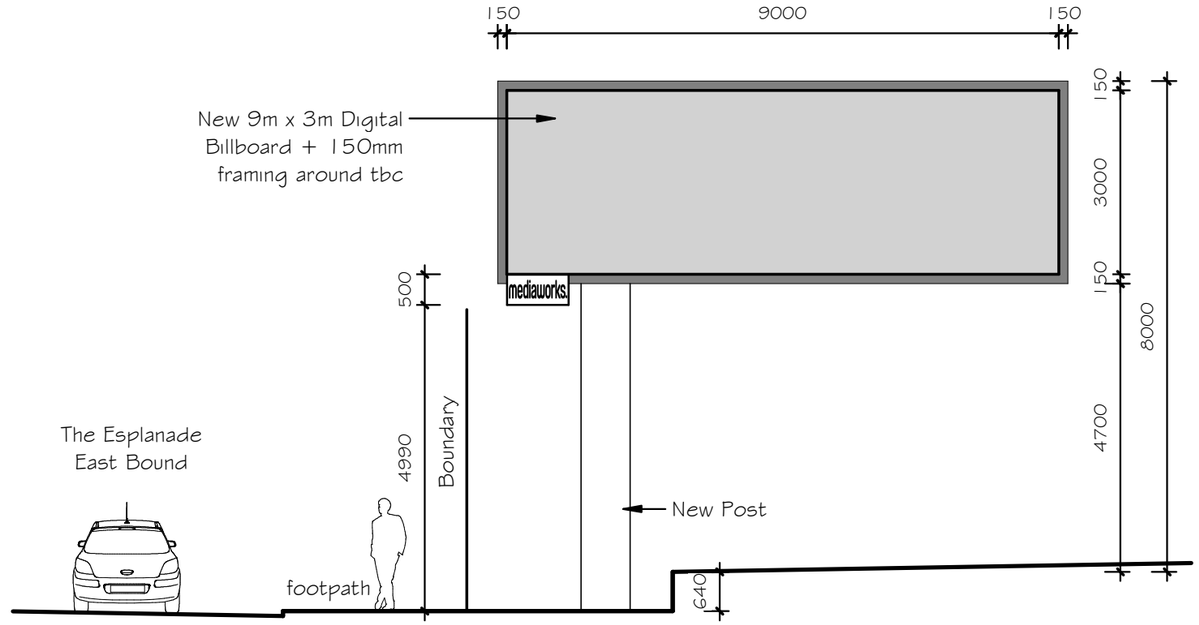

Proposed East Elevation (9x3m)

All dimensions to be confirmed on site prior to construction

REV.	DATE	DESCRIPTION
A	17.12.21	For Comment
B	01.05.23	Updates
C		
D		

d·sol design solutions
84B Hurstmere Rd, Takapuna, AKL 0622
Matt • 027 686 2025 • matt@dsol.nz
Duane • 021 275 4755 • duane@dsol.nz
www.dsol.nz

mediaworks.

New Billboard -
47 The Esplanade, Petone
Lower Hutt 5012

Elevation Views (9x3m)

DRAWING NO. A11

SCALE 1 : 100

REVISION B

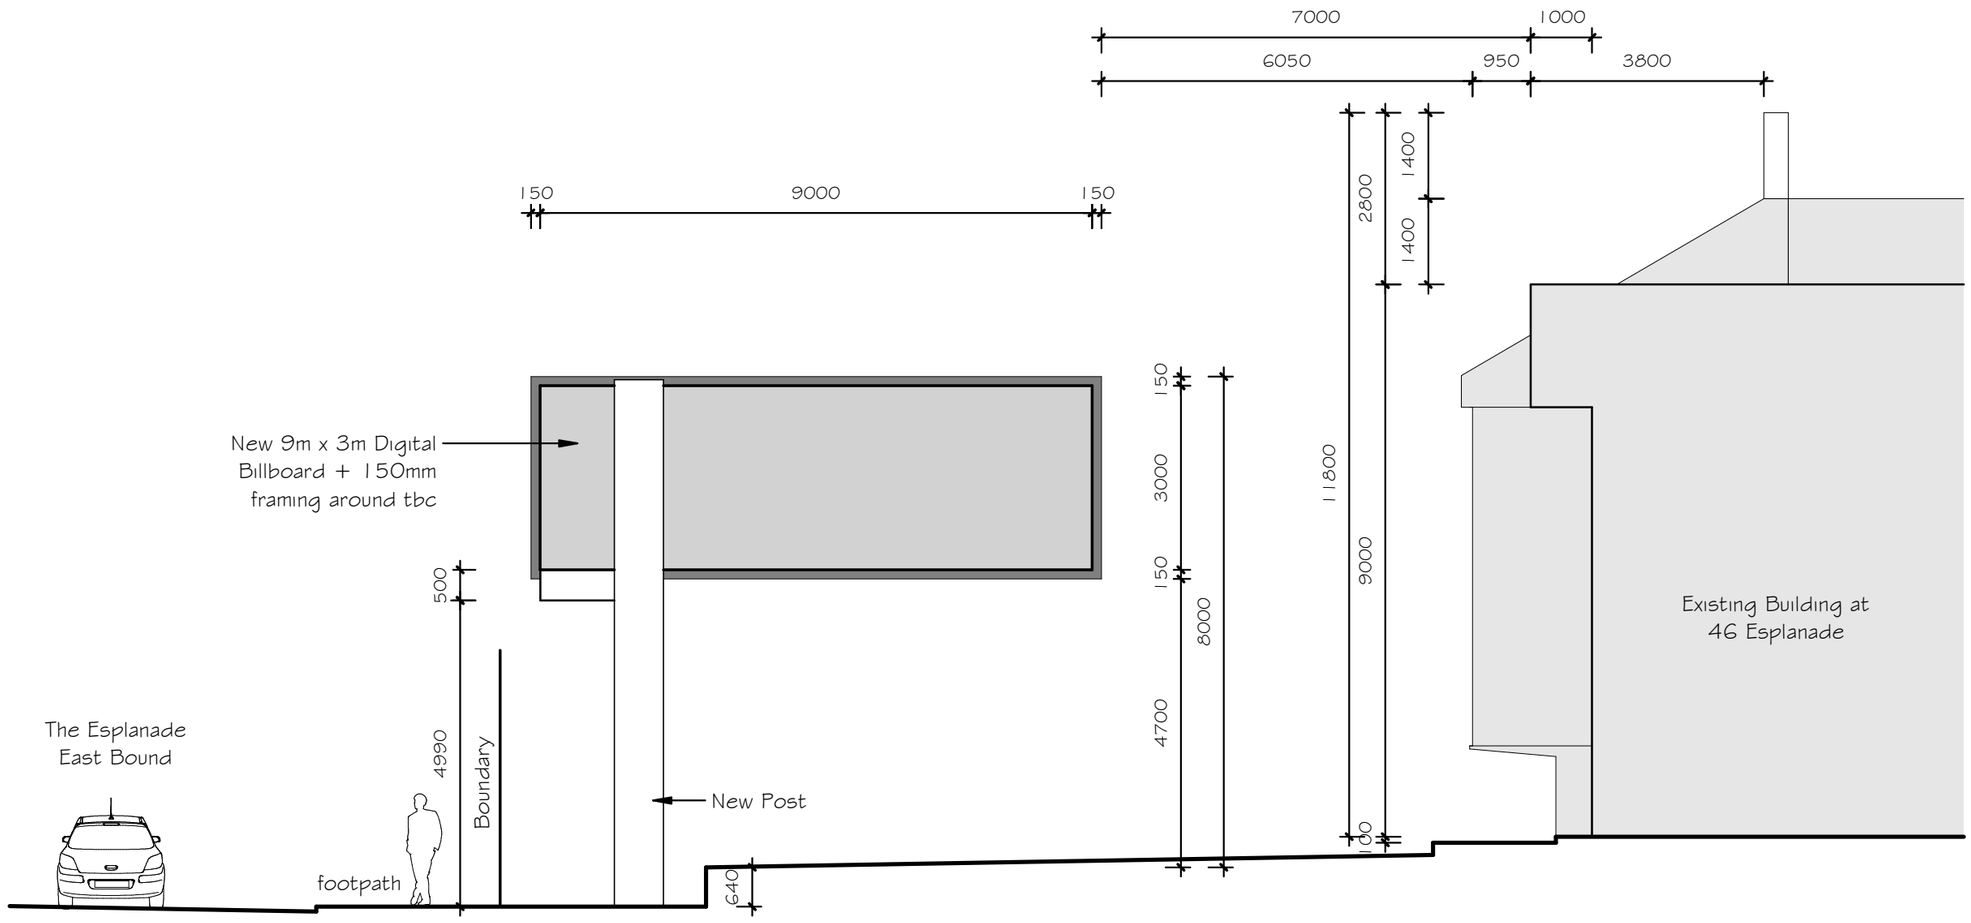

All dimensions to be confirmed on site prior to construction

REV.	DATE	DESCRIPTION
A	24.08.22	Revision
B	02.02.23	Updates
C	01.05.23	Updates
D		

d·sol design solutions
84B Hurstmere Rd, Takapuna, AKL 0622
Matt • 027 686 2025 • matt@dsol.nz
Duane • 021 275 4755 • duane@dsol.nz
www.dsol.nz

mediaworks.

New Billboard -
47 The Esplanade, Petone
Lower Hutt 5012

Section A-A (9x3m)

DRAWING NO. A12

SCALE 1 : 100

REVISION C

REV.	DATE	DESCRIPTION
A	17.12.21	For Comment
B	01.05.23	Updates
C		
D		

d·sol design solutions
84B Hurstmere Rd, Takapuna, AKL 0622
Matt • 027 686 2025 • matt@dsol.nz
Duane • 021 275 4755 • duane@dsol.nz
www.dsol.nz

mediaworks.

New Billboard -
47 The Esplanade, Petone
Lower Hutt 5012

View from East (9x3m)

DRAWING NO. A13

SCALE

REVISION B

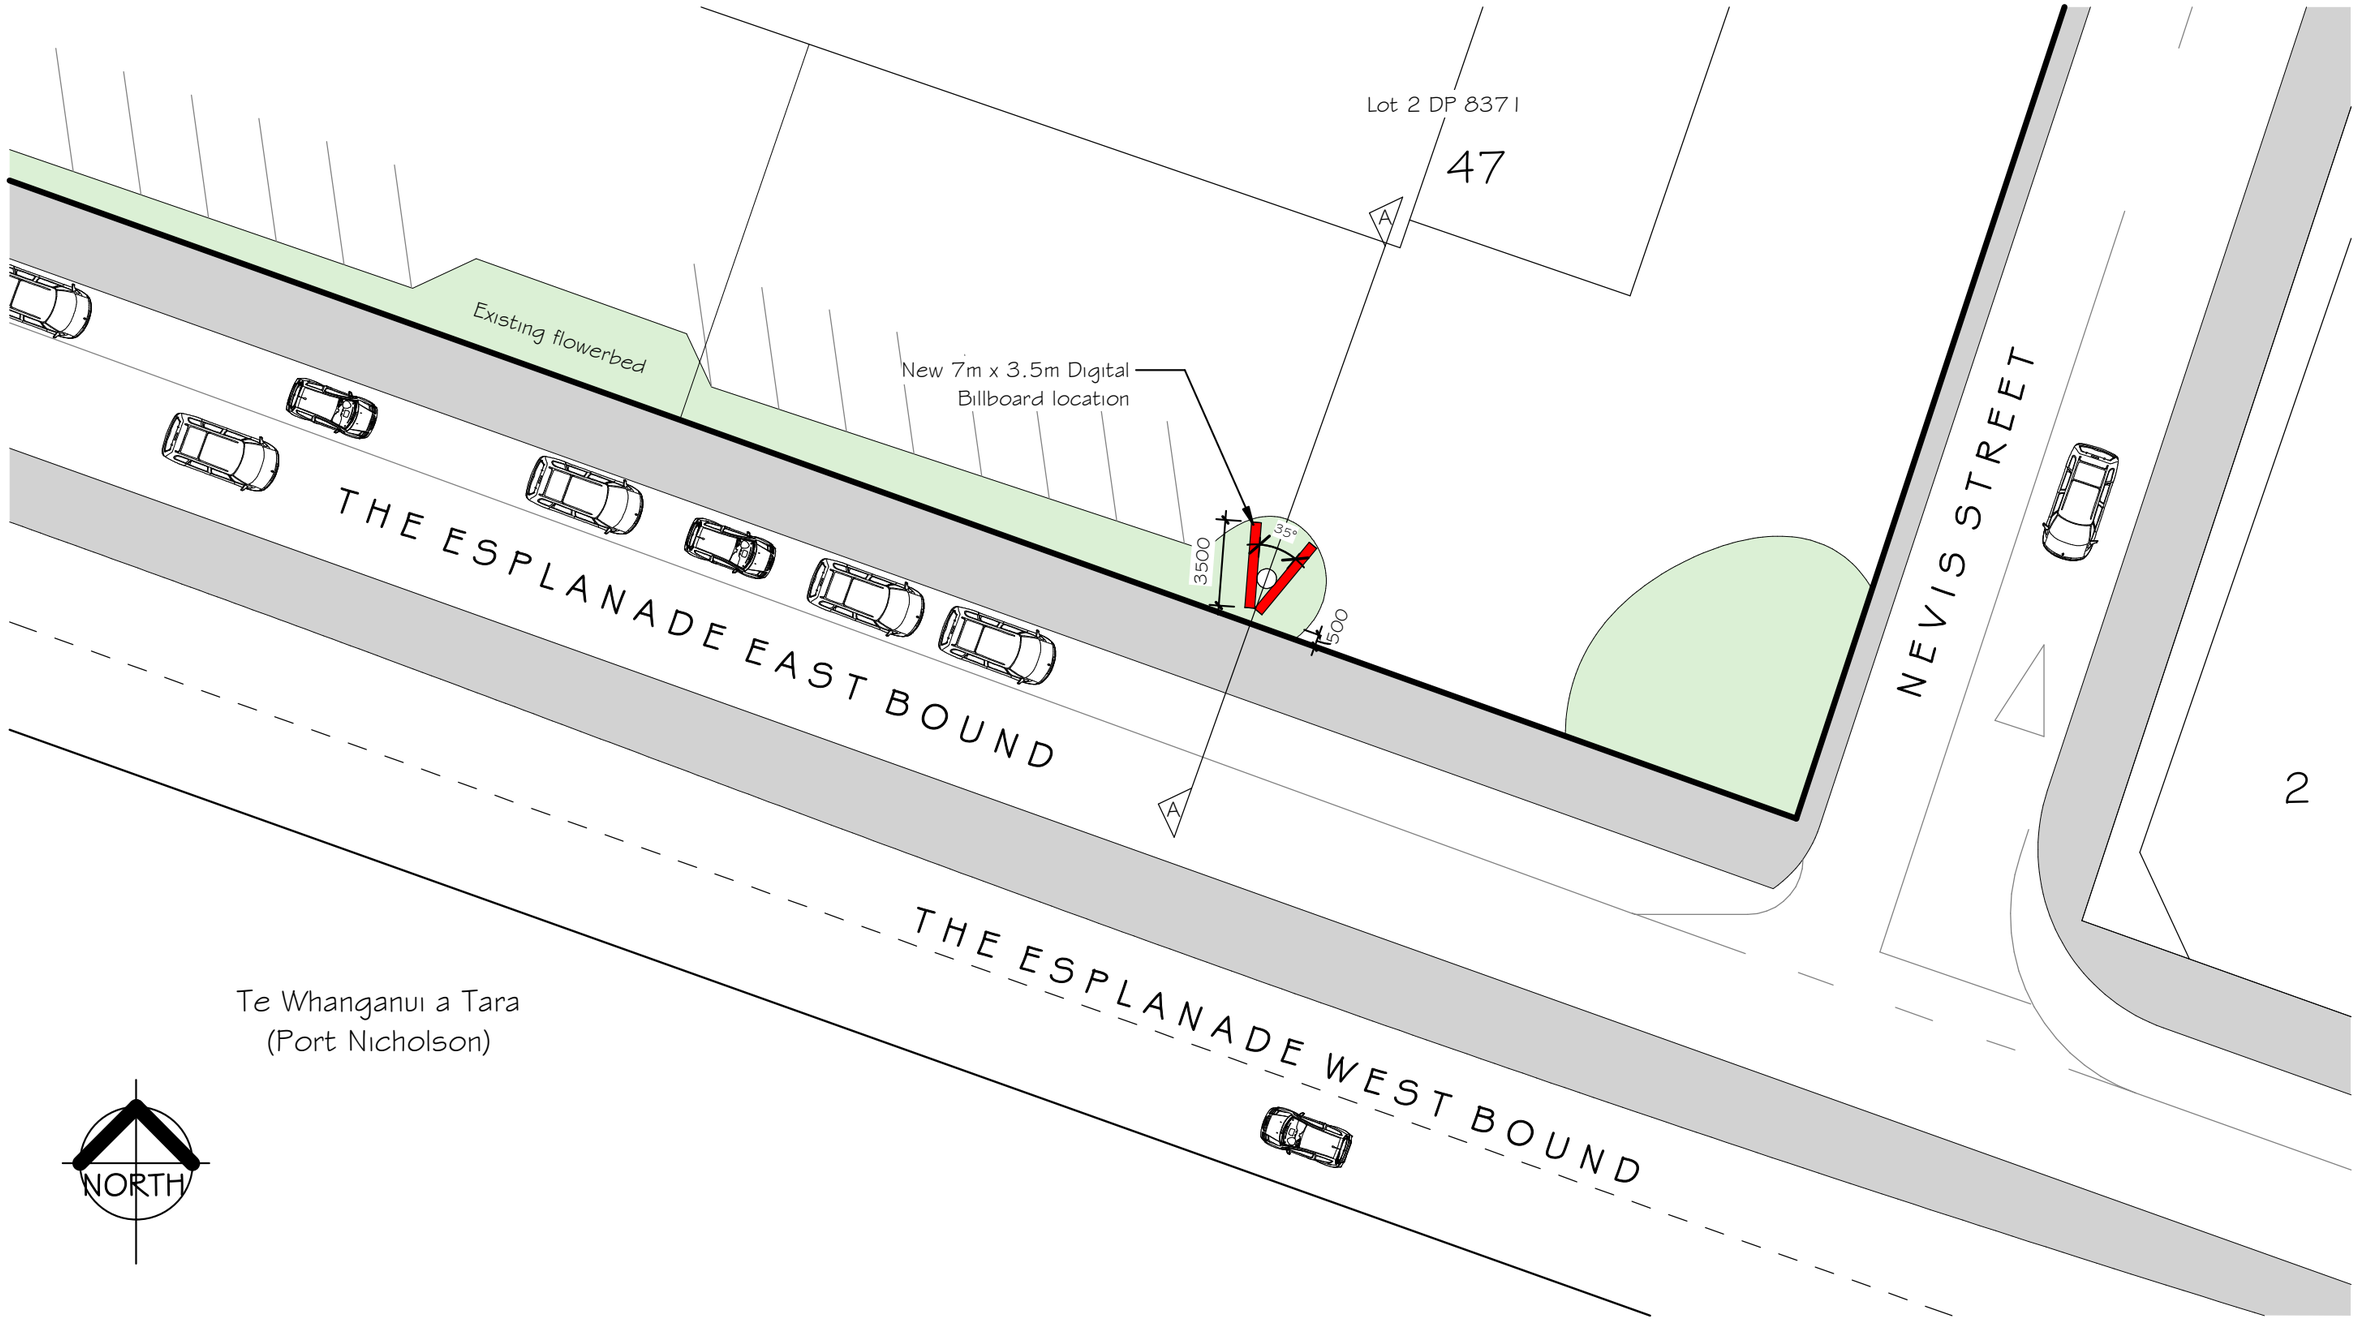

All dimensions to be confirmed on site prior to construction

REV.	DATE	DESCRIPTION
A	24.08.22	Revision
B	01.05.23	Updates
C		
D		

d·sol design solutions
84B Hurstmere Rd, Takapuna, AKL 0622
Matt • 027 686 2025 • matt@dsol.nz
Duane • 021 275 4755 • duane@dsol.nz
www.dsol.nz

mediaworks.

New Billboard -
47 The Esplanade, Petone
Lower Hutt 5012

Plan View (7x3.5m)

DRAWING NO. A20

SCALE 1 : 250

REVISION B

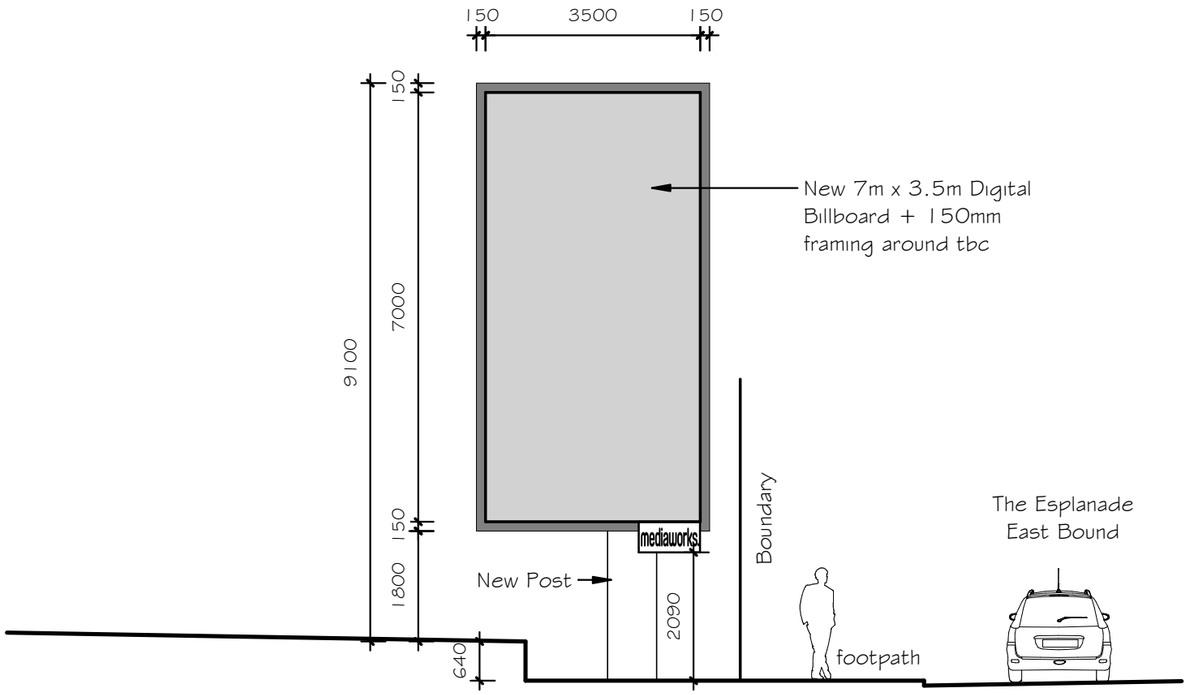

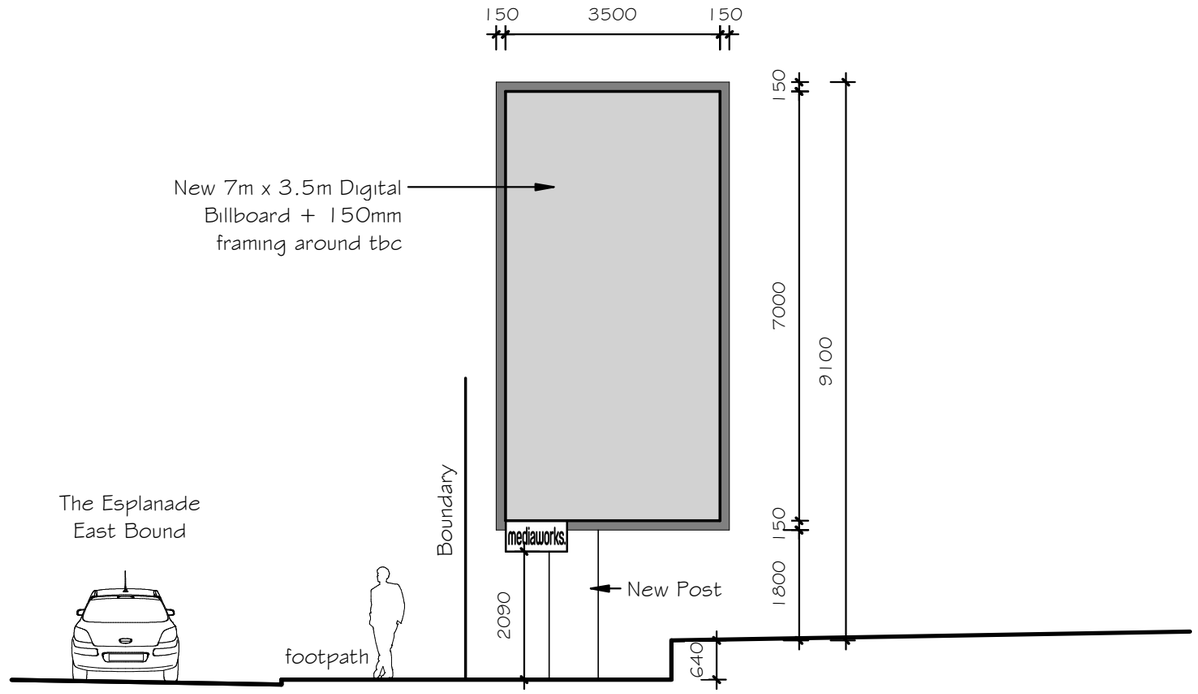

All dimensions to be confirmed on site prior to construction

REV.	DATE	DESCRIPTION
A	17.12.21	For Comment
B	01.05.23	Updates
C		
D		

d·sol design solutions
84B Hurstmere Rd, Takapuna, AKL 0622
Matt • 027 686 2025 • matt@dsol.nz
Duane • 021 275 4755 • duane@dsol.nz
www.dsol.nz

mediaworks.

New Billboard -
47 The Esplanade, Petone
Lower Hutt 5012

Elevation Views (7x3.5m)

DRAWING NO. A21

SCALE 1 : 100

REVISION B

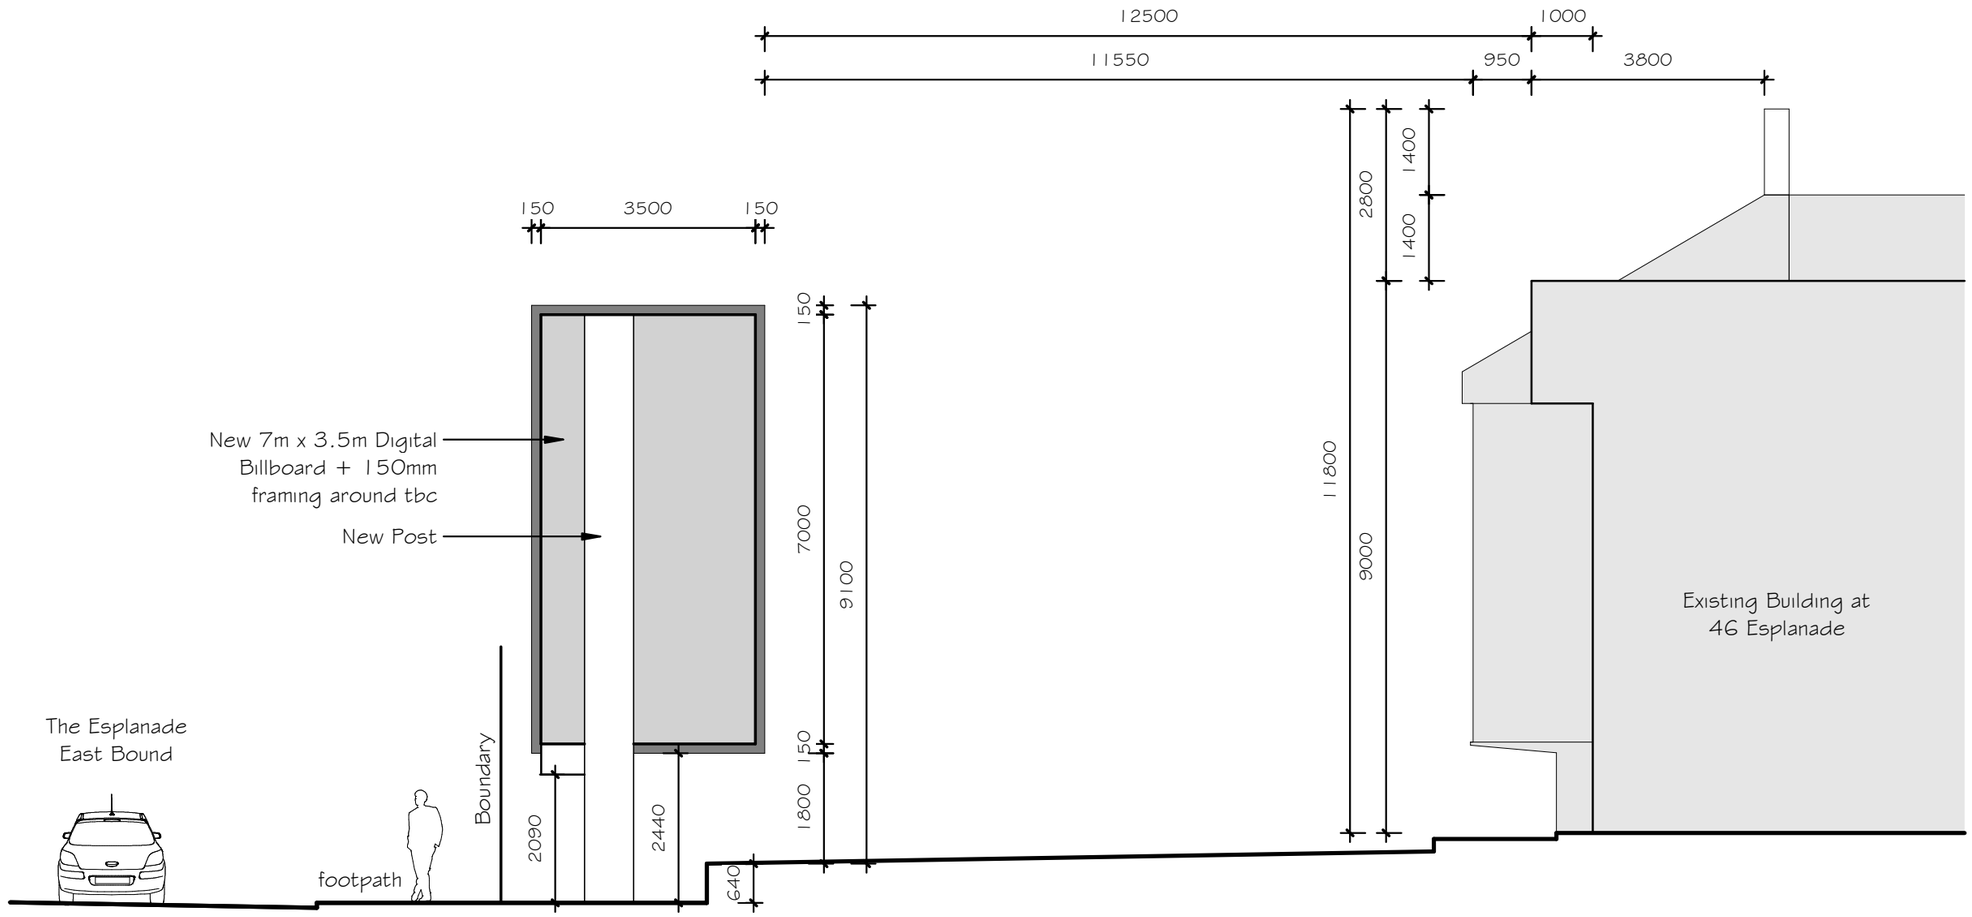

All dimensions to be confirmed on site prior to construction

REV.	DATE	DESCRIPTION
A	24.08.22	Revision
B	02.02.23	Updates
C	01.05.23	Updates
D		

d·sol design solutions
84B Hurstmere Rd, Takapuna, AKL 0622
Matt • 027 686 2025 • matt@dsol.nz
Duane • 021 275 4755 • duane@dsol.nz
www.dsol.nz

mediaworks.

New Billboard -
47 The Esplanade, Petone
Lower Hutt 5012

Section A-A (7x3.5m)

DRAWING NO. A22

SCALE 1 : 100

REVISION C

REV.	DATE	DESCRIPTION
A	17.12.21	For Comment
B	01.05.23	Updates
C		
D		

d·sol design solutions
84B Hurstmere Rd, Takapuna, AKL 0622
Matt • 027 686 2025 • matt@dsol.nz
Duane • 021 275 4755 • duane@dsol.nz
www.dsol.nz

mediaworks.

New Billboard -
47 The Esplanade, Petone
Lower Hutt 5012

View from East (7x3.5m)

DRAWING NO. A23

SCALE

REVISION B