


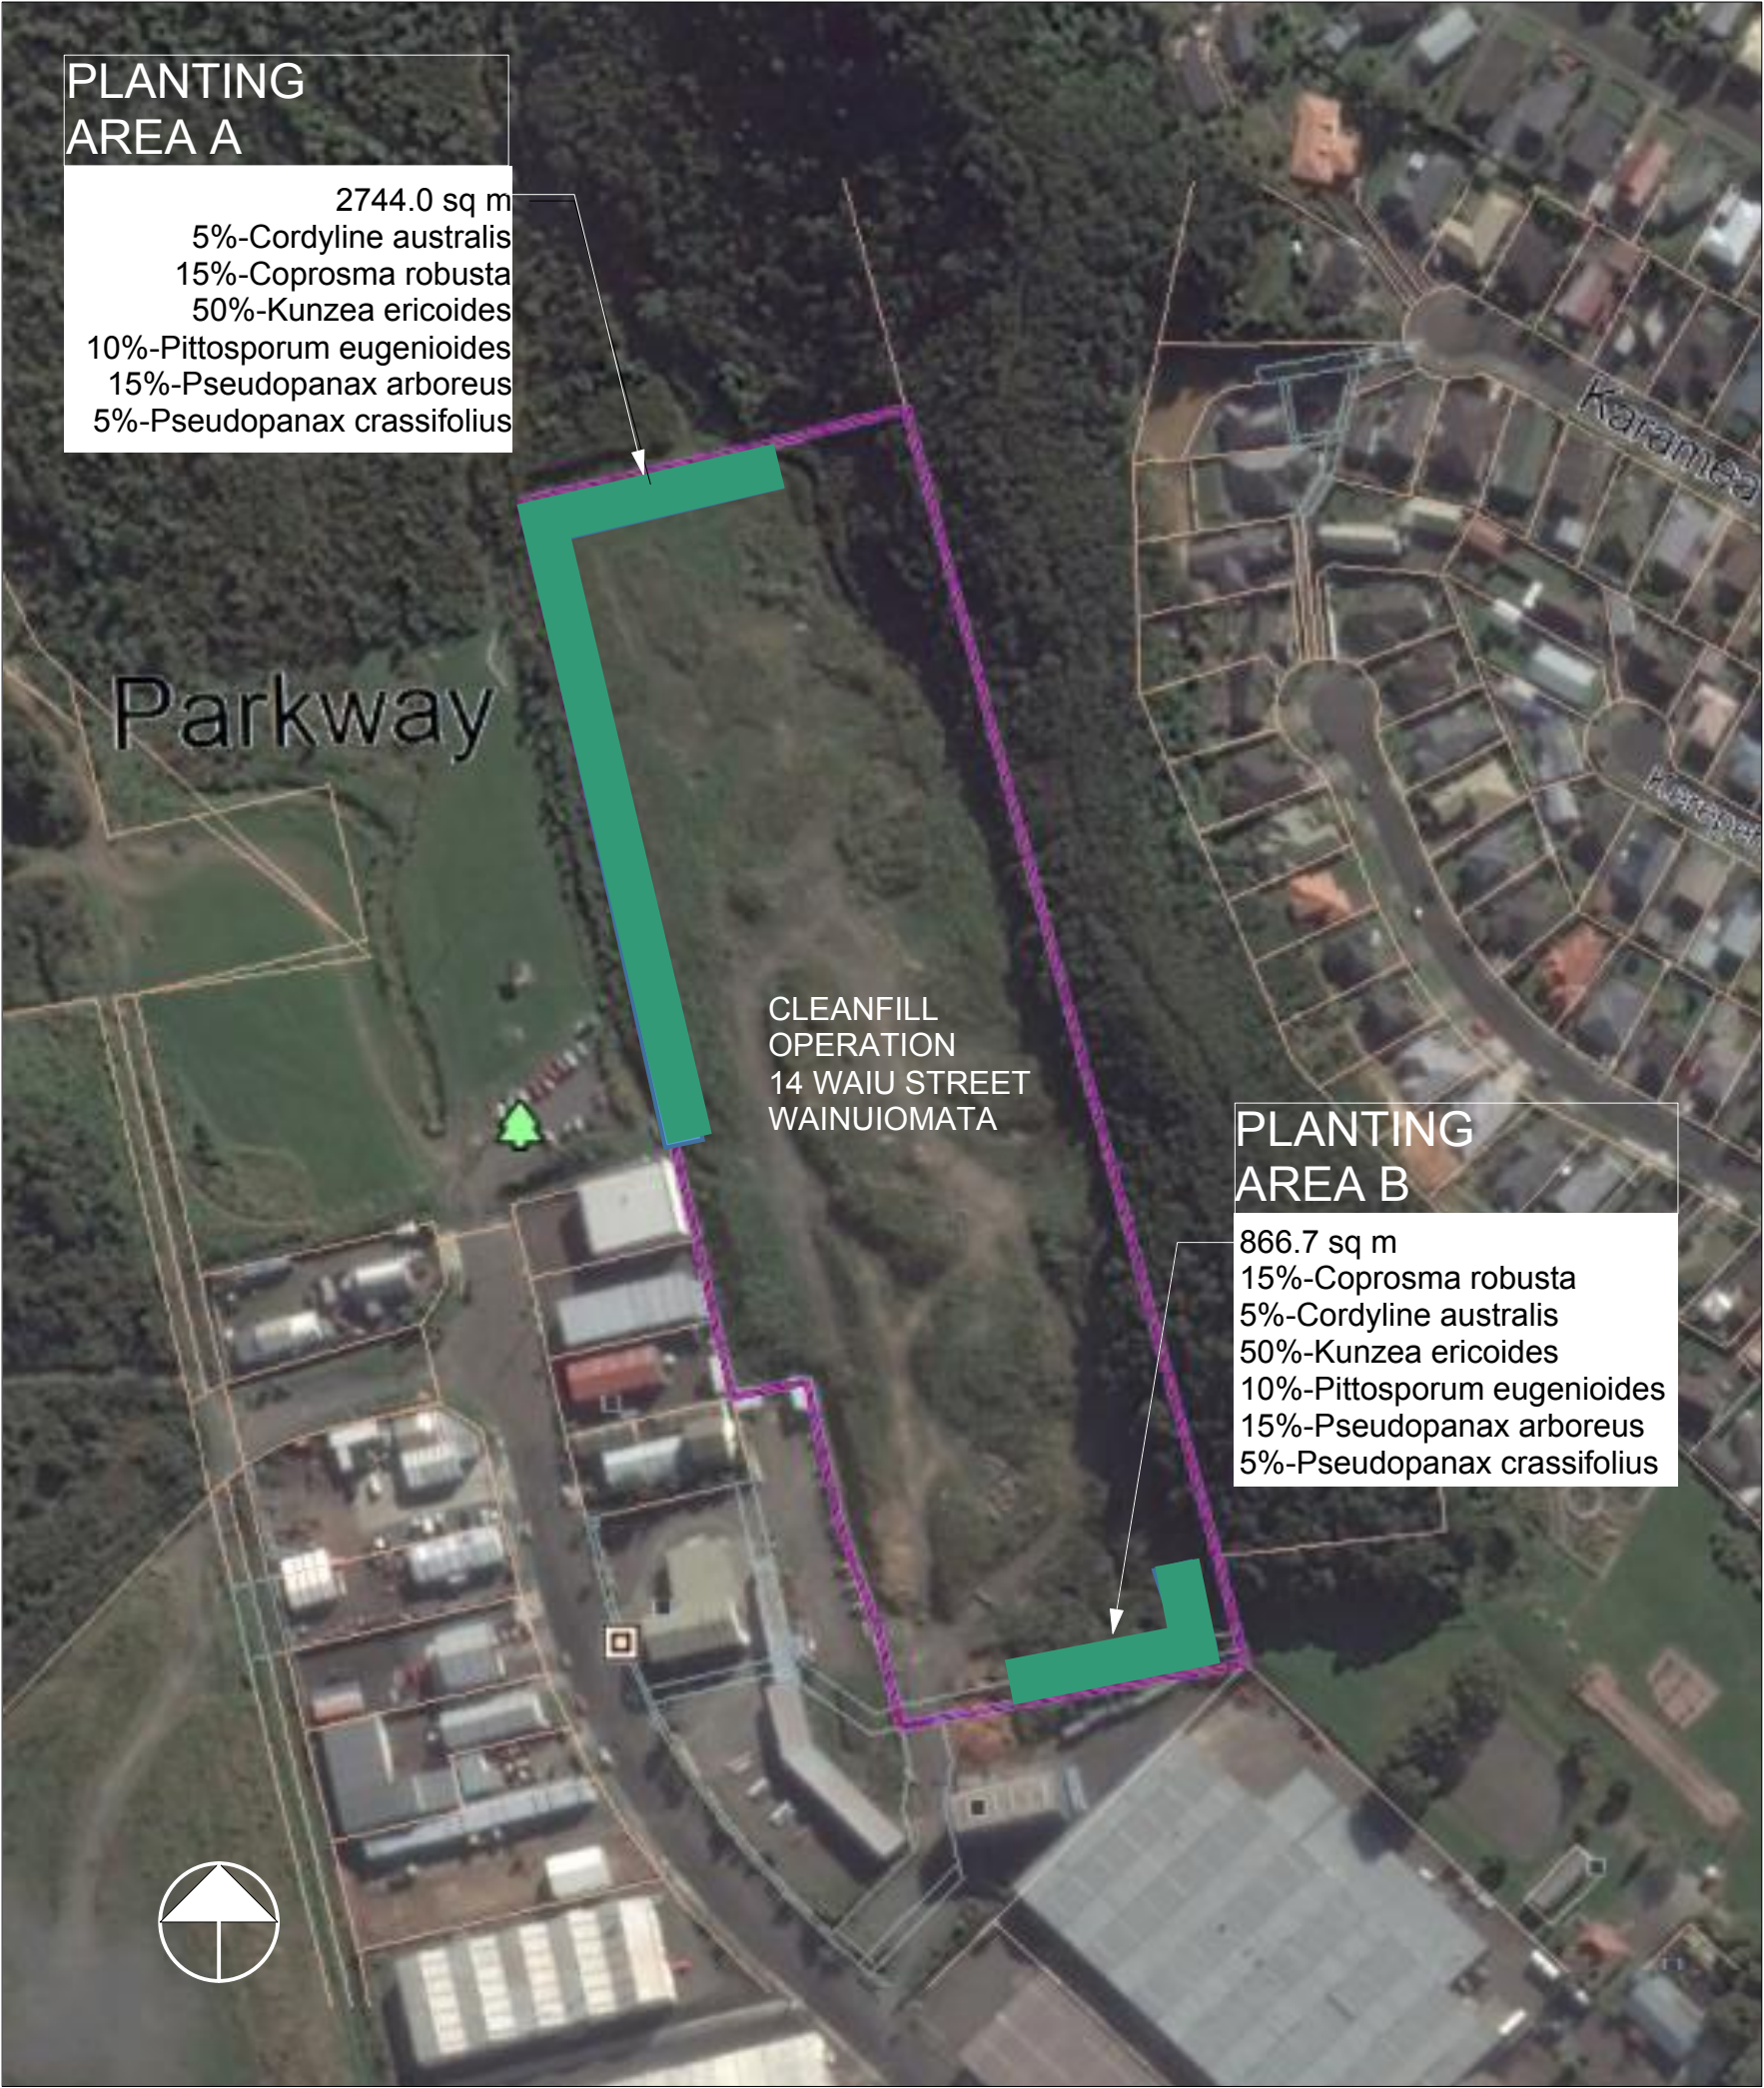

# WAIU STREET CLEANFILL PLANTING PLAN

Scale @ A3 1:2000    May 2016

14 WAIU STREET  
WAINUIOMATA

## Planting Areas A & B: Planting Strategy

Refer also to Waiu Street Cleanfill Planting Specification 2016;  
Hudson Associates, May 2016.

- Progressively hydroseed batter slopes exposed by earthworks, to hold down dust and control erosion;
- Plant batter slopes in the following season after establishment of grass; Plant progressively each season (May August) as each area of earthworks is completed and grass established;
- Spot-spray grass at plant locations prior to planting;
- Three-year planting maintenance and replacement period.

## Plant Schedule

| Species Name             | Common Name        | Spacing | Size      | Number Area A | Number Area B |
|--------------------------|--------------------|---------|-----------|---------------|---------------|
| Cordyline australis      | Cabbage Tree       | 1m      | PB3       | 137           | 43            |
| Coprosma robusta         | Karamu             | 1m      | PB3       | 412           | 130           |
| Kunzea ericoides         | Kanuka             | 1m      | PB3 or RT | 1372          | 433           |
| Pittosporum eugenioides  | Tarata/Lemonwood   | 1m      | PB3       | 274           | 87            |
| Pseudopanax arboreus     | Puahou/Five-Finger | 1m      | PB3       | 412           | 130           |
| Pseudopanax crassifolius | Lancewood          | 1m      | PB3       | 137           | 43            |
| <b>TOTAL</b>             |                    |         |           | <b>2744</b>   | <b>866</b>    |

**TOTAL PLANTS: 3610**

