


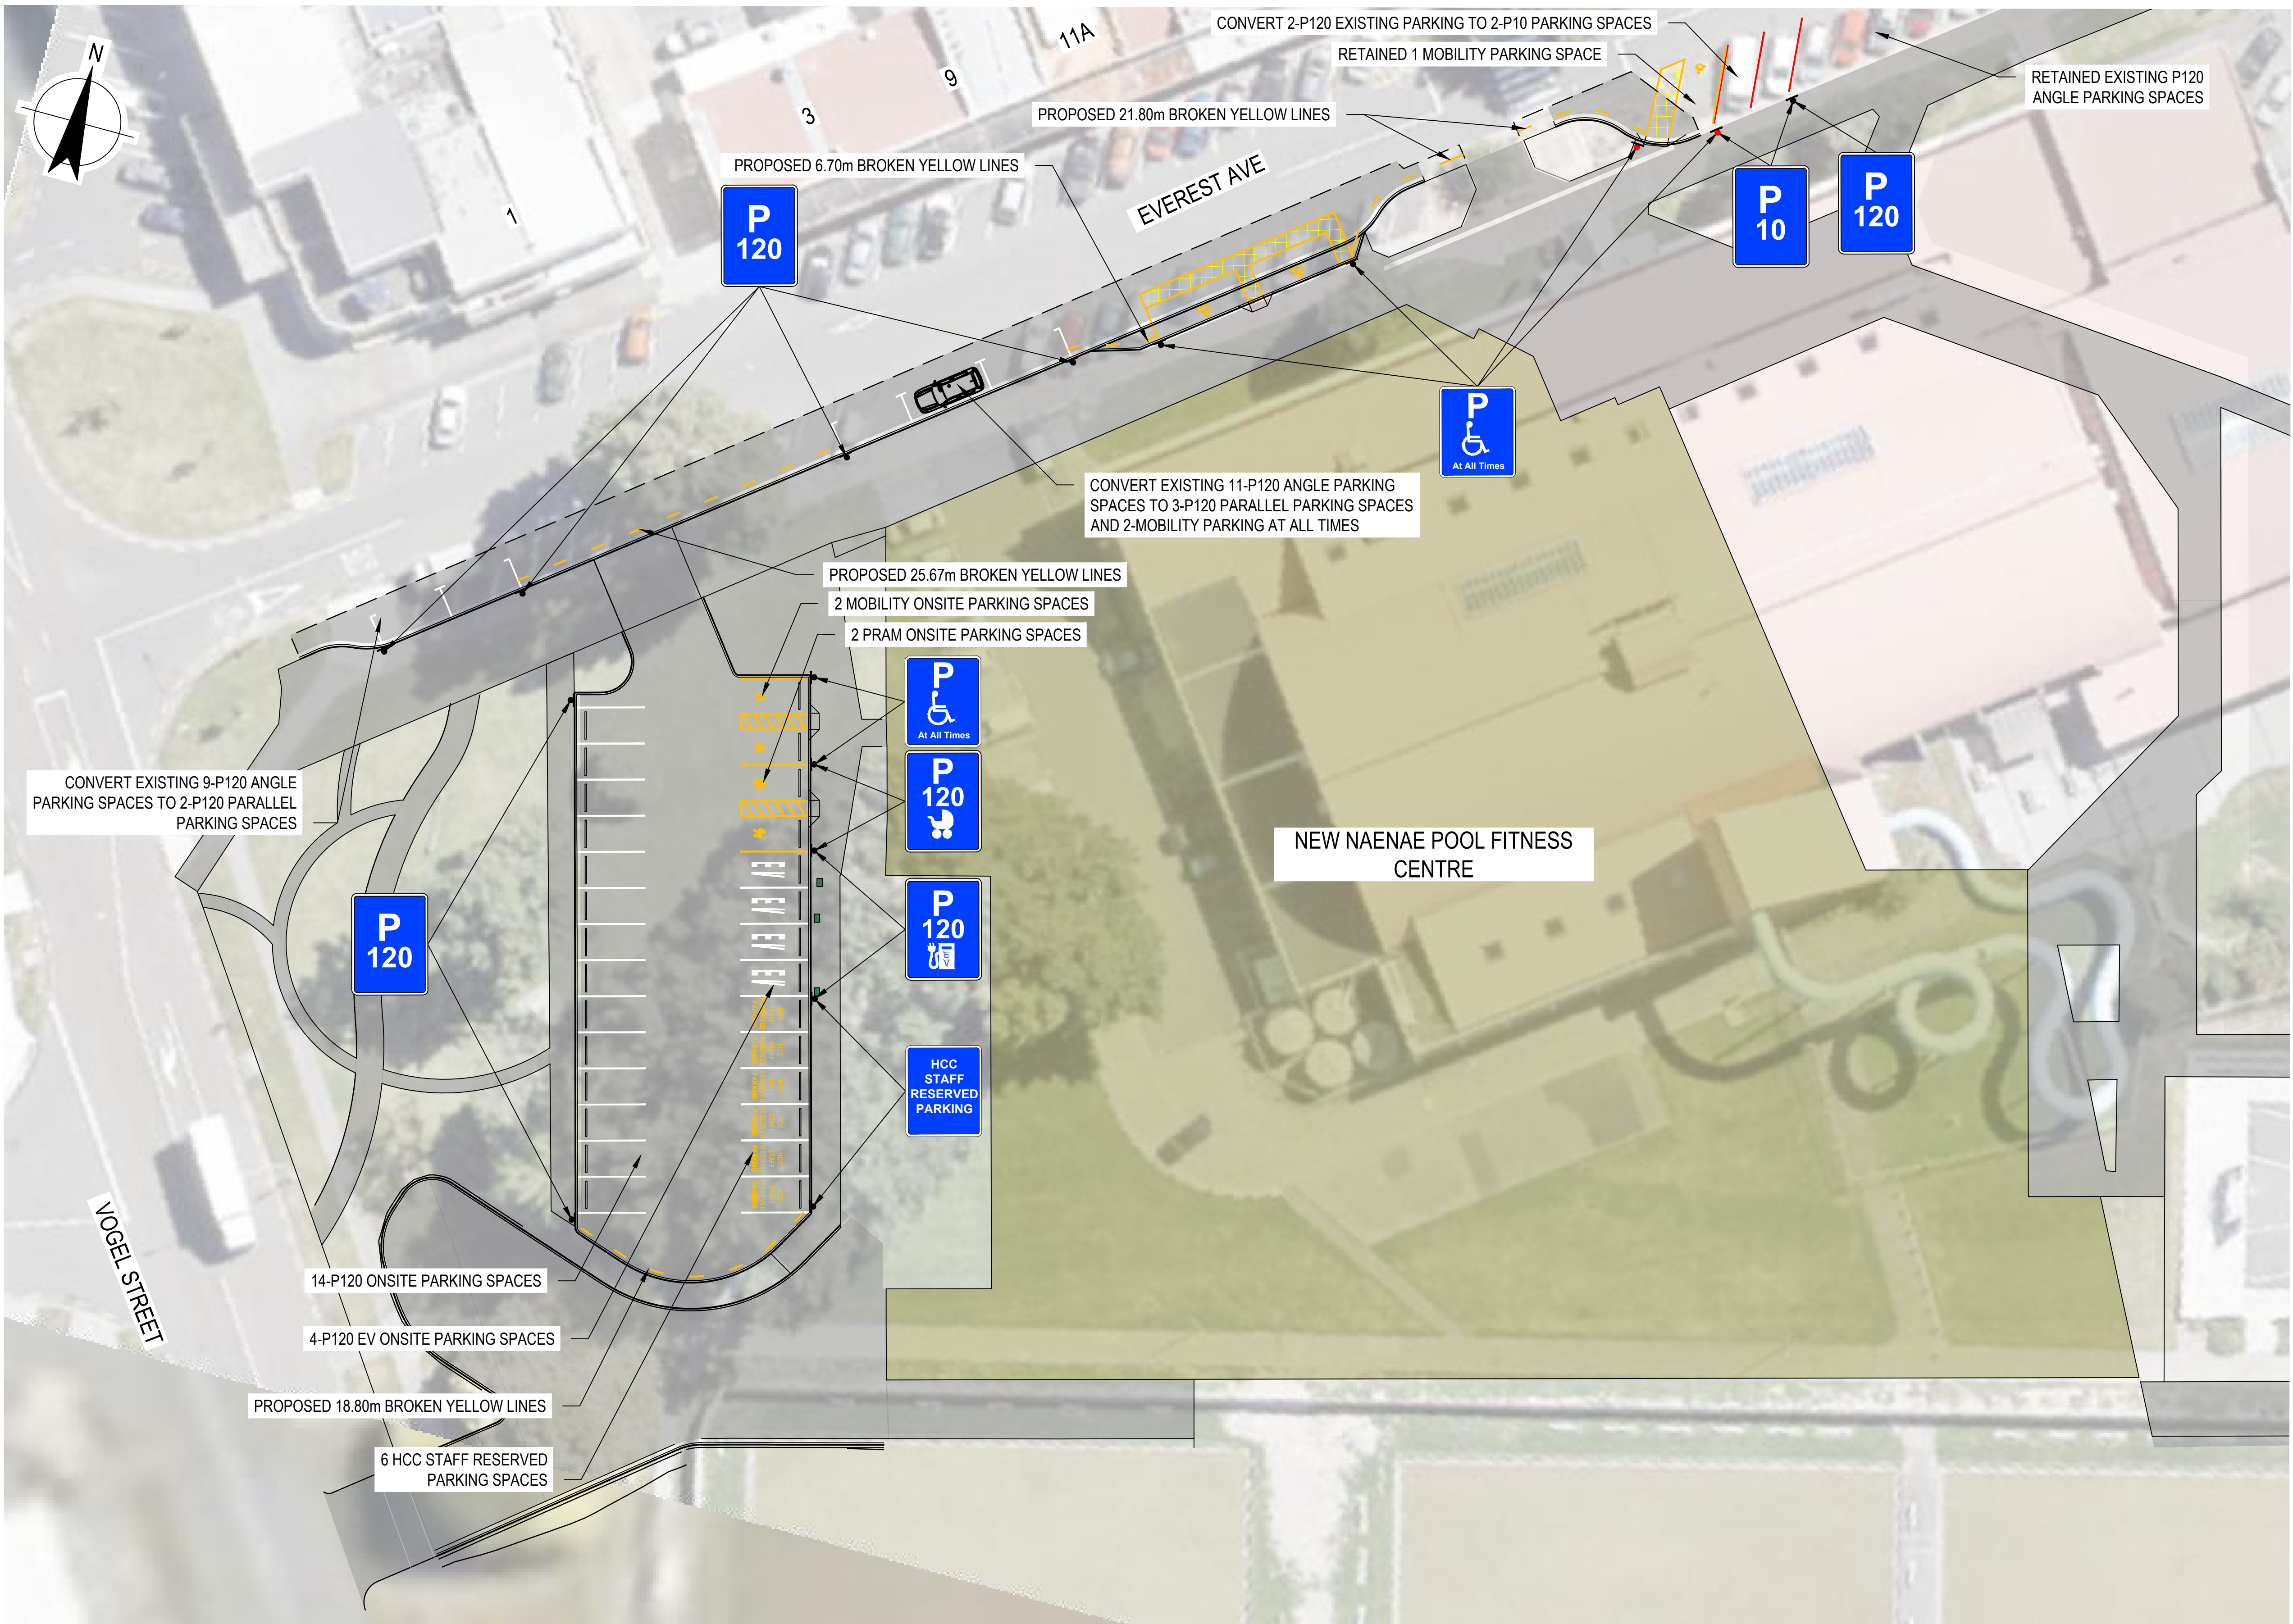

LEGEND - PROPOSED:

NEW BUILDING FOOTPRINT

NEW POLE WITH SIGN
EXISTING POLE WITH
NEW SIGN

BROKEN YELLOW LINE

SOLID YELLOW MARKING

SOLID WHITE MARKING

EXISTING WHITE
MARKING

KEEP CLEAR HATCHING

PLAN
SCALE 1:250

CLIENT	HUTT CITY TE AWA KAIRANGI HUTT CITY COUNCIL Lower Hutt	PROJECT	NANAE POOL AND FITNESS CENTRE	STATUS	ISSUED FOR INFORMATION	Project No.	12549025	SHEET NO.	T01
						Revision	A		
CONSULTANT	TLD TRANSPORT & LAND DEVELOPMENT ENGINEERS TLD ENGINEERS 4 Margaret St. Hutt Central Lower Hutt, Wellington www.tlde.co.nz - 027 803 0653	TITLE	PARKING MANAGEMENT PLAN	DESIGNED/DRAWN BY	R. PLAZA	Remarks	-	SCALE	02.557.51012.5 SCALE 1:250 AT ORIGINAL SIZE
				APPROVED BY	A. SHAHIN	Date	06 / 24		