


Attachment 3:
Earthworks Plans

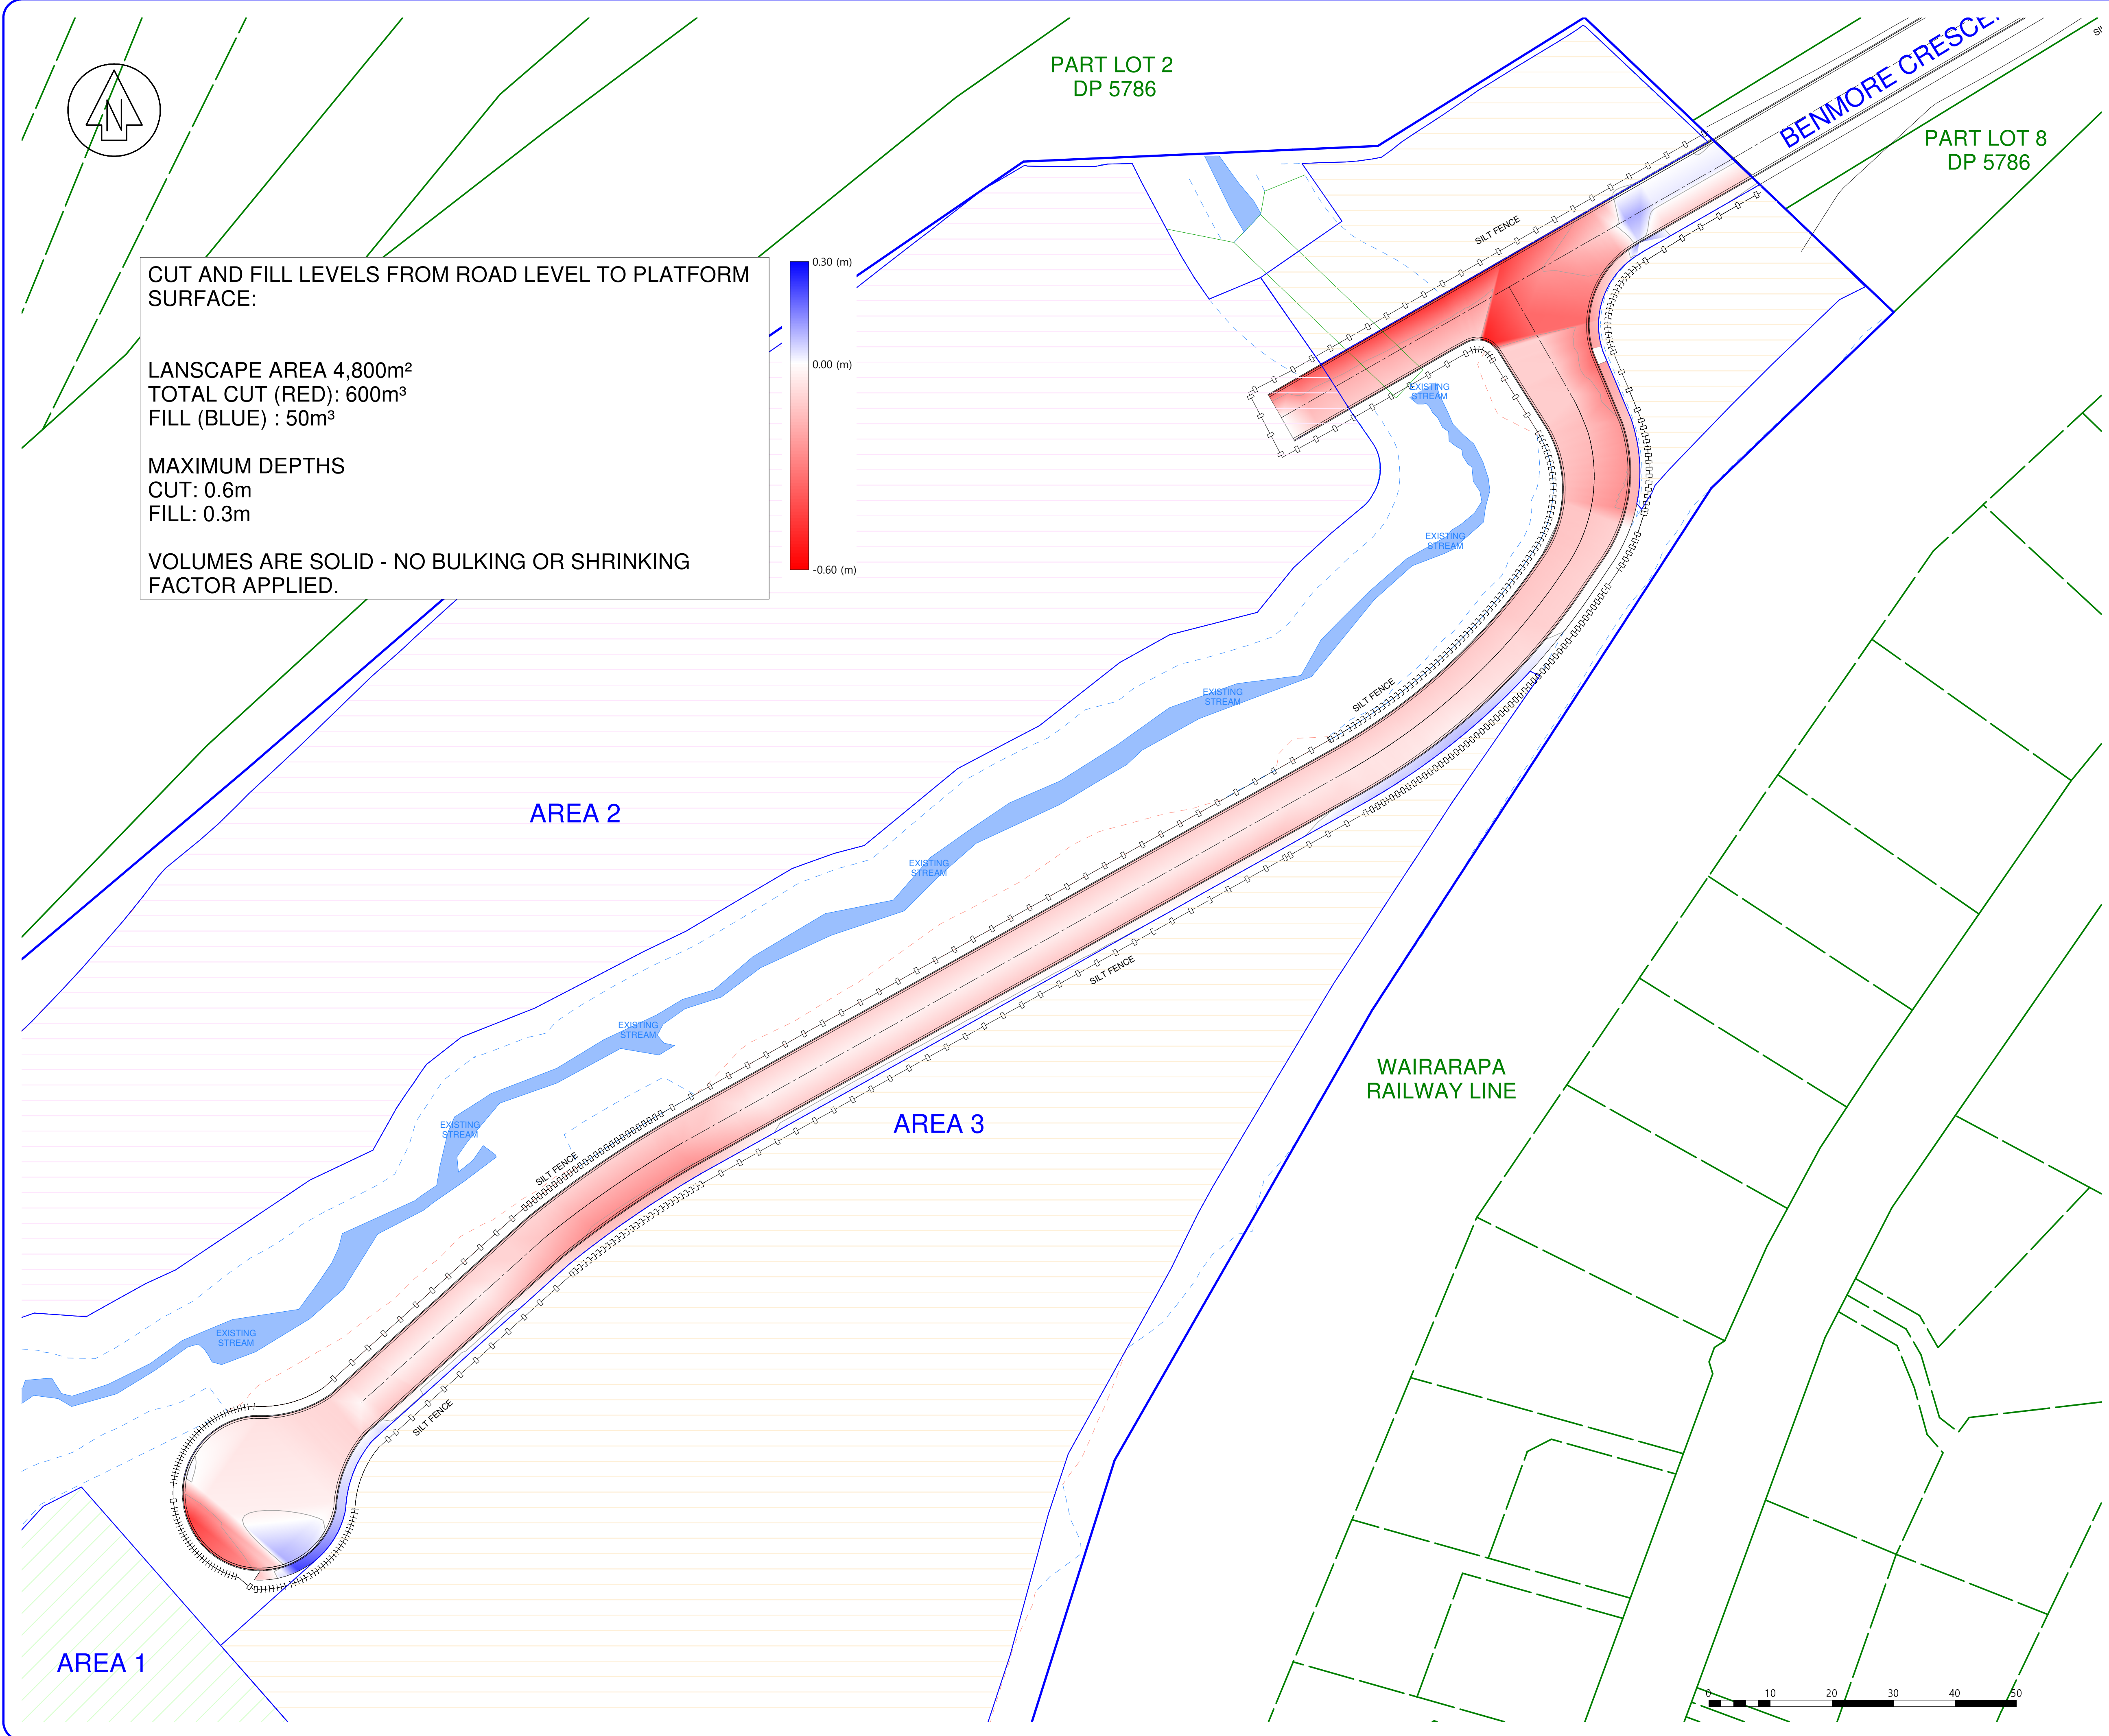

CUT AND FILL LEVELS FROM ROAD LEVEL TO PLATFORM SURFACE:

LANDSCAPE AREA 4,800m²
TOTAL CUT (RED): 600m³
FILL (BLUE) : 50m³

MAXIMUM DEPTHS
CUT: 0.6m
FILL: 0.3m

VOLUMES ARE SOLID - NO BULKING OR SHRINKING FACTOR APPLIED.

NO	REVISION	BY	DATE
A	FIRST ISSUE		

SpencerHolmes
engineers · surveyors · planners

Level 10 · 57 Willis Street
PO Box 588 Wellington New Zealand
(04) 472-2261 www.spencerholmes.co.nz

CLIENT
ROSCO INDUSTRIAL

PROJECT
**BENMORE CRESCENT,
MANOR PARK**

DRAWING TITLE
**CUT AND FILL PLAN
1 OF 2**

DESIGN CONSULTANT

Copyright of this drawing is vested in Spencer Holmes Ltd.
The Contractor shall verify all dimensions on site.

CAUTION - The information shown on this plan has been prepared under specific instruction from the client and is intended solely for the clients use. The information is valid as at the date of survey. Spencer Holmes Limited will accept no liability for any consequence arising out of the use of this plan, or the information thereon whether in hard copy or electronic format by any other party for any purpose whatsoever.

☐ S20-0380-Ewks Subdivision - AP30
☐ DRAWN JDS
☐ CHECKED MWC

SCALE
1 : 500

DRAWING NUMBER
S20-0380-AP30


AT
A1

REV
A



RESOURCE MANAGEMENT - LAND PLANNING - SURVEYING - STRUCTURAL - CIVIL - FIRE

NO	REVISION	BY	DATE
A	FIRST ISSUE		


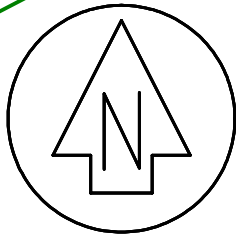


CUT AND FILL LEVELS ARE TO SUBGRADE LEVELS

LANDSCAPE AREA 2,870m²
TOTAL CUT (RED): 460m³
FILL (BLUE) : 160m³

MAXIMUM DEPTHS
CUT: 0.9m
FILL: 1.2m

VOLUMES ARE SOLID - NO BULKING OR SHRINKING
FACTOR APPLIED.

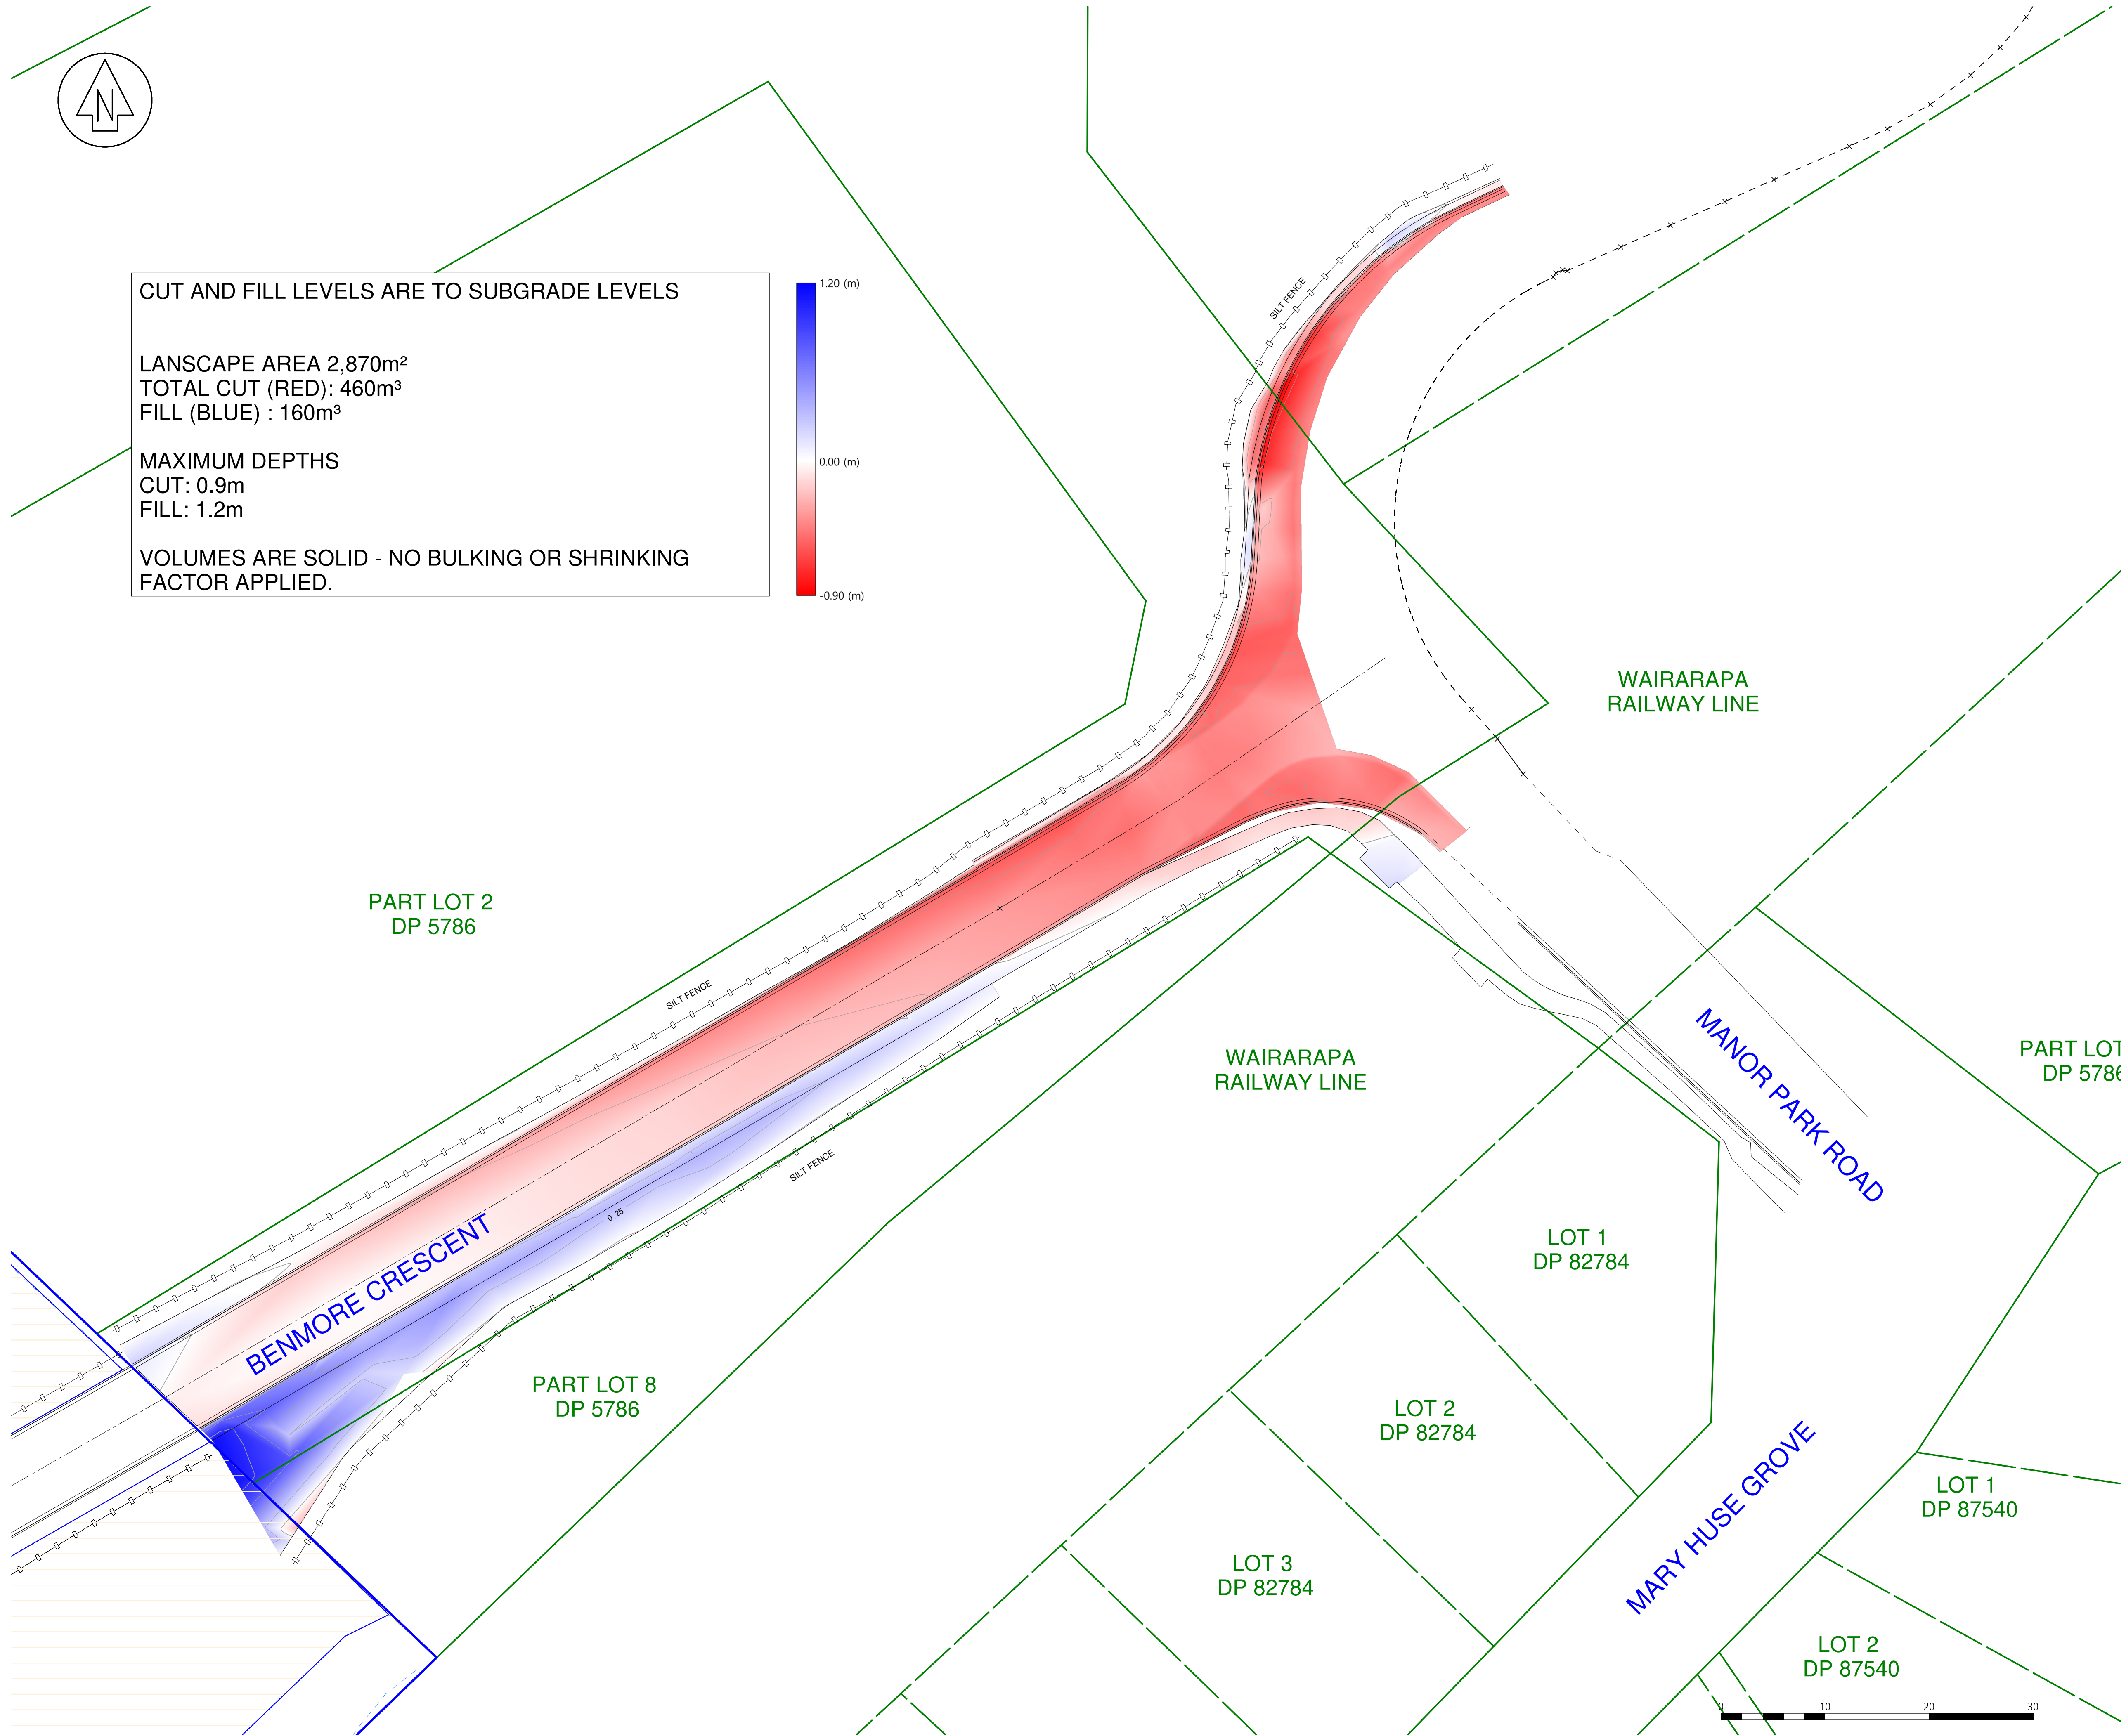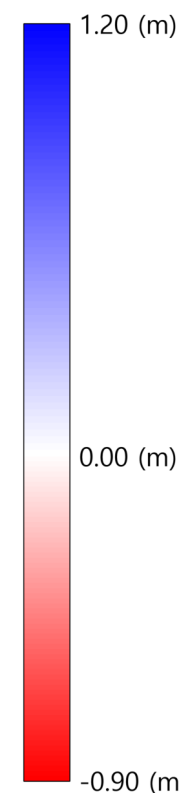

Level 10 - 57 Willis Street
PO Box 588 Wellington New Zealand
(04) 472-2261 www.spencerholmes.co.nz

CLIENT
ROSCO INDUSTRIAL

PROJECT
**BENMORE CRESCENT,
MANOR PARK**

DRAWING TITLE
**CUT AND FILL PLAN
2 OF 2**

DESIGN CONSULTANT

Copyright of this drawing is vested in Spencer Holmes Ltd.
The Contractor shall verify all dimensions on site.

CAUTION - The information shown on this plan has been prepared under specific instruction from the client and is intended solely for the clients use. The information is valid as at the date of survey. Spencer Holmes Limited will accept no liability for any consequence arising out of the use of this plan, or the information thereon whether in hard copy or electronic format by any other party for any purpose whatsoever.

☐ S20-0380-Ewke Subdivision - AP31
☐ DRAWN - JDS
☐ CHECKED ADG

SCALE
1 : 300

DRAWING NUMBER
S20-0380-AP31

DATE
19/01/2023

AT
A1
REV
A

RESOURCE MANAGEMENT - LAND PLANNING - SURVEYING - STRUCTURAL - CIVIL - FIRE